


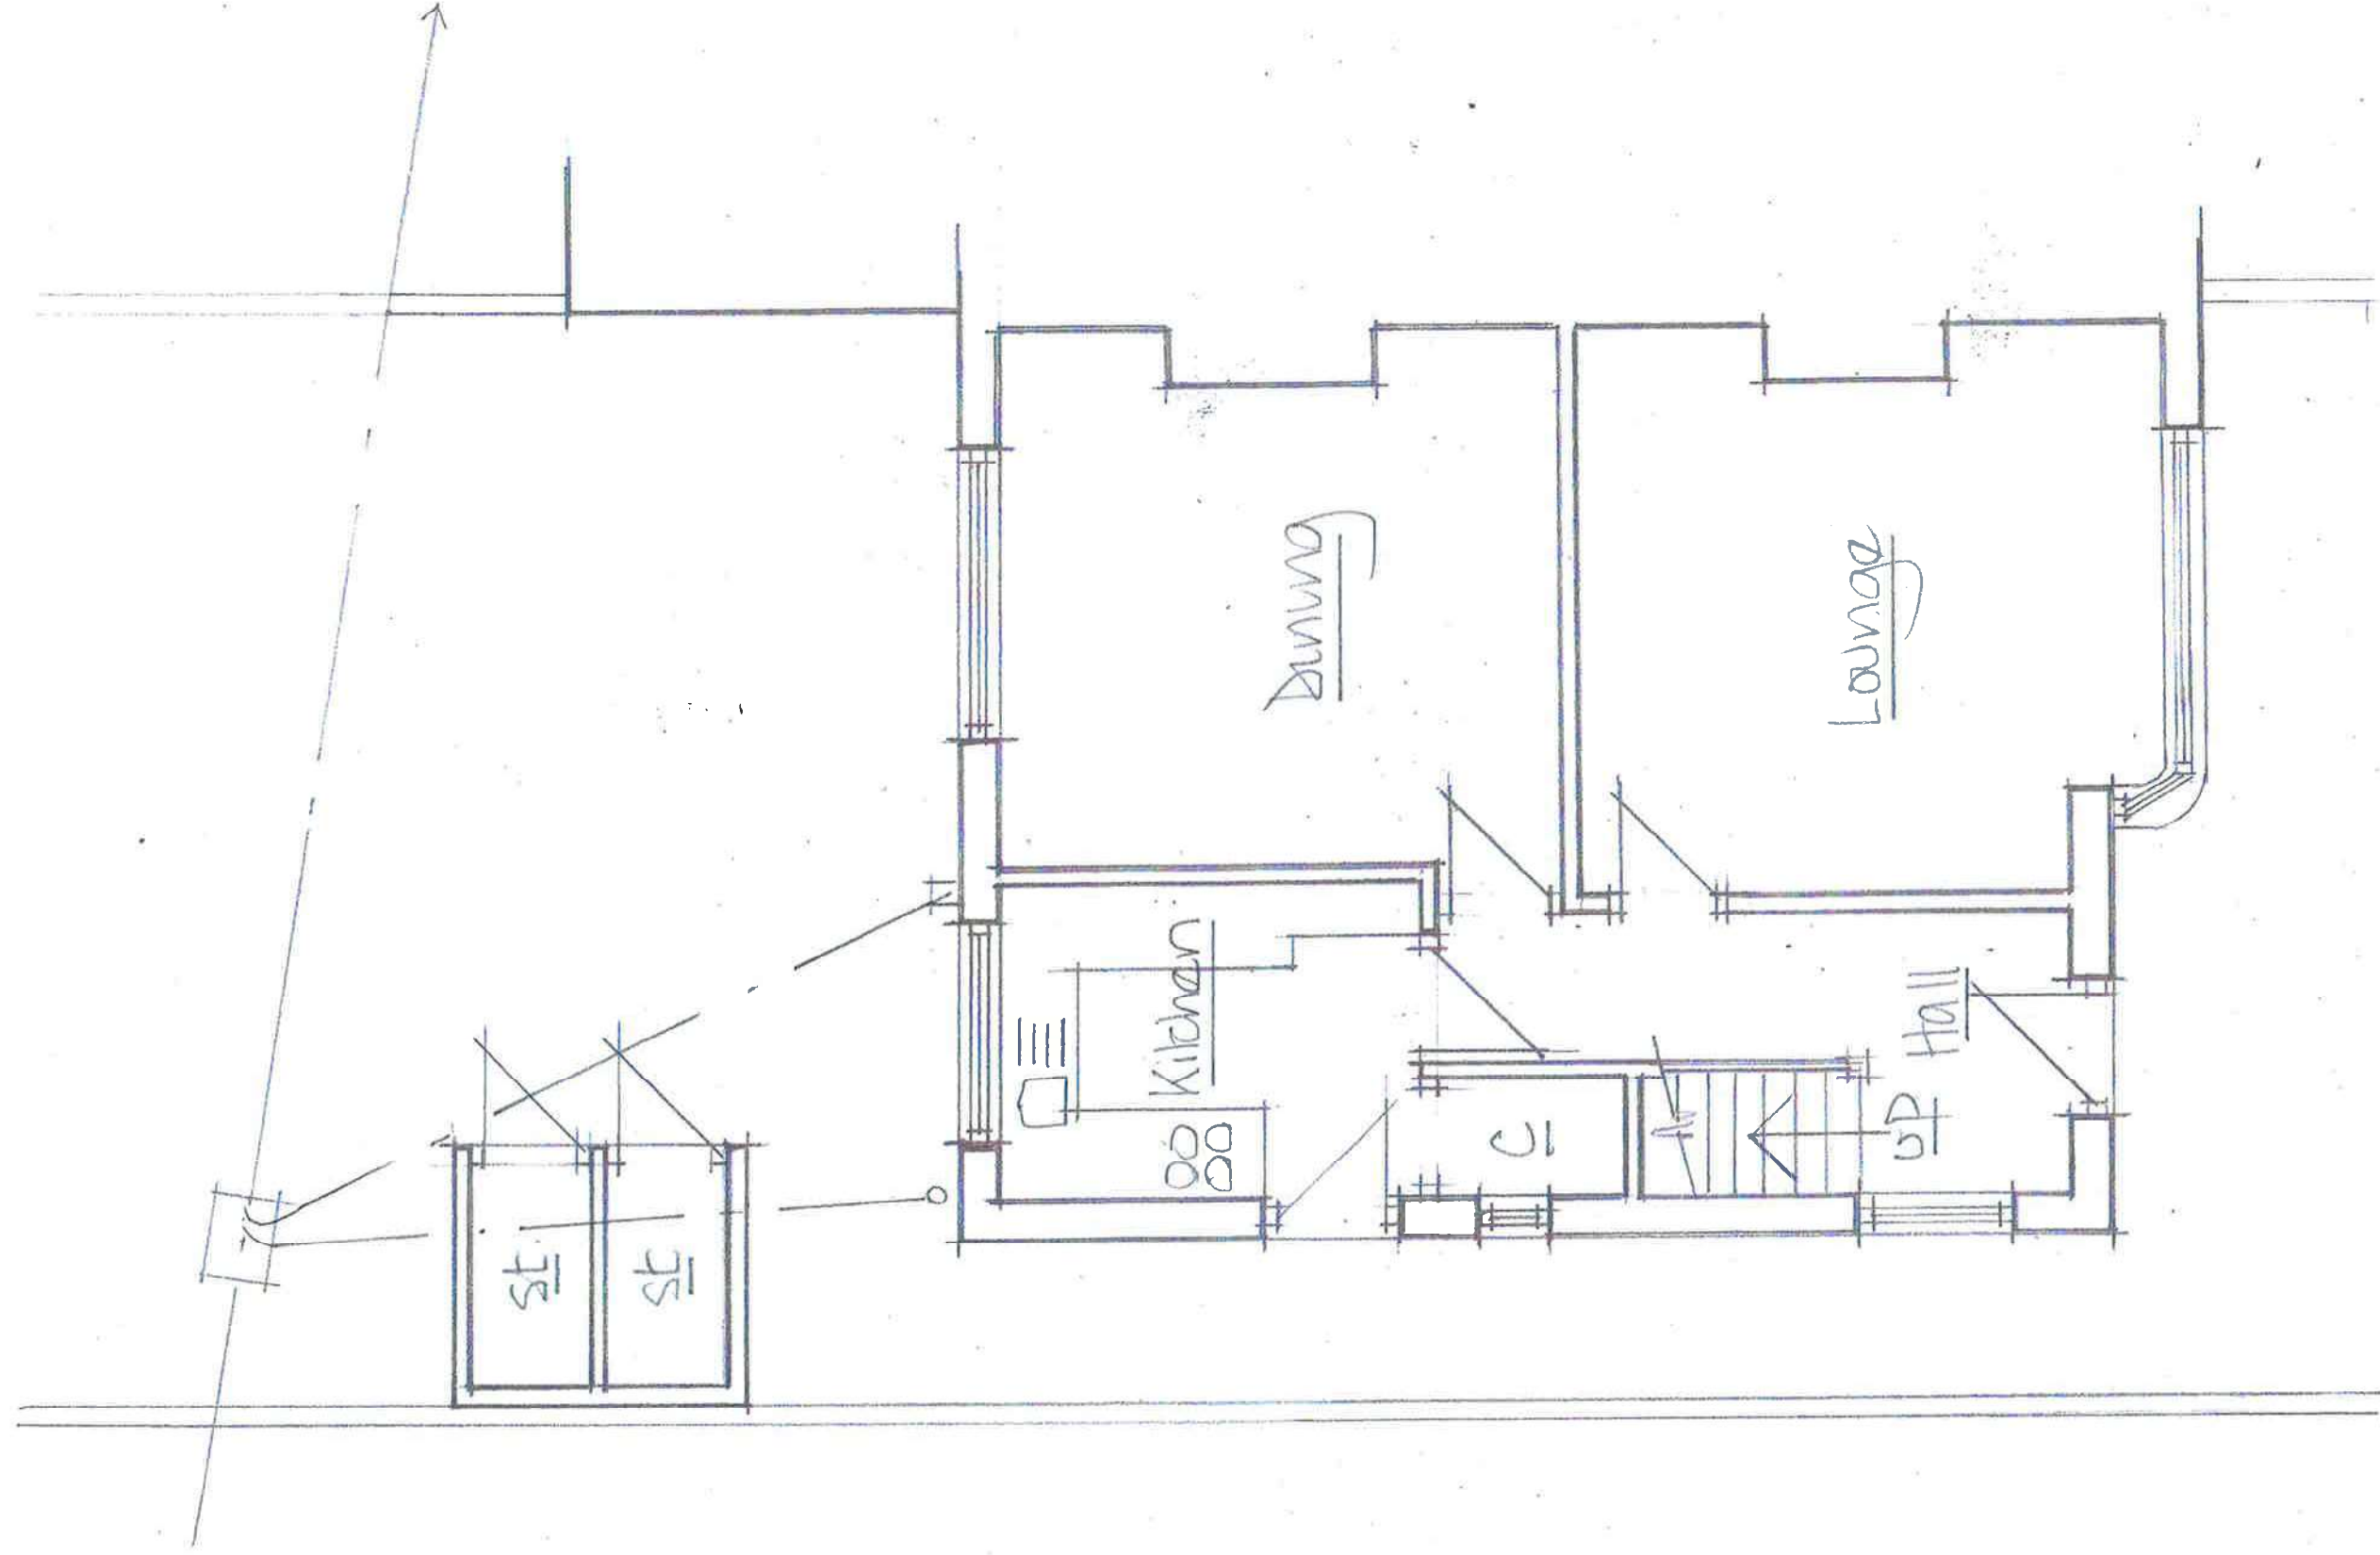

Existing ground floor plan 1=50