


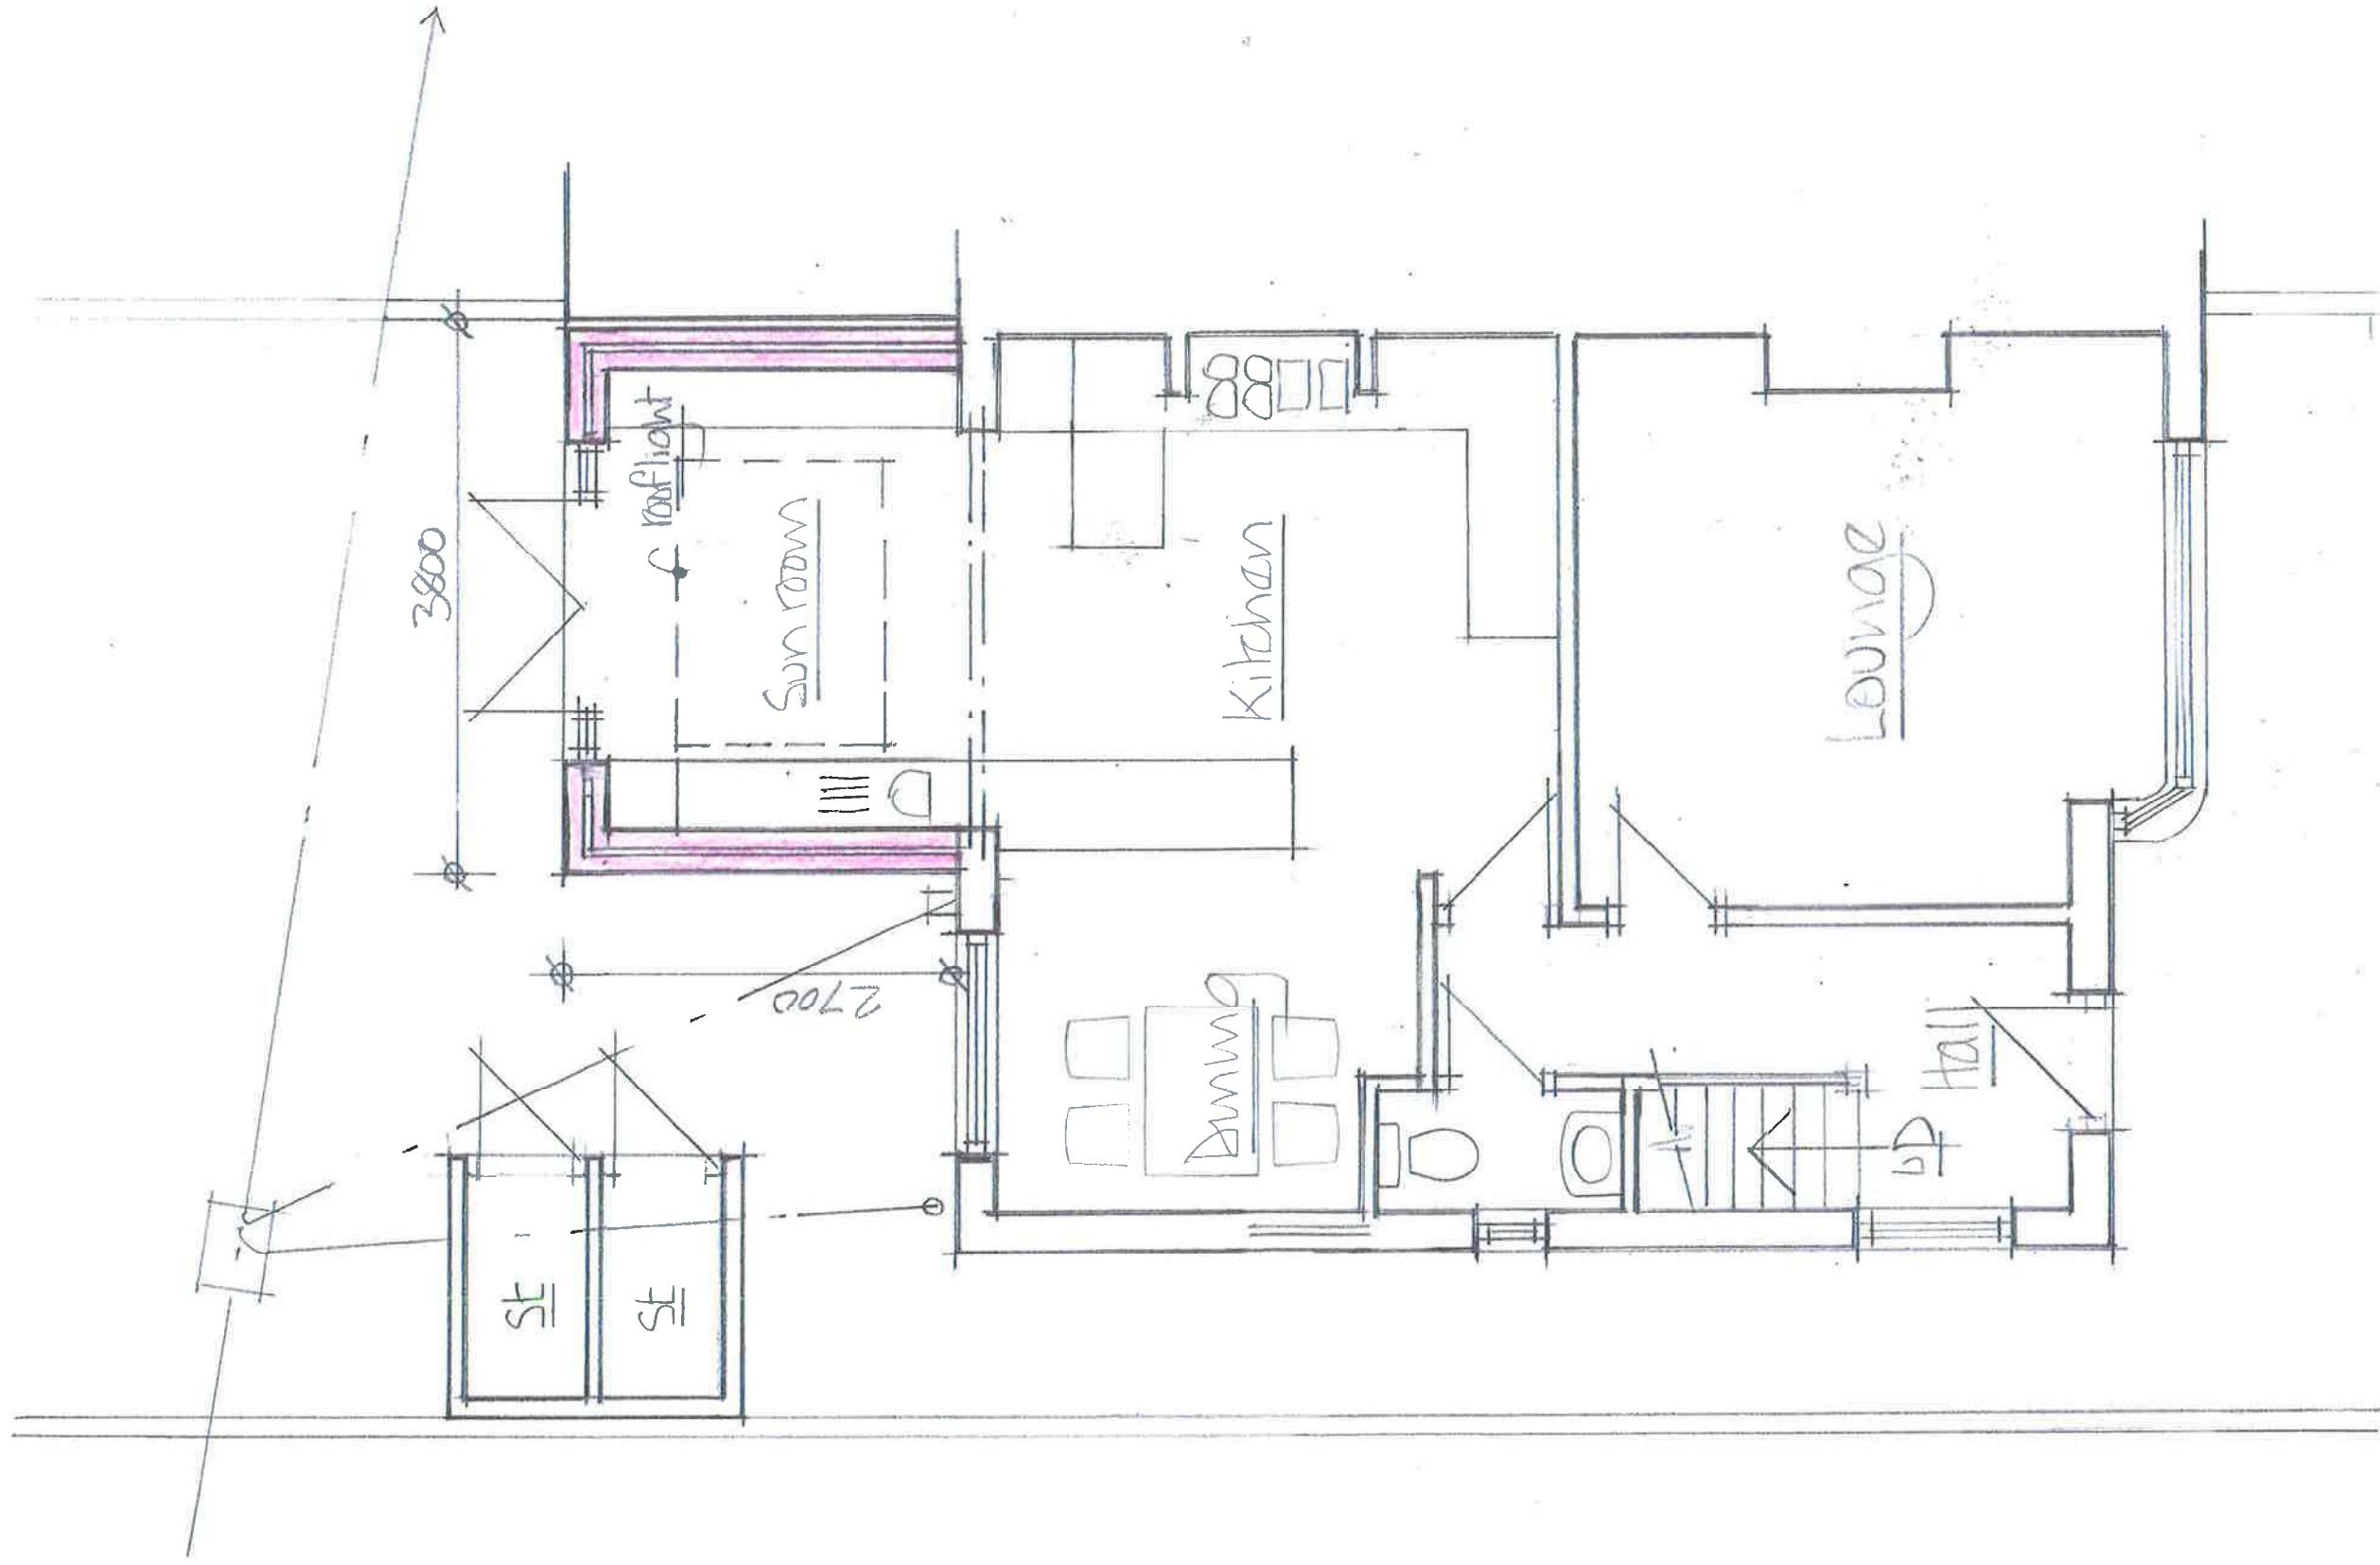

Proposed ground floor plan. 1=50