


Front Boundary

Gabion wall with gabion stone in fill & access gates

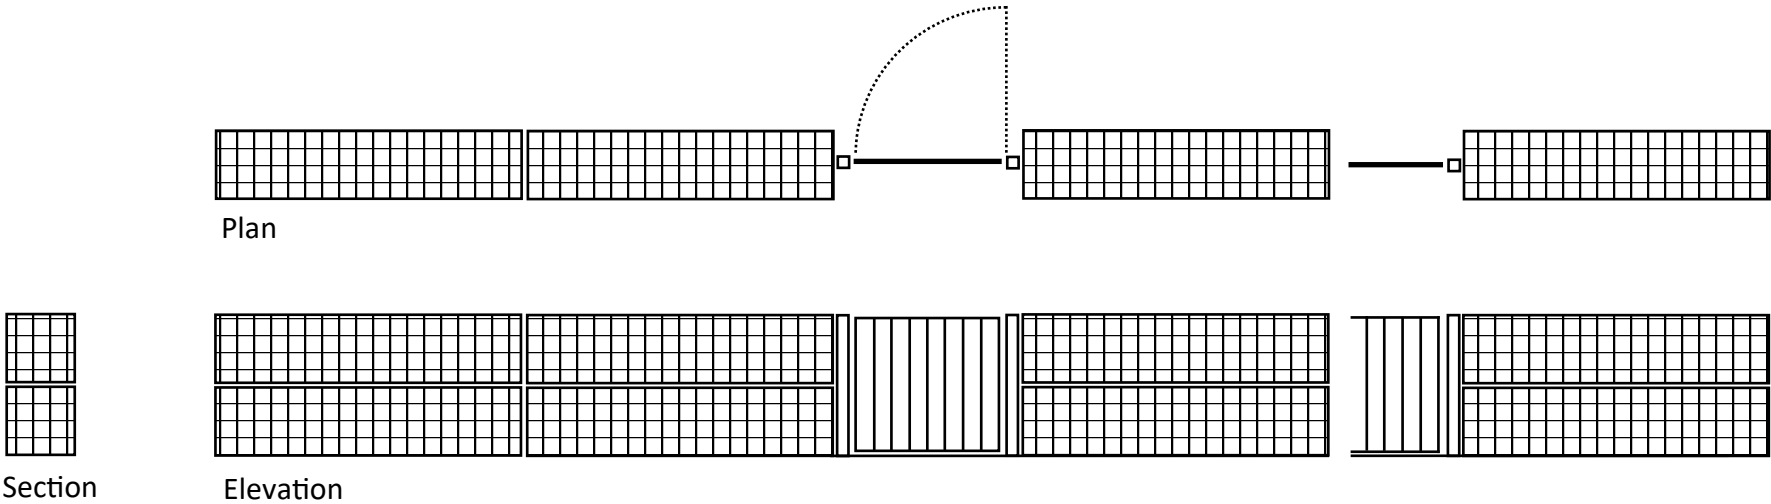

Total height of 900mm consisting of two 450mm gabion baskets and width of 450mm

Gabion basket wire thickness at 4mm

Gabion in fill with high grade interlocking stone

11 Owen Jones Way Bryn Port Talbot SA13 2SG
Project Title: Front Boundary changes on 11 Owen Jones Way, Bryn
Drawing Title: Front Boundary details
Date: 03/02/2021 Scale: 1 : 50 @ A4 Drawing No: 1209/C