



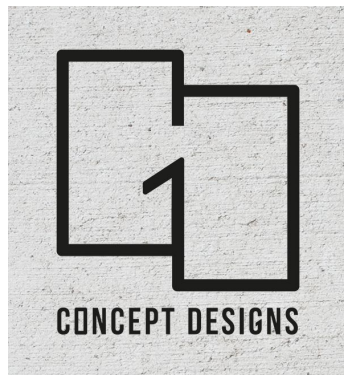

NOTES:

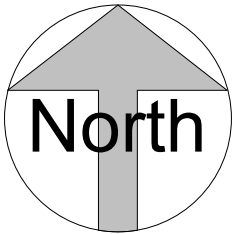

DRAWING STATUS

Planning

PROJECT

11 St David's Park, Garden Building

TITLE

Location Plan

CLIENT

Mr & Mrs S Fitzgerald

DRAWN BY
Gareth Owen

DATE
27.01.21

SCALE (@A3)
1 : 500

PROJECT NO.
GOCD SSF01

DRAWING NO.
S001

REV
P1

GO CONCEPT DESIGNS LTD, 9 DARWIN RD, PORT TALBOT, SA12 6BT
gareth@goconceptdesigns.co.uk adriana@goconceptdesigns.co.uk

1


Location Plan

1 : 500



1 Existing Site Plan
1 : 500

NOTES:

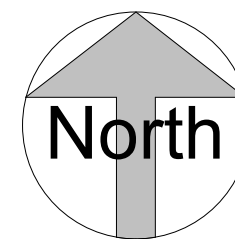

DRAWING STATUS

Planning

PROJECT

11 St David's Park, Garden Building

TITLE

Existing Site Plan

CLIENT

Mr & Mrs S Fitzgerald

DRAWN BY
Gareth Owen

DATE
27.01.21


SCALE (@A3)
1 : 500

PROJECT NO.
GOCD SSF01



DRAWING NO.
S002

REV
P1

GO CONCEPT DESIGNS LTD, 9 DARWIN RD, PORT TALBOT, SA12 6BT
gareth@goconceptdesigns.co.uk adriana@goconceptdesigns.co.uk

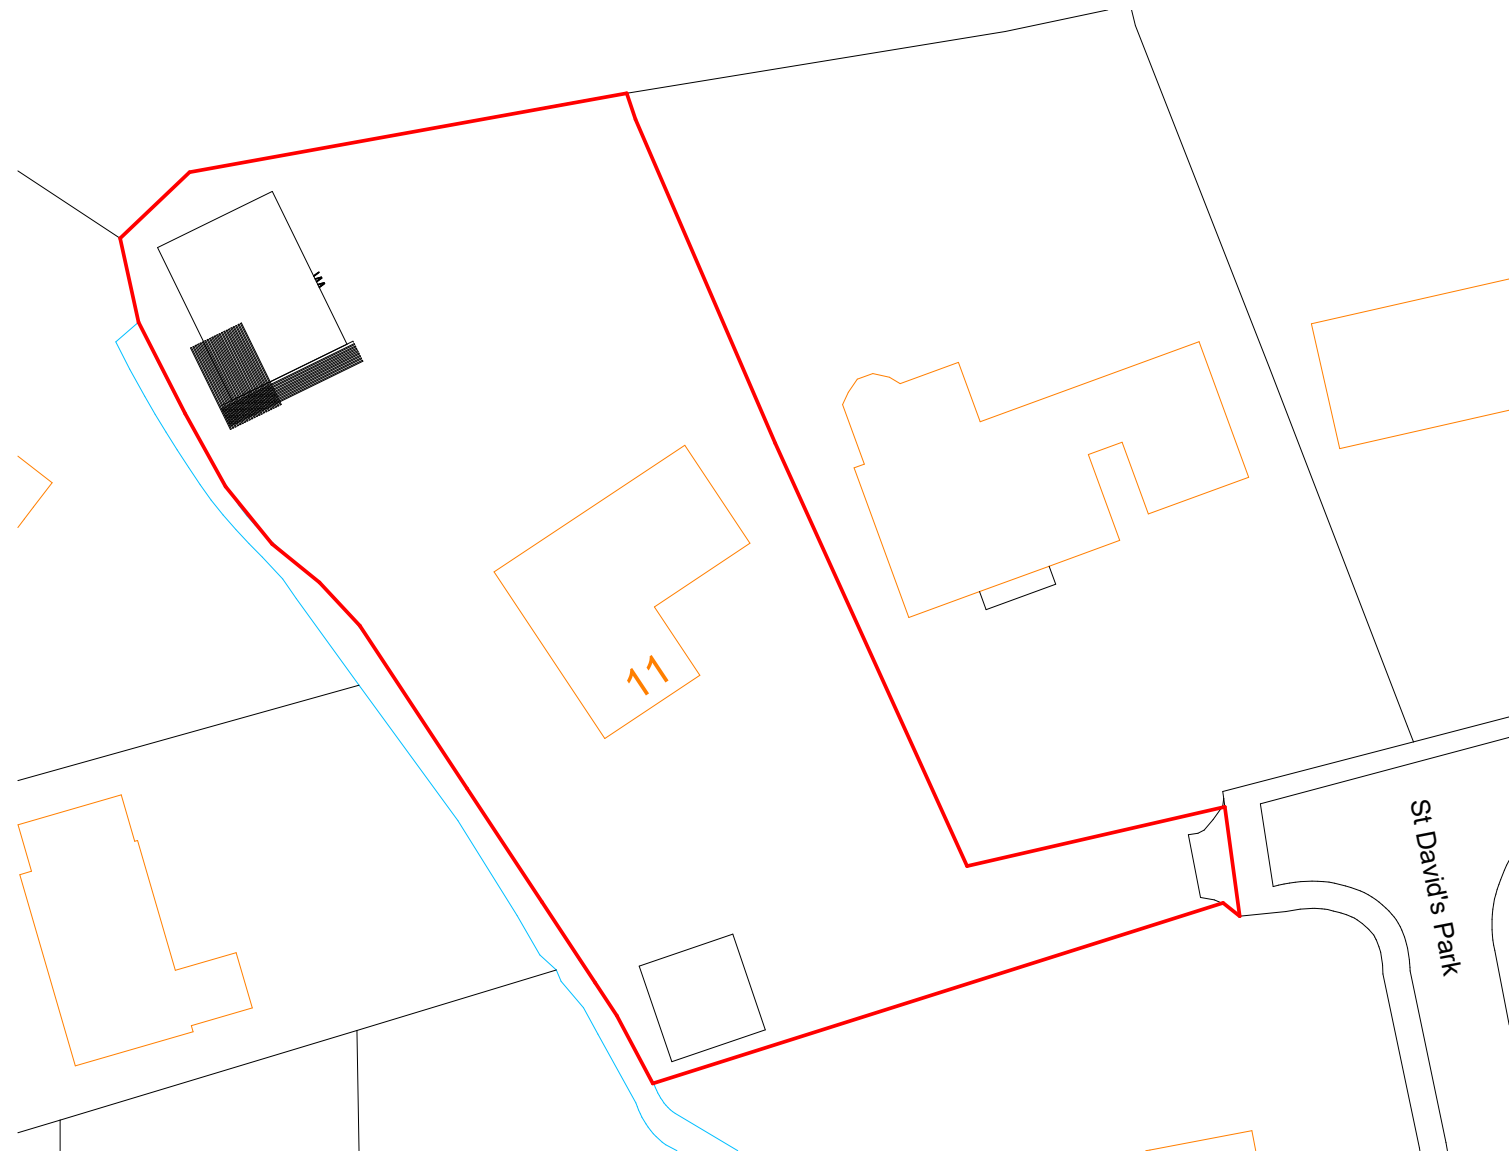

NOTES:

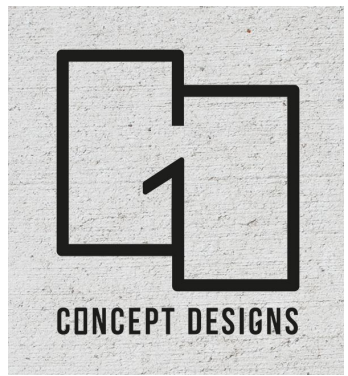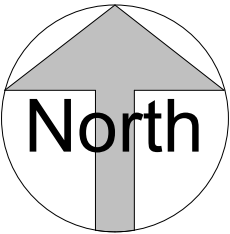

DRAWING STATUS

Planning

PROJECT

11 St David's Park, Garden Building

TITLE

Proposed Site Plan

CLIENT

Mr & Mrs S Fitzgerald

DRAWN BY

Gareth Owen

DATE

27.01.21

SCALE (@A3)

1 : 500

PROJECT NO.

GOCD SSF01

DRAWING NO.

S003

REV

P1

GO CONCEPT DESIGNS LTD, 9 DARWIN RD, PORT TALBOT, SA12 6BT
gareth@goconceptdesigns.co.uk adriana@goconceptdesigns.co.uk

1

Proposed Site Plan

1 : 500