
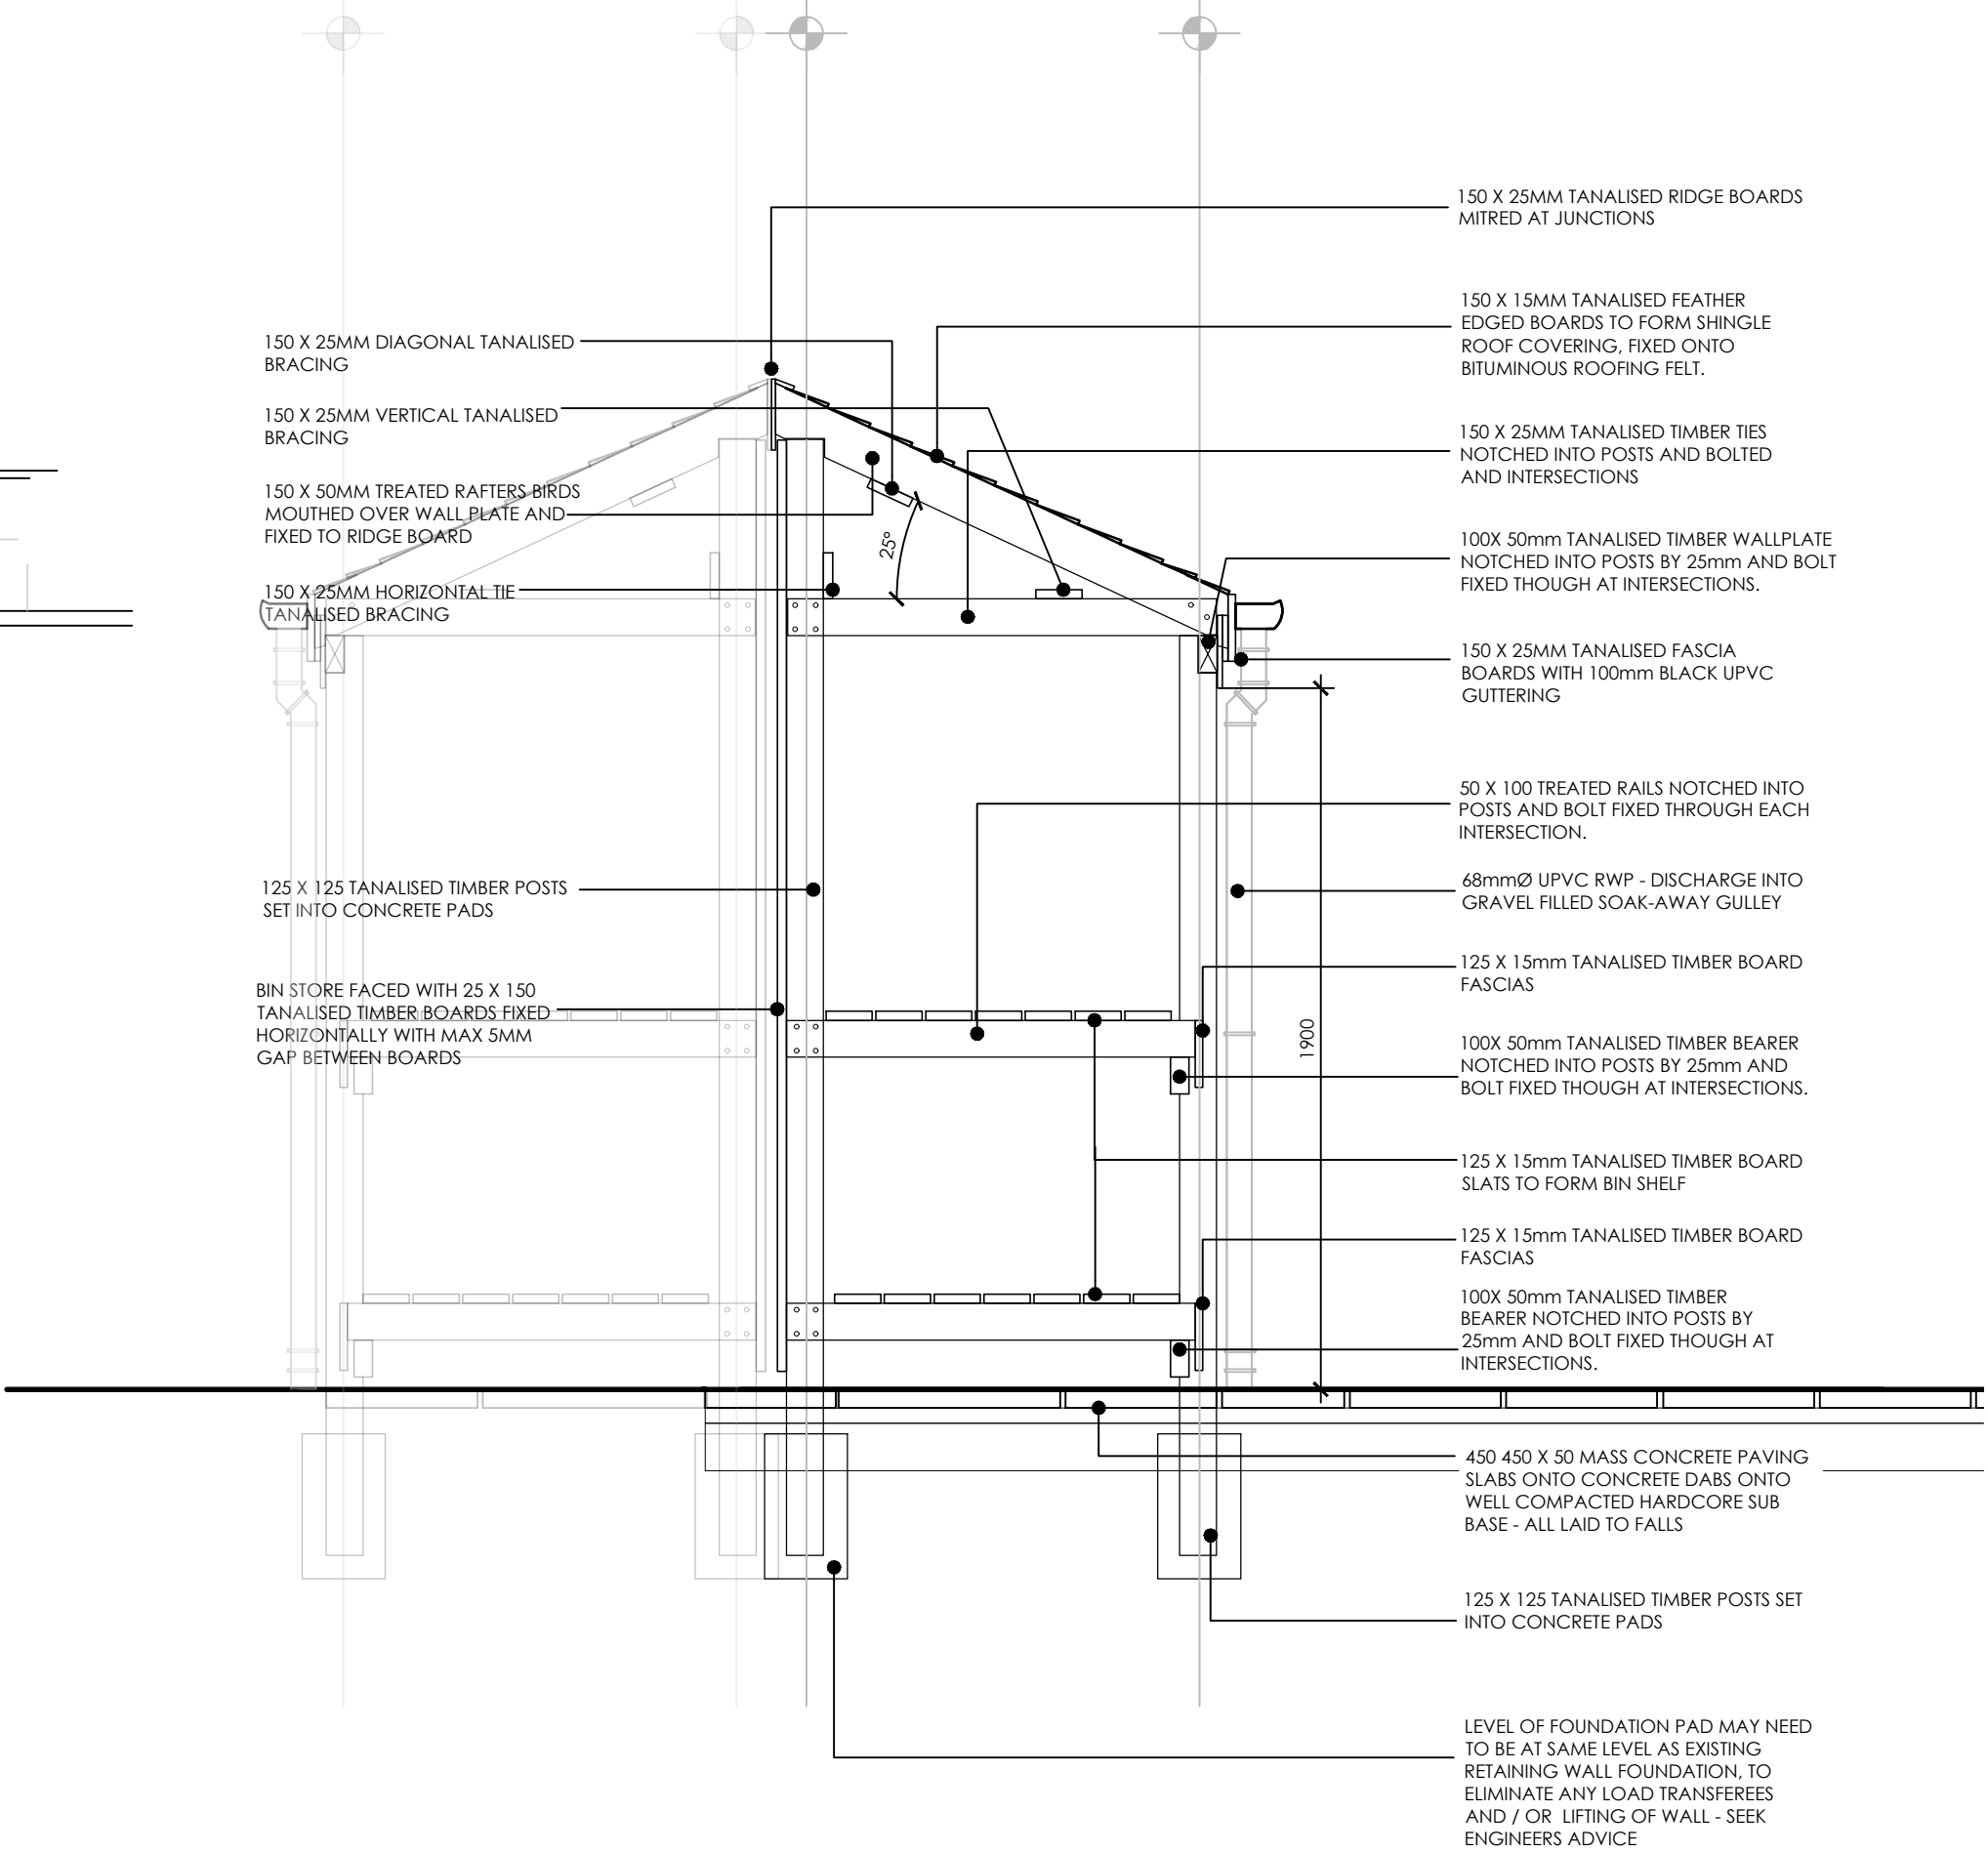
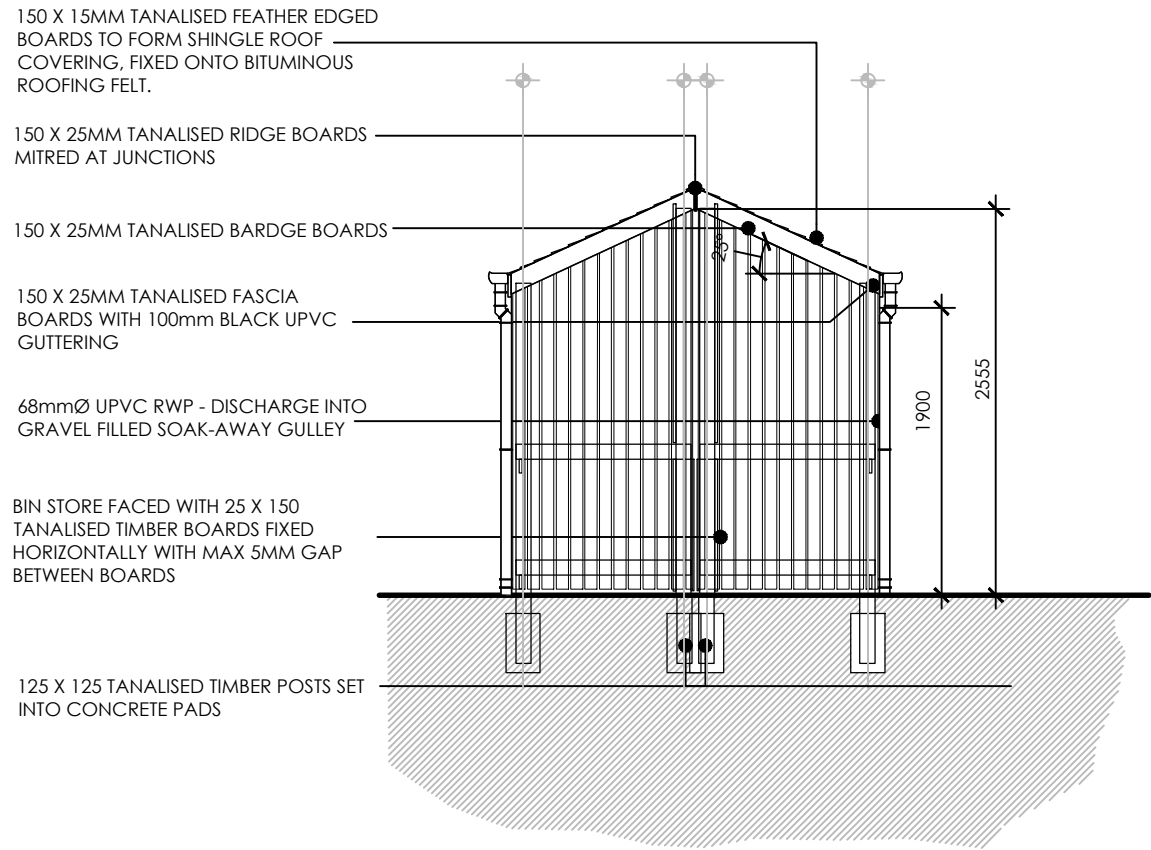
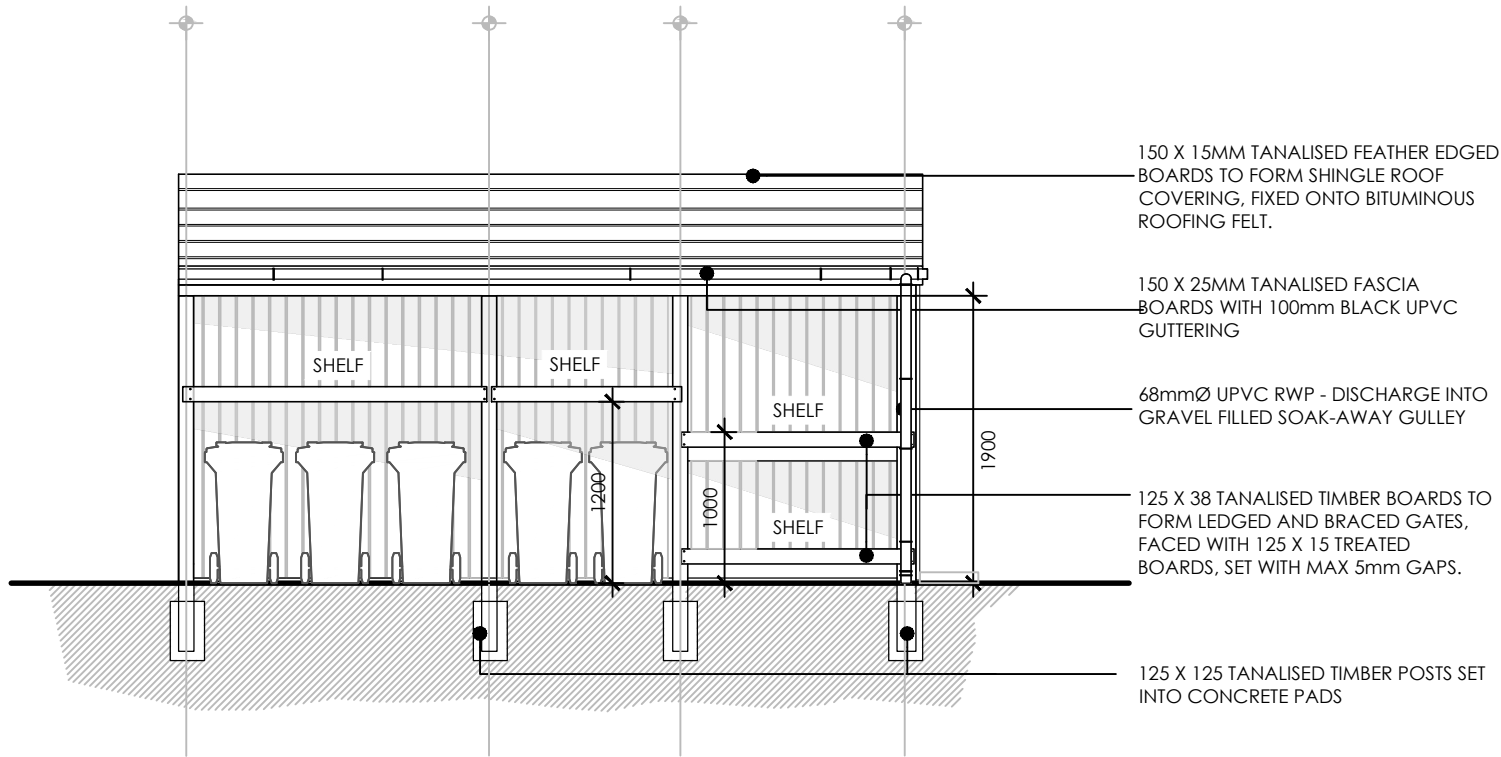


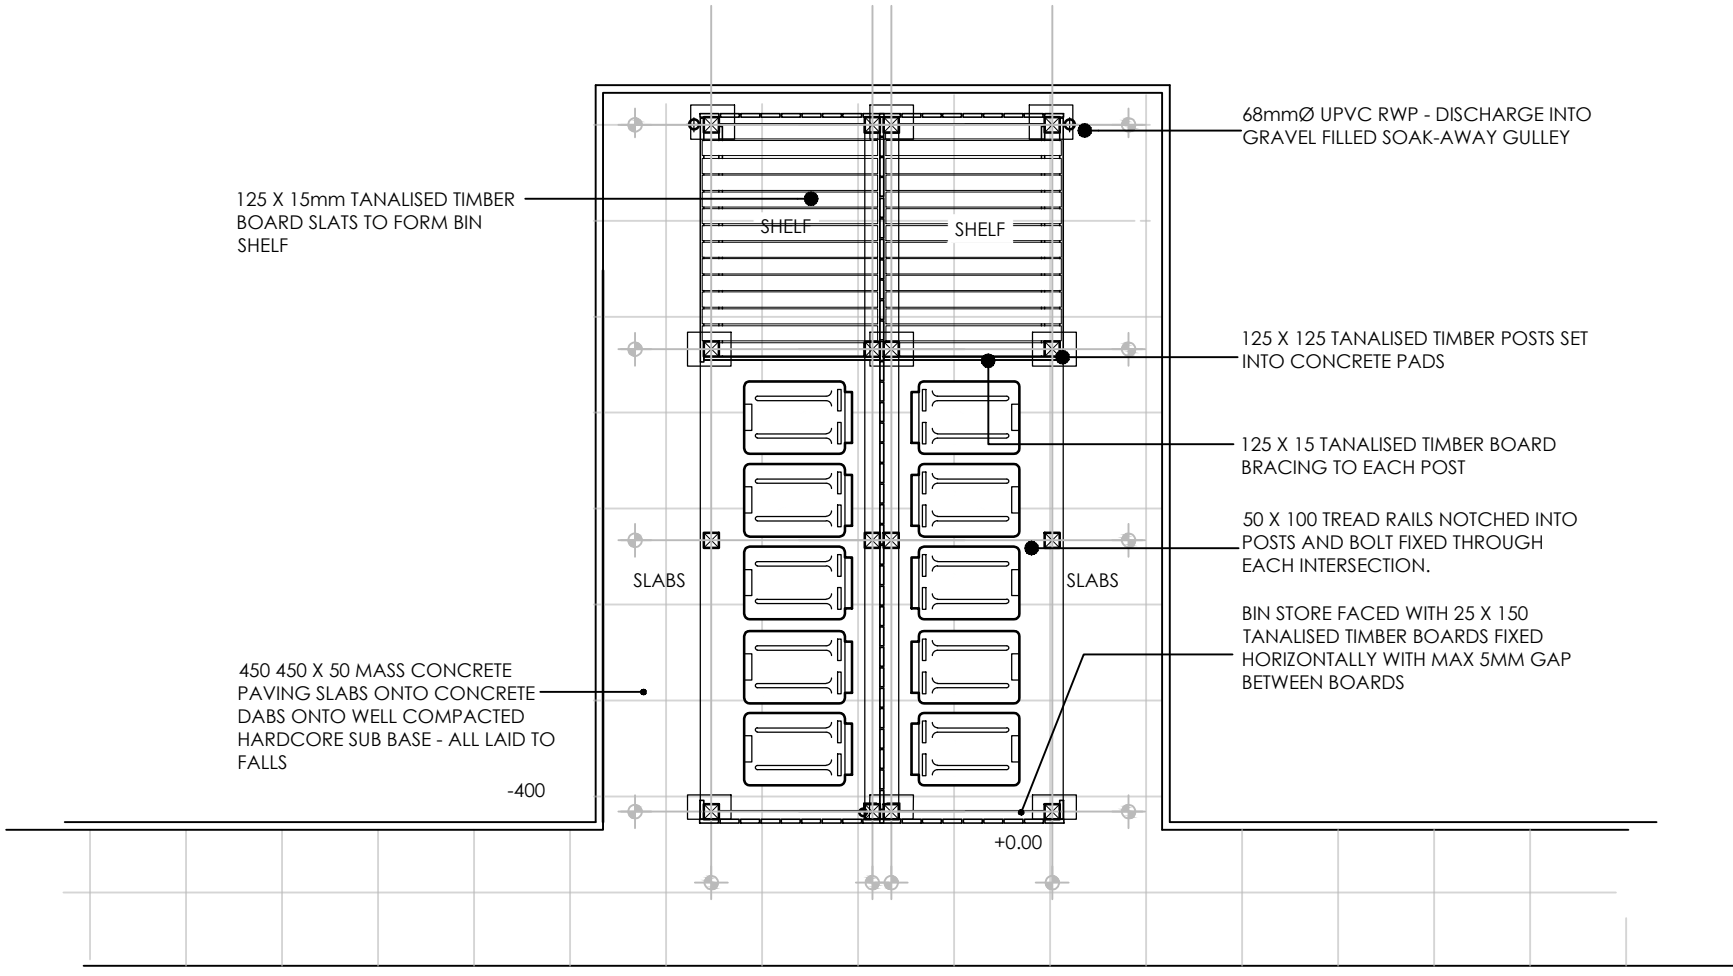

PANT CELYDD ROAD, MARGAM

Drawing Purpose
PLANNING

Client	Drawing No	Scale	Revision
C J Construction	LT2013.04.06	1:50/20 @ A2	
Job Title	Drawing Title	Date	Checked
Pant Celydd Road, Margam	Bin store details	Jan 21	KML

Do not scale from this drawing. The users of this drawing shall check all dimensions & report all errors and omissions to LeTrucco Design.

This drawing is copyright. It must not be copied, used or disclosed to third parties without prior permission of LeTrucco Design.

BIN STORE DETAILS
[Applies to binstores to front of site]

IN PARTNERSHIP WITH



CJ Construction



LeTruccodesign
ARCHITECTURE

Suite 7, 35 Stow Park Circle
Newport, NP20 4HF

Tel: 07710390800 / 07710390801
info@letruccodesign.co.uk
www.letruccodesign.co.uk