


BOUNDARY IDENTIFICATION +
REFUSE COLLECTION STRATEGY

Scale 1:250

SITE AREAS:

DEVELOPABLE SITE AREA: 0.94ACRES

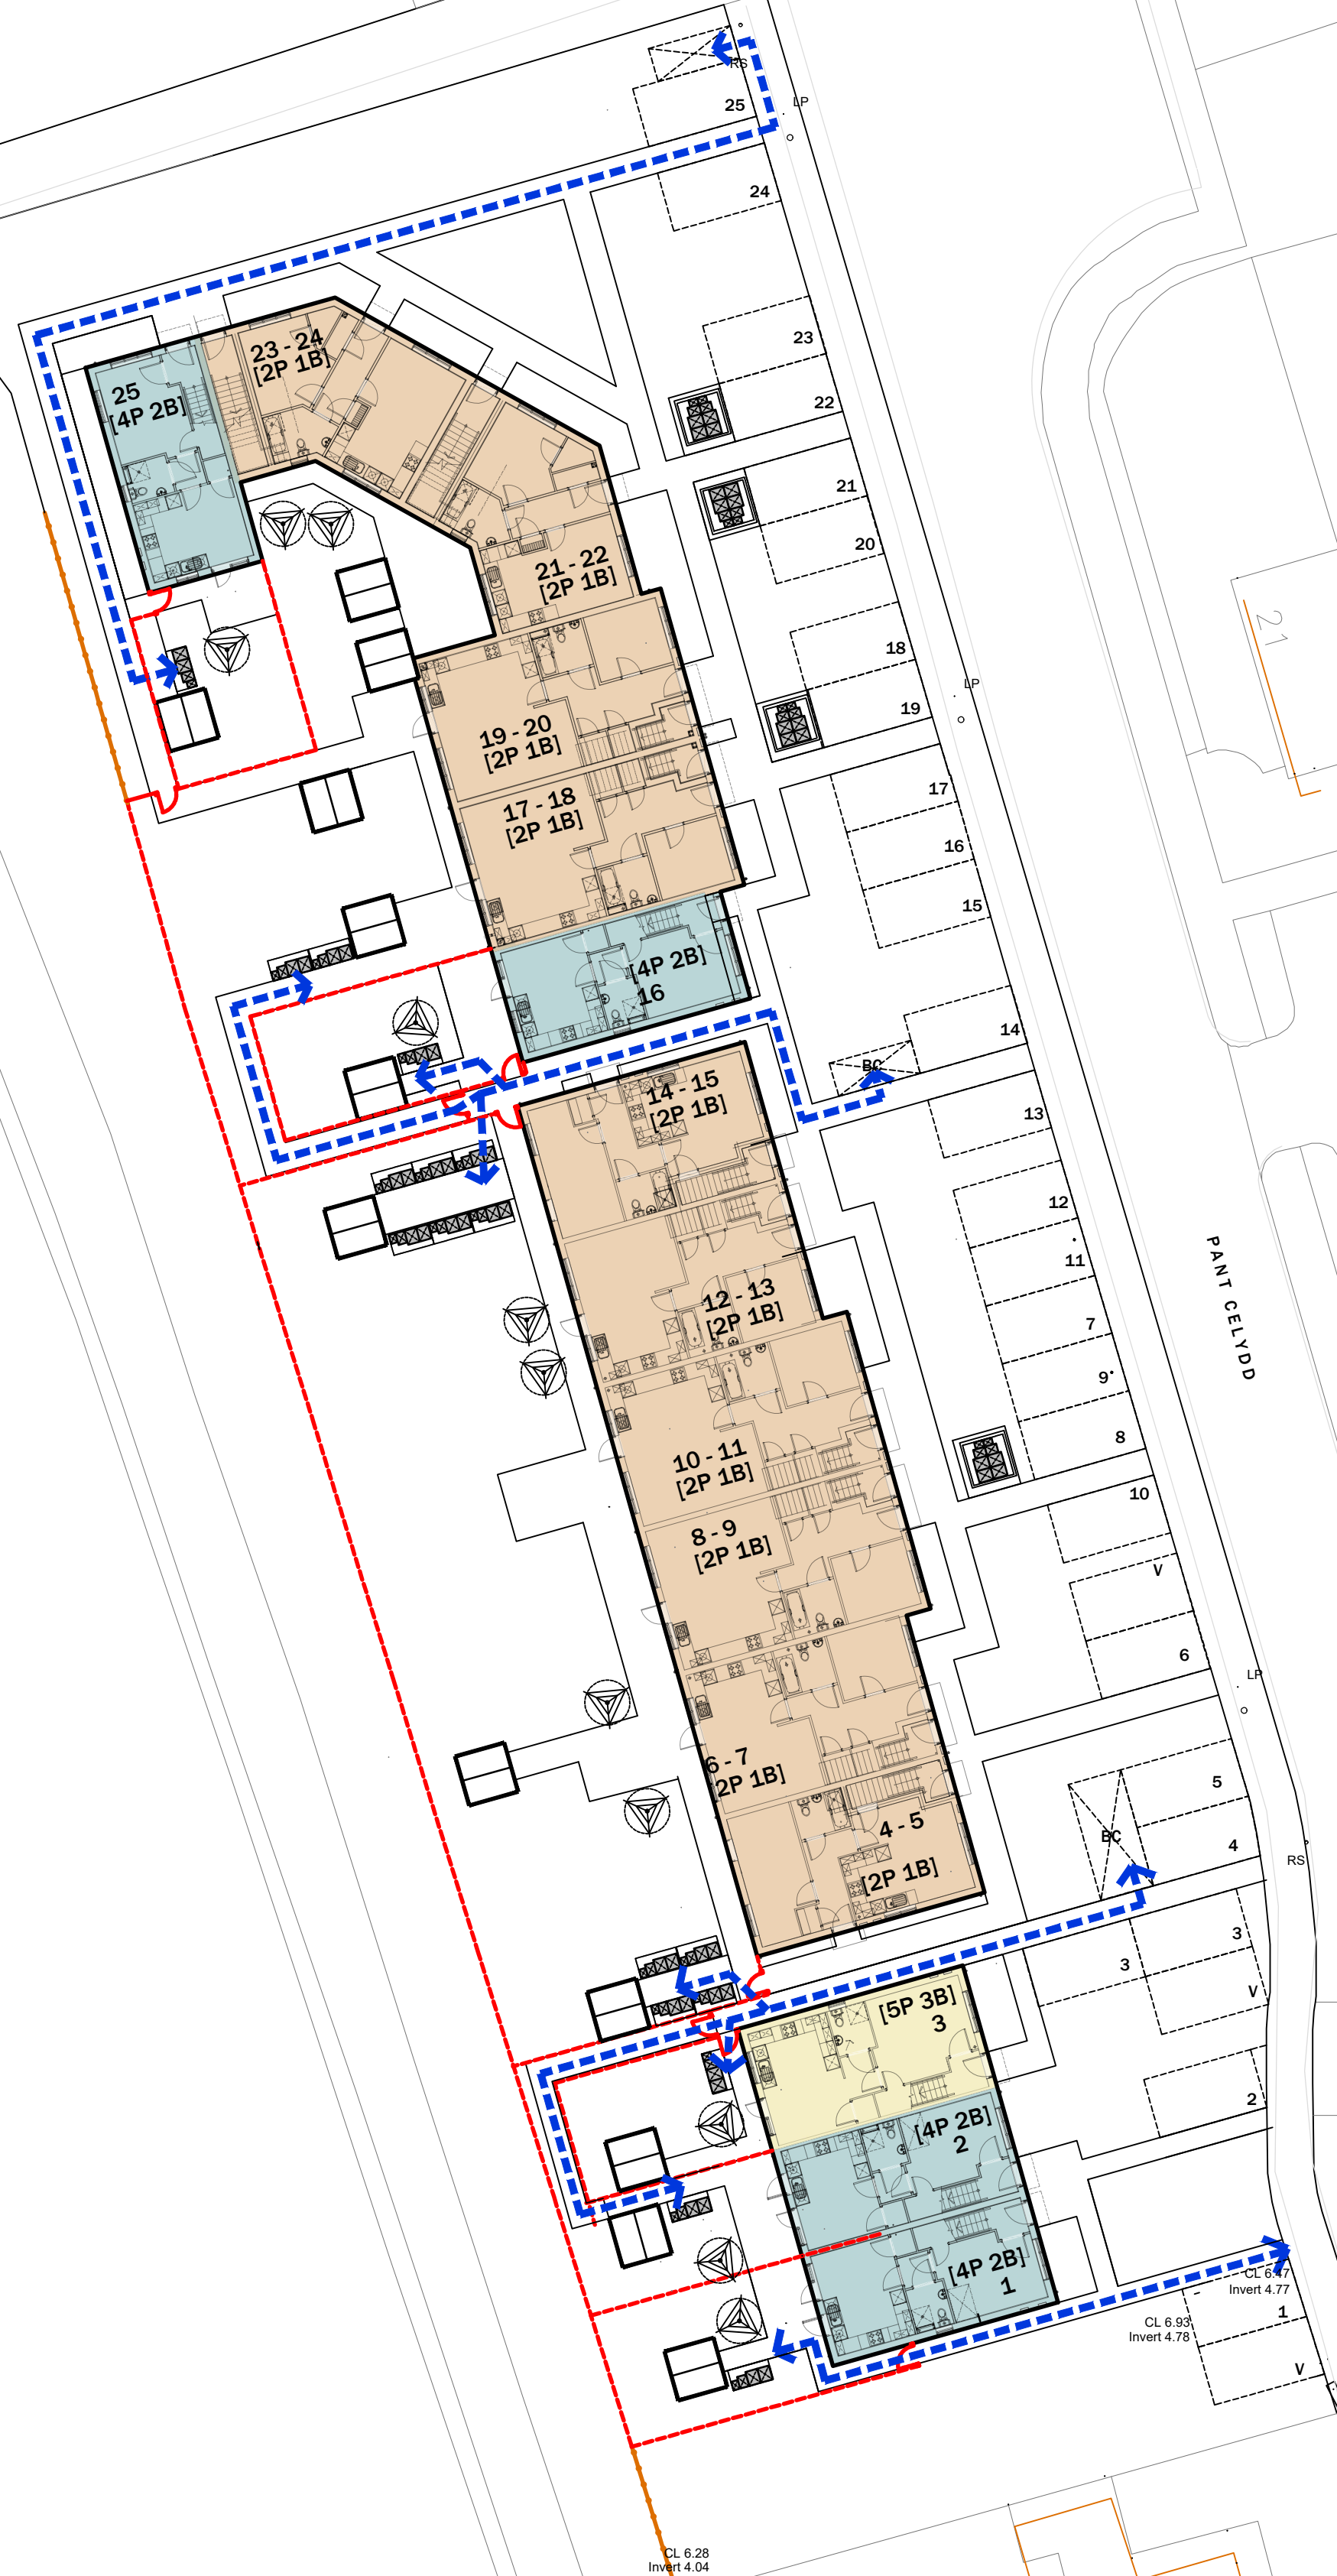

KEY SCHEDULE

REFER TO BOUNDARY TREATMENTS DRAWING & LANDSCAPING SCHEDULE FOR FURTHER DETAIL

- DENOTES 1800MM HIGH TREATED CLOSE BOARDED FENCE.
- DENOTES 1800MM HIGH GALVANISED FLAT TOP RAILINGS.
- DENOTES FACING BRICK RETAINING/BOUNDARY WALL - REFER TO ENGINEERS DRAWINGS FOR R.WALL DETAILS
- DENOTES 1.8M HIGH - 900MM WIDE TIMBER CLOSE BOARDED GATE WITH A SECURITY LOCK, IN COMPLIANCE WITH BS8300 - NOTE GATE TO BE SIMILAR HEIGHT TO ADJACENT WALL/GATE IF APPLICABLE.
- DENOTES PAVED CONCRETE HARDSTANDING FOR COMMUNAL BIN STORE HOSTING REFUSE BINS TO SUIT LA REQUIREMENTS
- DENOTES ROUTE FOR RESIDENCE TO TRANSPORT WHEELIE BINS TO KERB SIDE COLLECTION OR DEDICATED BACK OF KERB BIN COLLECTION AREAS.

Do not scale from this drawing.
The users of this drawing shall check all dimensions & report all errors and omissions to LeTrucco Design.
This drawing is copyright. It must not be copied, used or disclosed to third parties without prior permission of LeTrucco Design.

Revisions
REV A JAN 21
LAYOUT REVISED TO ACCORD WITH REVISED RESPONSES
REV B JAN 21
LAYOUT UPDATED TO SUIT 3P 3N PLANS.

Drawing No	Scale	Revision
LT2013.04.03	1:250 @ A1	B
Drawing Title	Date	Checked
Boundary Identification Layout	Nov 20	kml

IN PARTNERSHIP WITH



CJ Construction

LeTrucco
ARCHITECTURE

Suite 7, 35 Stow Park Circle
Newport, NP20 4HF

Tel: 07710390800 / 07710390801
info@letruccodesign.co.uk
www.letruccodesign.co.uk