



SITE LOCATION PLAN
AREA 2 HA
SCALE 1:1250 on A4
CENTRE COORDINATES: 281075, 191728

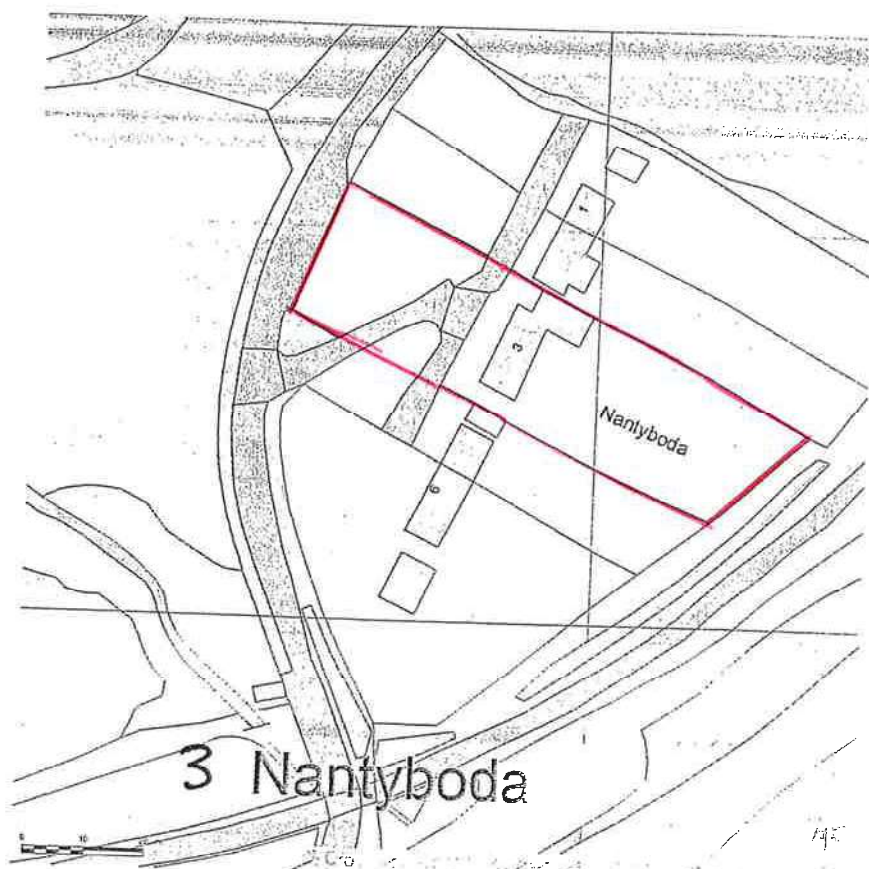

Supplied by Streetwise Maps Ltd
www.streetwise.net
Licence No: 100047474
09/10/2019 17:25

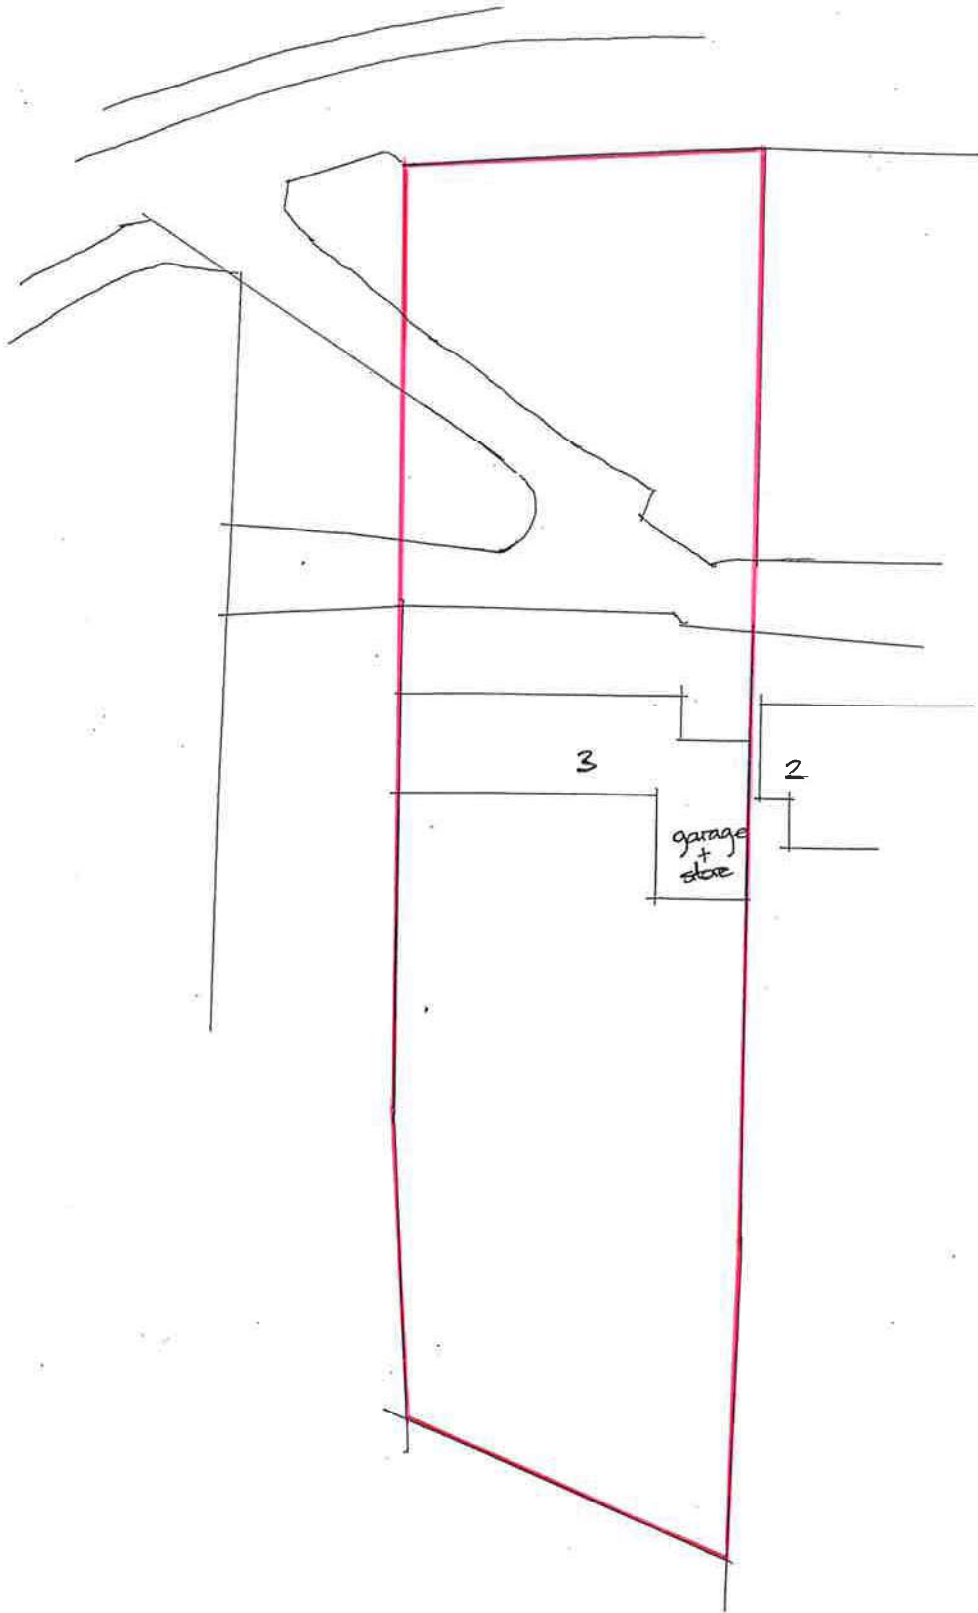

<i>Fine Line</i> <i>Architectural Services Ltd.</i> 30 Pond Mawr Garth Maesteg Bridgend CF34 0SX Tel: 01656 732042 Fax: 01656 810318 Email: fineline248@gmail.com			<i>Client</i> Mr A Shearan		
			<i>Project</i> 3 Nant Y Boda, Bryn, Port Talbot.		
			<i>Drawing Title</i> Existing/Proposed Block Plan.		
<i>Date</i> January 2021.		<i>Scale</i> 1:500.		<i>Drawing No.</i> 3NantYBoda/WD/07	