


SEE 1:20 LAYOUT OF
FRONT PARKING AREAS

BLOCK PLAN 1:500

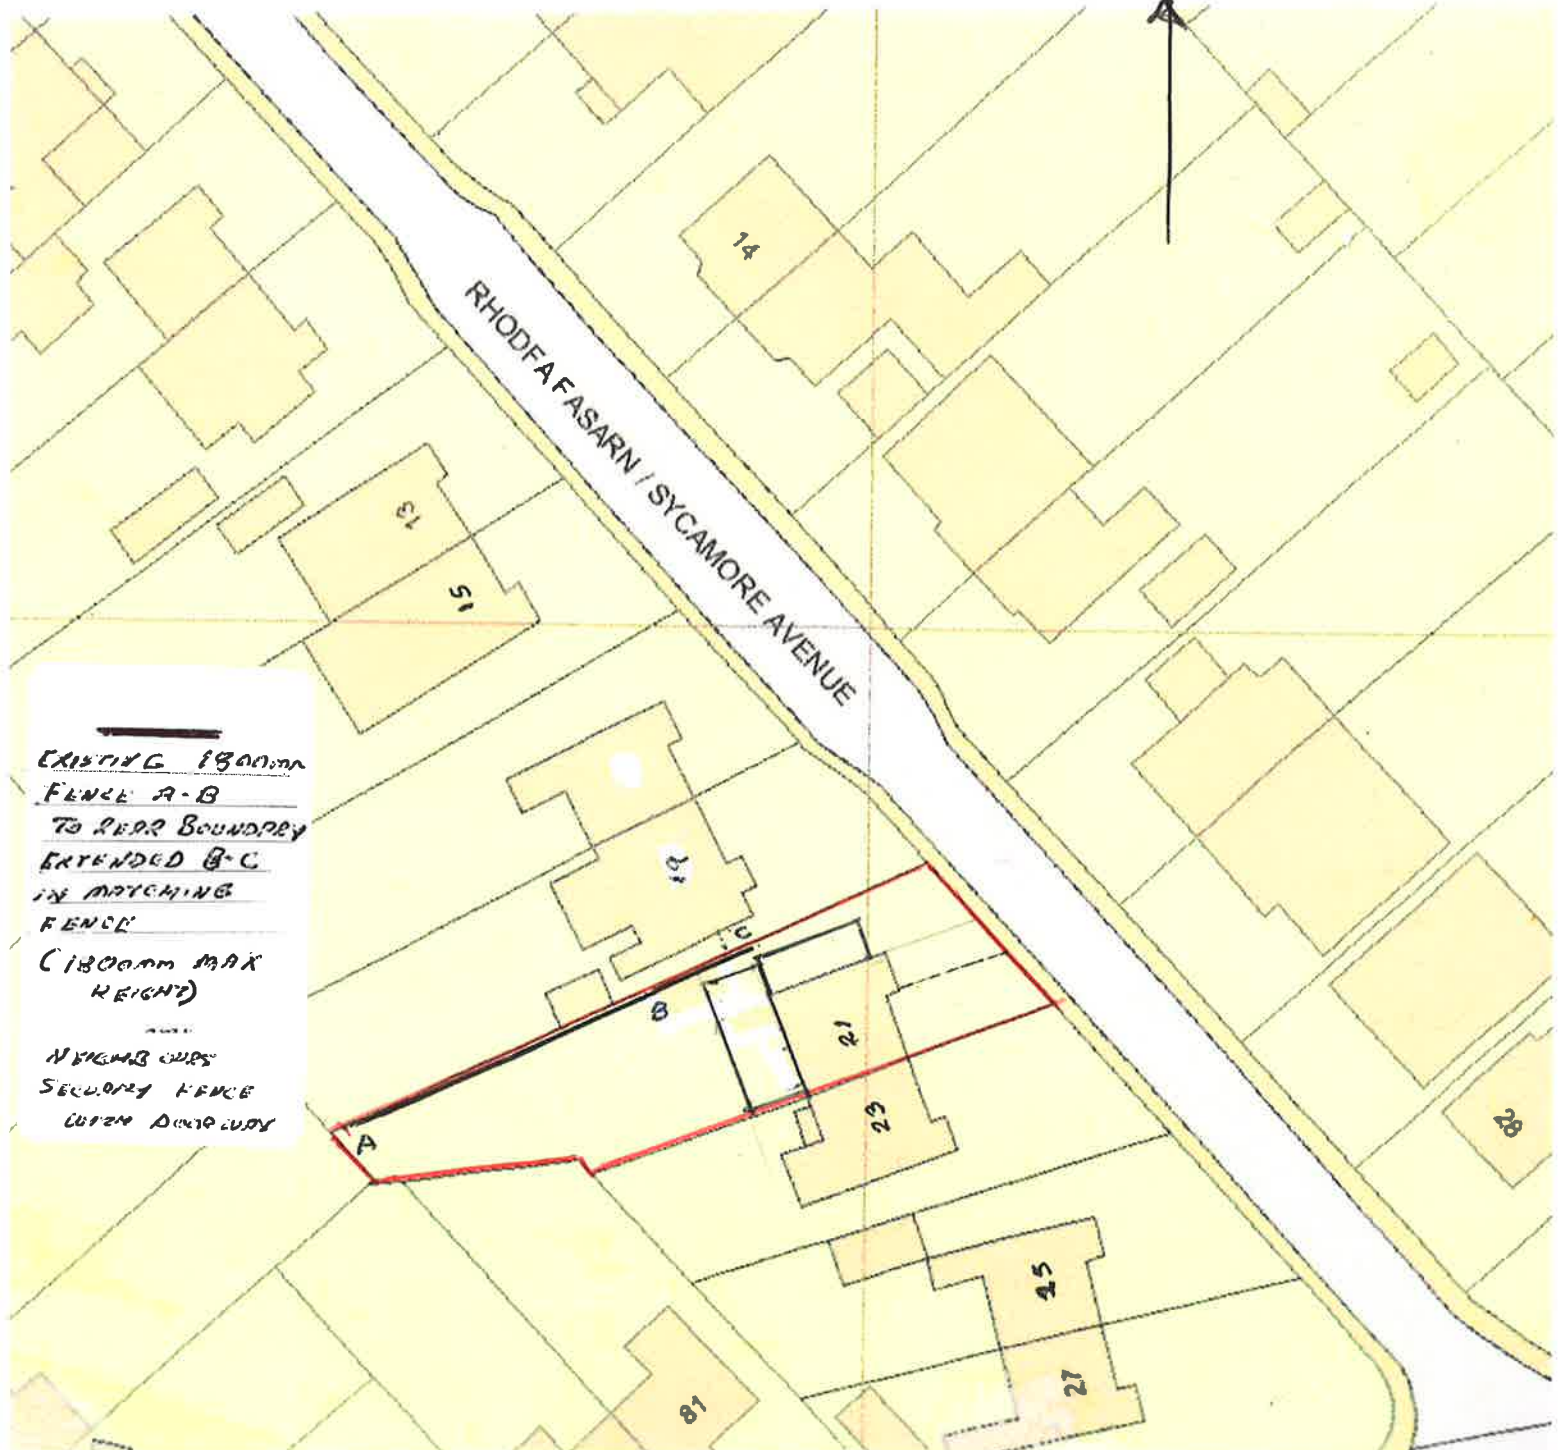

NEIGHBOURS SECURITY
FENCE WITH DOOR

GORGE TO BE DEMARKED
IS BUILT INSIDE BOUNDARY
LOW WALL

NEIGHBOURS
BOUNDARY LOW WALL
EXTENDS PAST
OUR GORGE

FENCE TO BE
MARKED

GARAGE BEING
DEMOLISHED

EXISTING PERA GARDEN
FENCE EXTENDED TO
LENGTH OF EXISTING
GARAGE BEING DEMOLISHED