


Existing Elevations

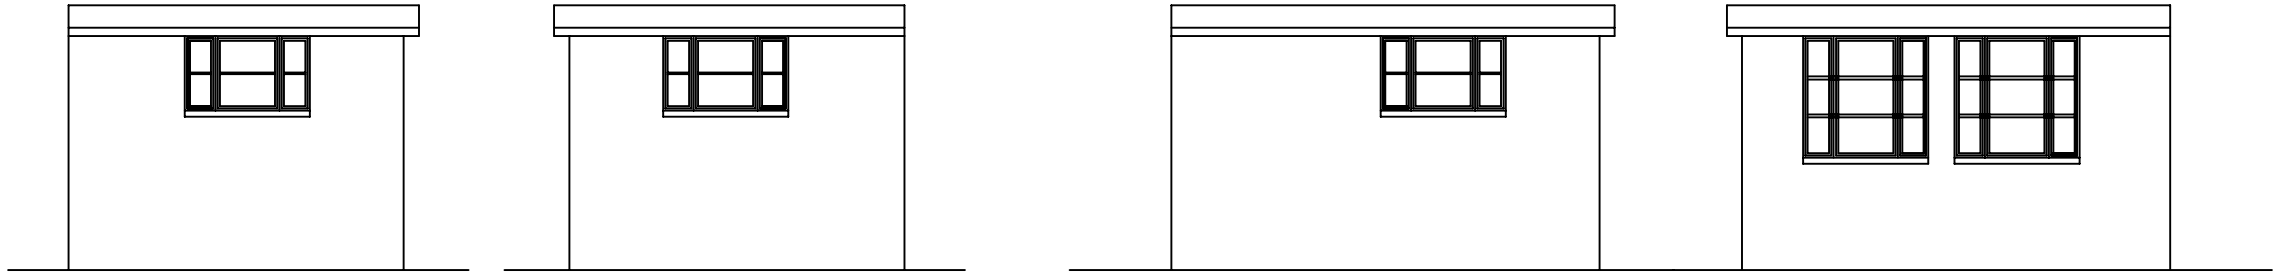

Proposed Elevations

OscarClarke Design

fran@oscarclarke.com

45 Station Road
Cardiff
CF14 5UT

029 2140 9923
07703 294284

Railway Buildings

Neath

title

Existing & Proposed Offices
Side Elevations

job no.	drg no.	rev
096	D AP600	

scale	date	drawn by	checked by
1:100 @ A3	09/06/2020	FC	