




Existing Plan

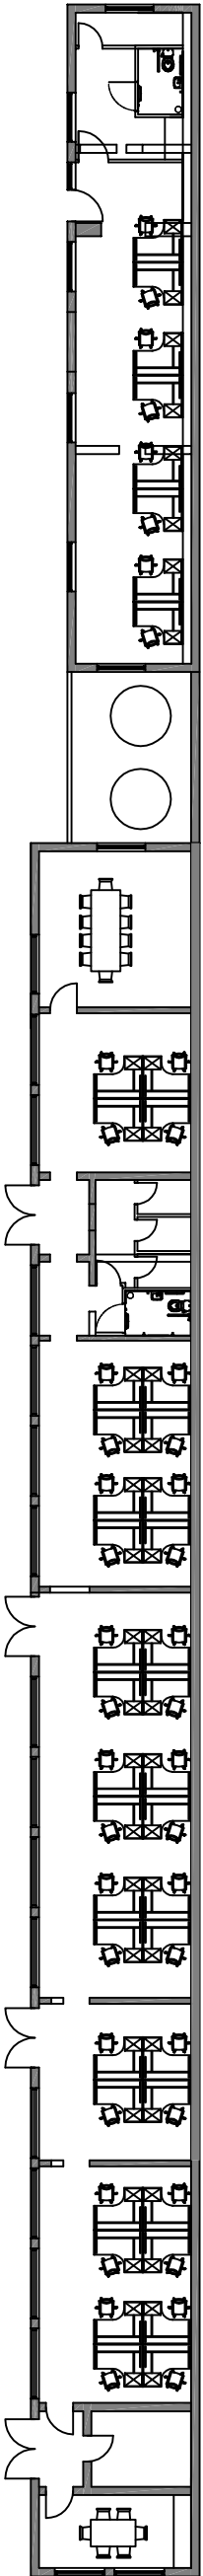

Proposed Plan

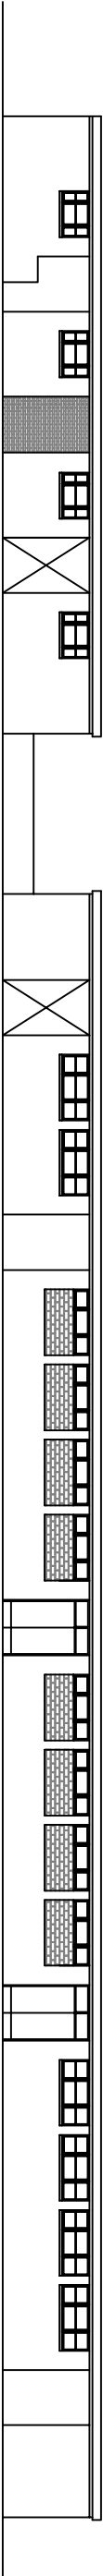

Existing Elevation

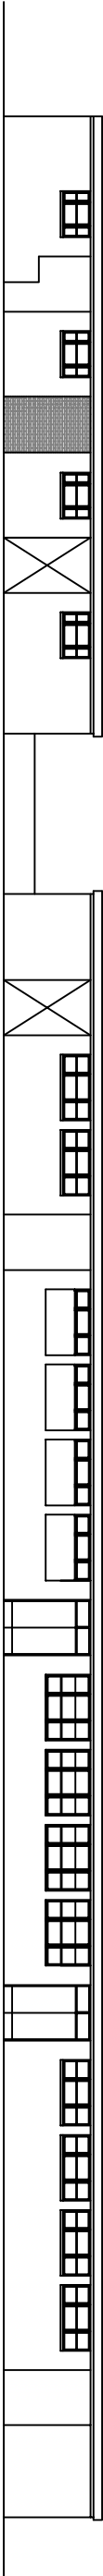

Proposed Elevation

OscarClarke Design fran@oscarclarke.com 45 Station Road Cardiff CF14 5UT 029 2140 9923 07703 294284		Railway Buildings Neath	
title Existing Plans & Elevations Main Building		job no. 096 drg no. D AP102	rev
scale 1:250 @ A3 date 09/06/2020 drawn by FC checked by			