




S-02 Block 1 Courtyard Section

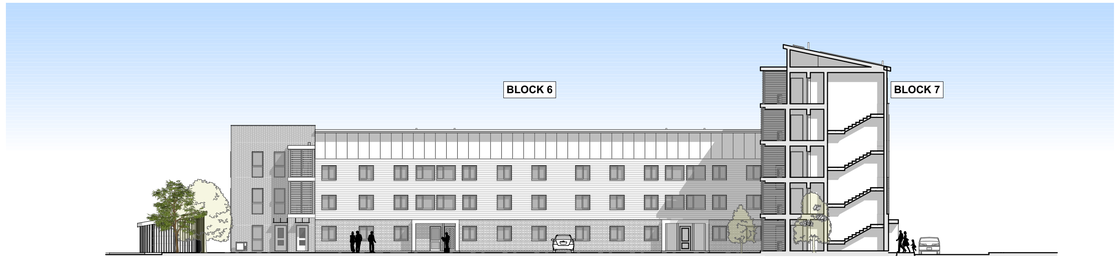

S-07 Block 6 Courtyard Section

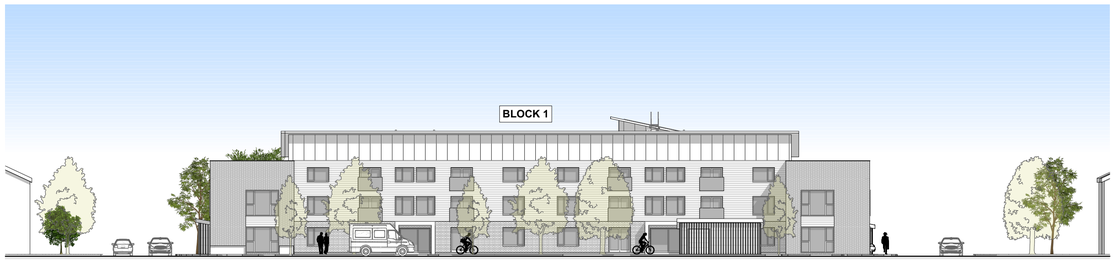


E-04 Dalton Road Elevation

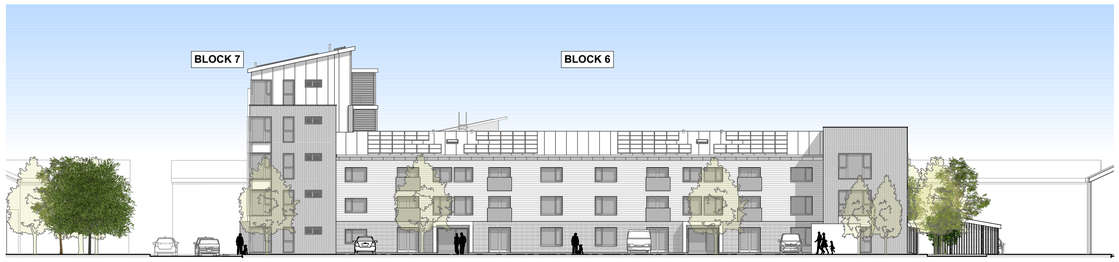


E-02 Block 6 Car Park Elevation




E-01 Bevin Avenue Elevation

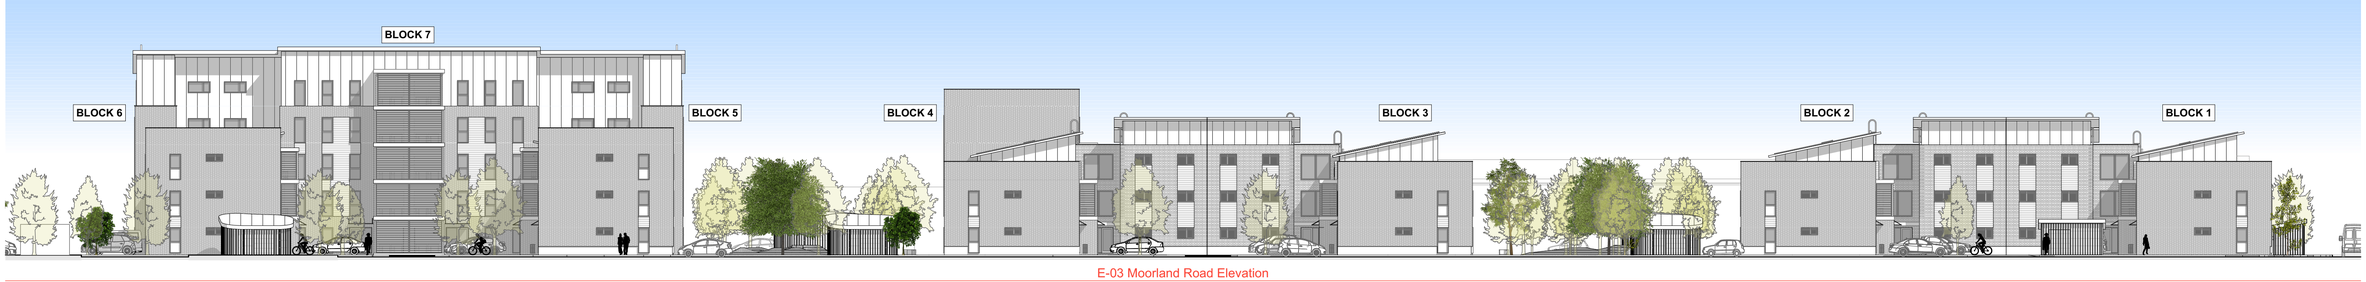

E-03 Moorland Road Elevation

 

Rev	Description	Date	By
09	Full Issue to Planners after site changes	03/02/2021	

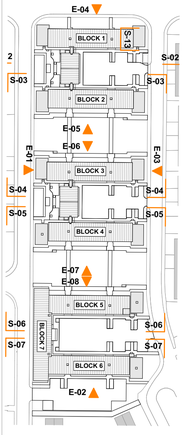

Tai Tarian

dennis hellyar **Architects**
t: +44 (0)1446 500720
e: info@dennishellyar-architects.com
w: www.dennishellyar-architects.com

This document and its design content is © Dennis Hellyar Architects. It shall be read in conjunction with all other associated project information including models, specifications, schedules and related consultants documents. Do not scale from documents. All dimensions to be checked on site. Immediately report any discrepancies, errors or omissions on this document to the Originator. If in doubt ASK.

Project	Sandfields
Address	Bevin Avenue, Port Talbot SA12 6JN
Client	Tai Tarian
Drawn	MLC
File	175 Sandfields - Masterplan - Martin.pln
Date	03/02/2021
Status	FOR STAGE1 TENDER
Scale @ A1	1:250
Revison	**09**
Title	Proposed Elevations
No	175 - DHA - ZZ - XX - DR - A - **0225**