


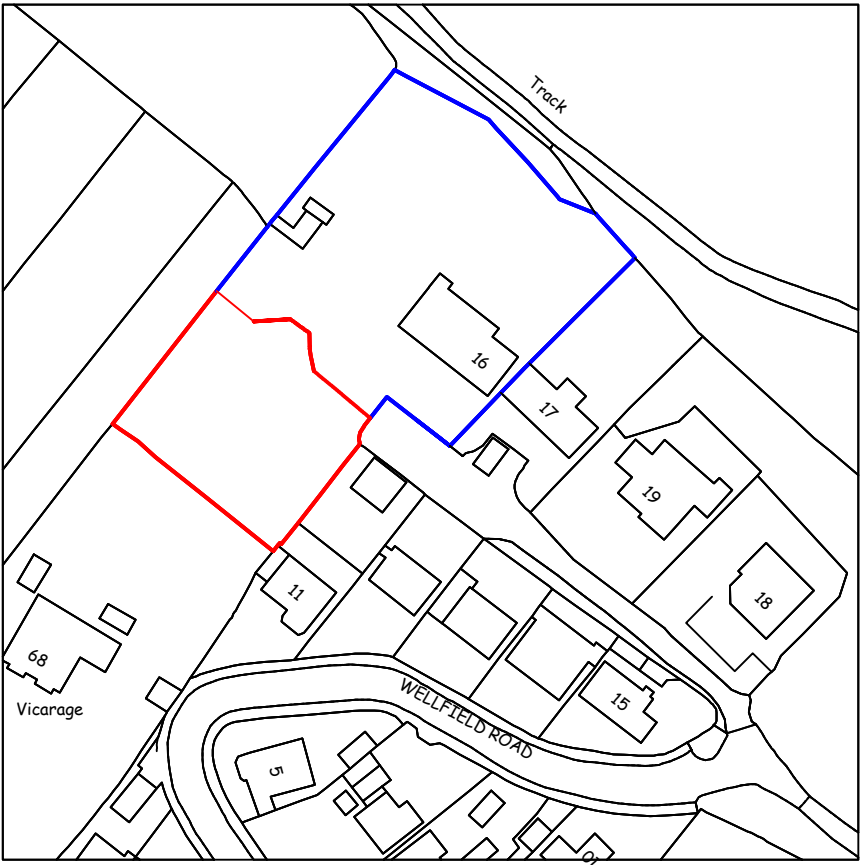


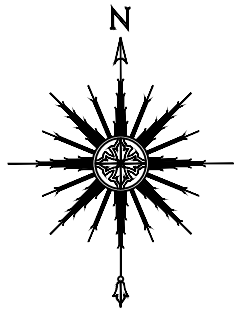

Site Location Plan
Scale 1 : 1250

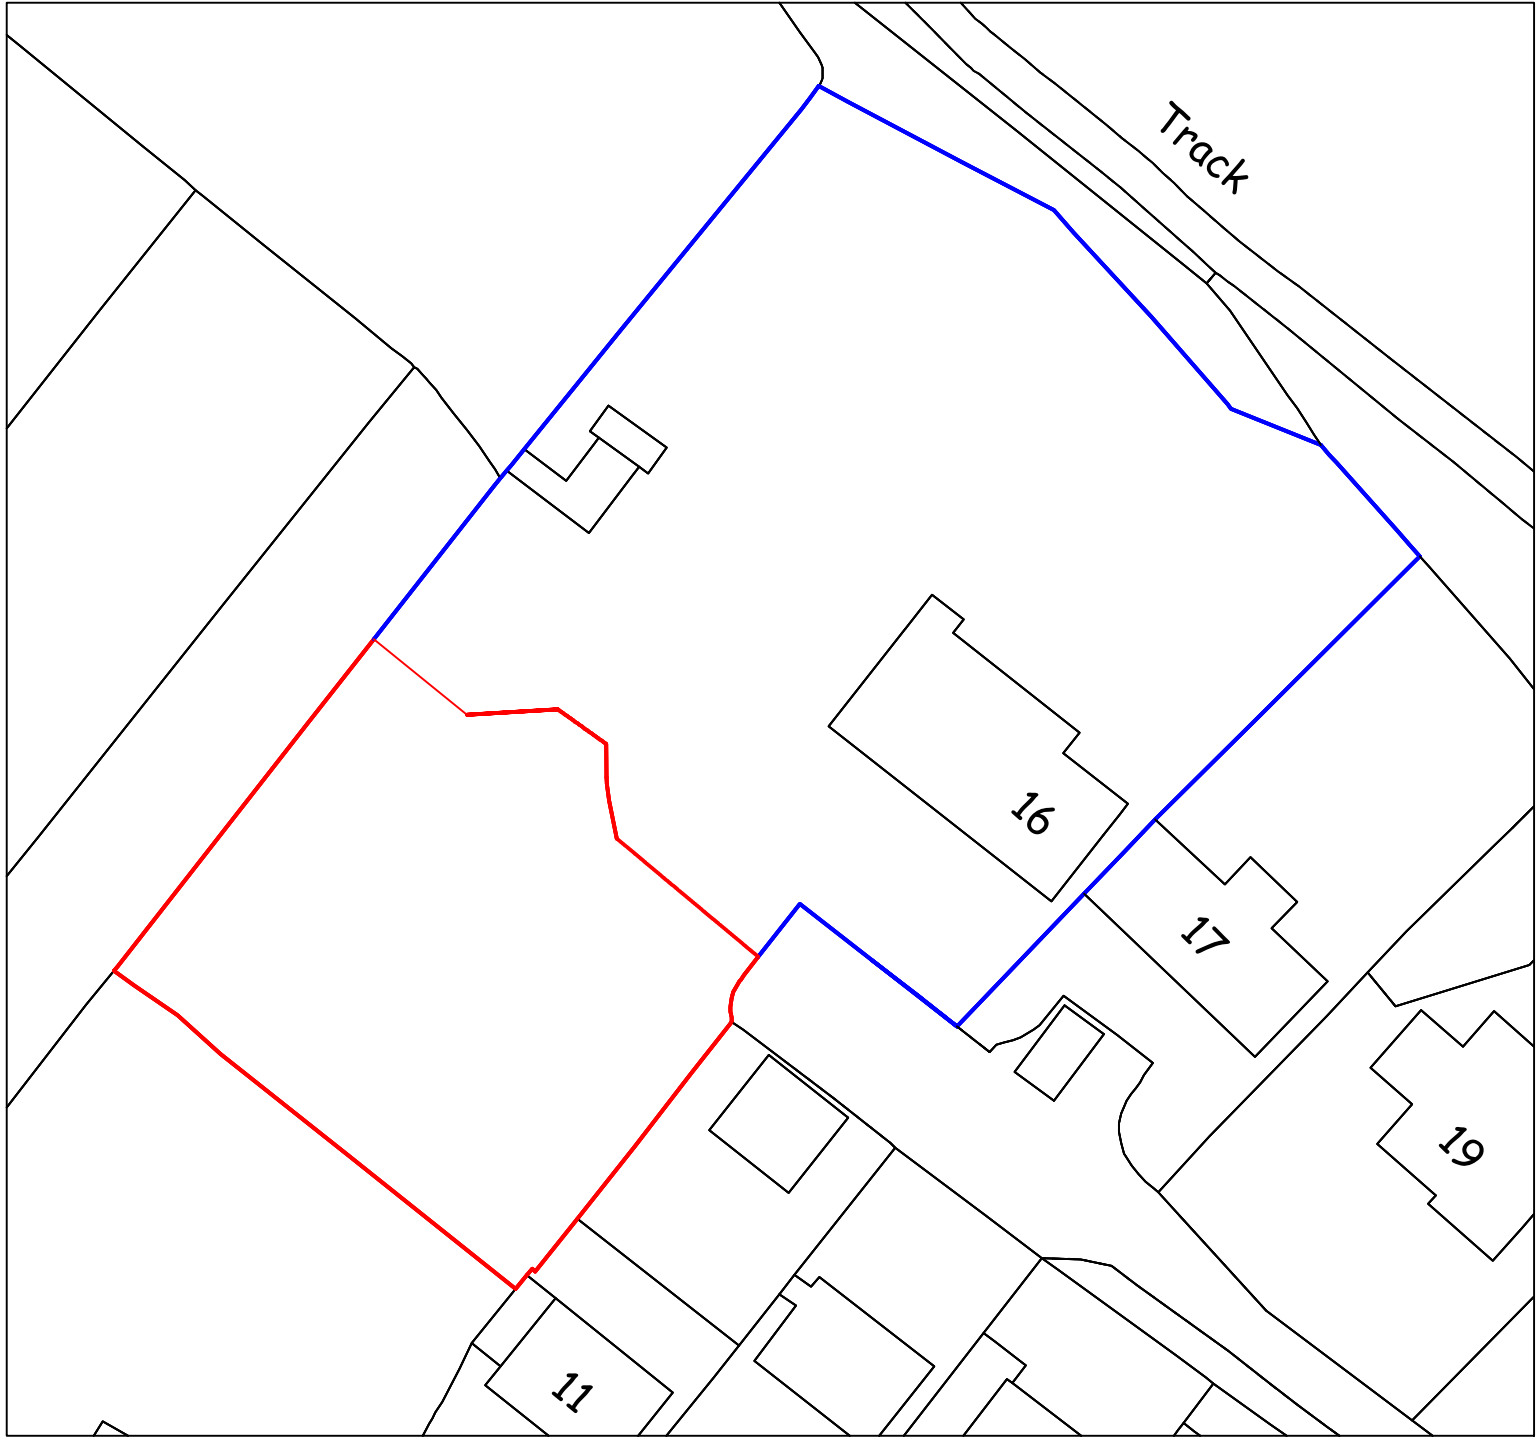

Existing Block Plan
Scale 1 : 500

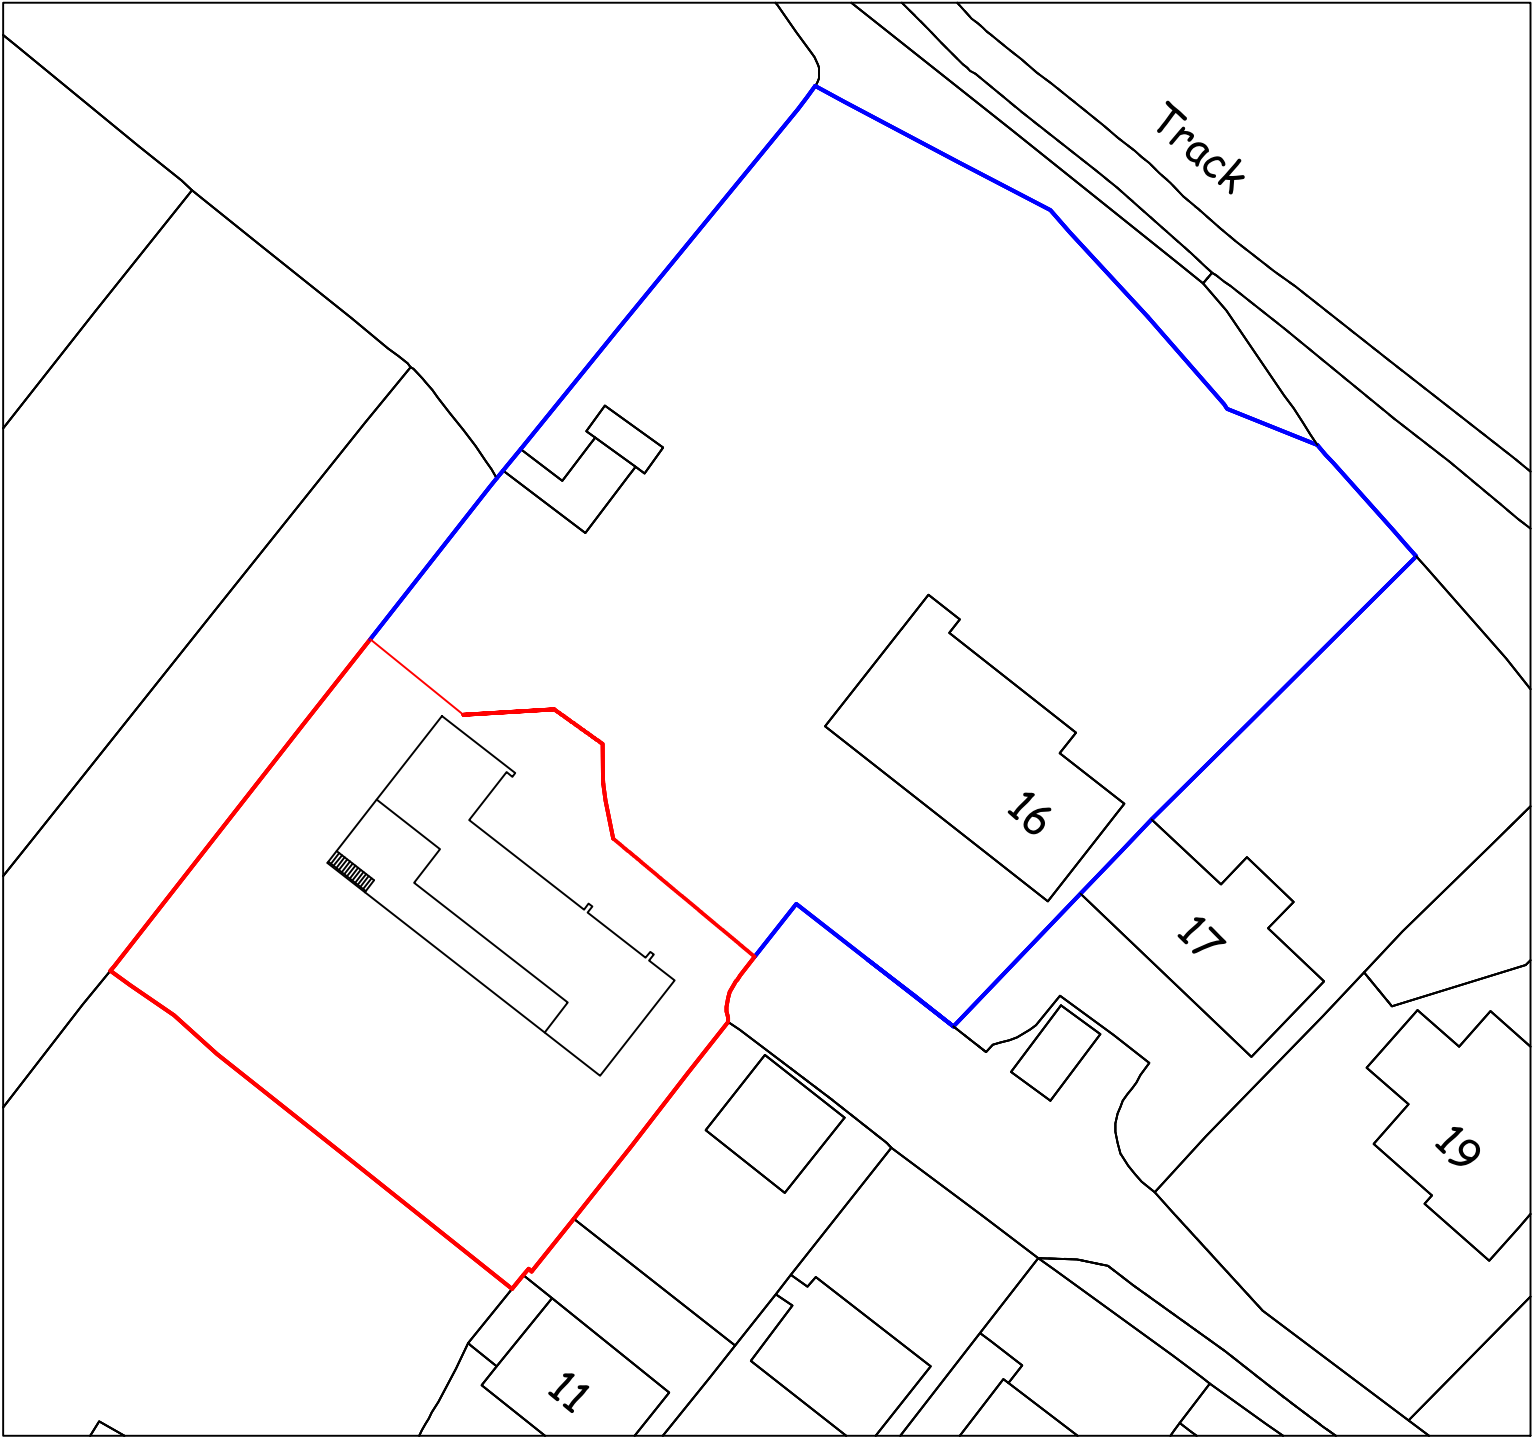

Proposed Block Plan
Scale 1 : 500

NOTES
DO NOT SCALE THIS DRAWING
CONTRACTOR TO CHECK ALL DIMENSIONS AND REPORT
ALL ERRORS AND OMISSIONS TO THE ENGINEER



JAREWBRIDGE
DEVELOPMENT SERVICES
Architectural Design +
Quantity Surveying

5 Chapel Street, Mumbles, Swansea SA3 4NH

web: www.jarewbridge.com
email: info@jarewbridge.com
tel: 01792 360606
Adam: 07790 762443 John: 07775 595410

Client
Mr & Mrs. Davies

Project
Land off Wellfield Road
Baglan

Drawing Title
Site Location and
Block Plans.

Issue
PLANNING

Project No.	Drawing No.
07.20.WR	07.20.WR.D4

Scales	Date	Revision
1:500, 1:1250	04.02.21	B
Drawn	Checked	Sheet Size
APR	JAR	A2

© This drawing may not be copied without prior written permission