
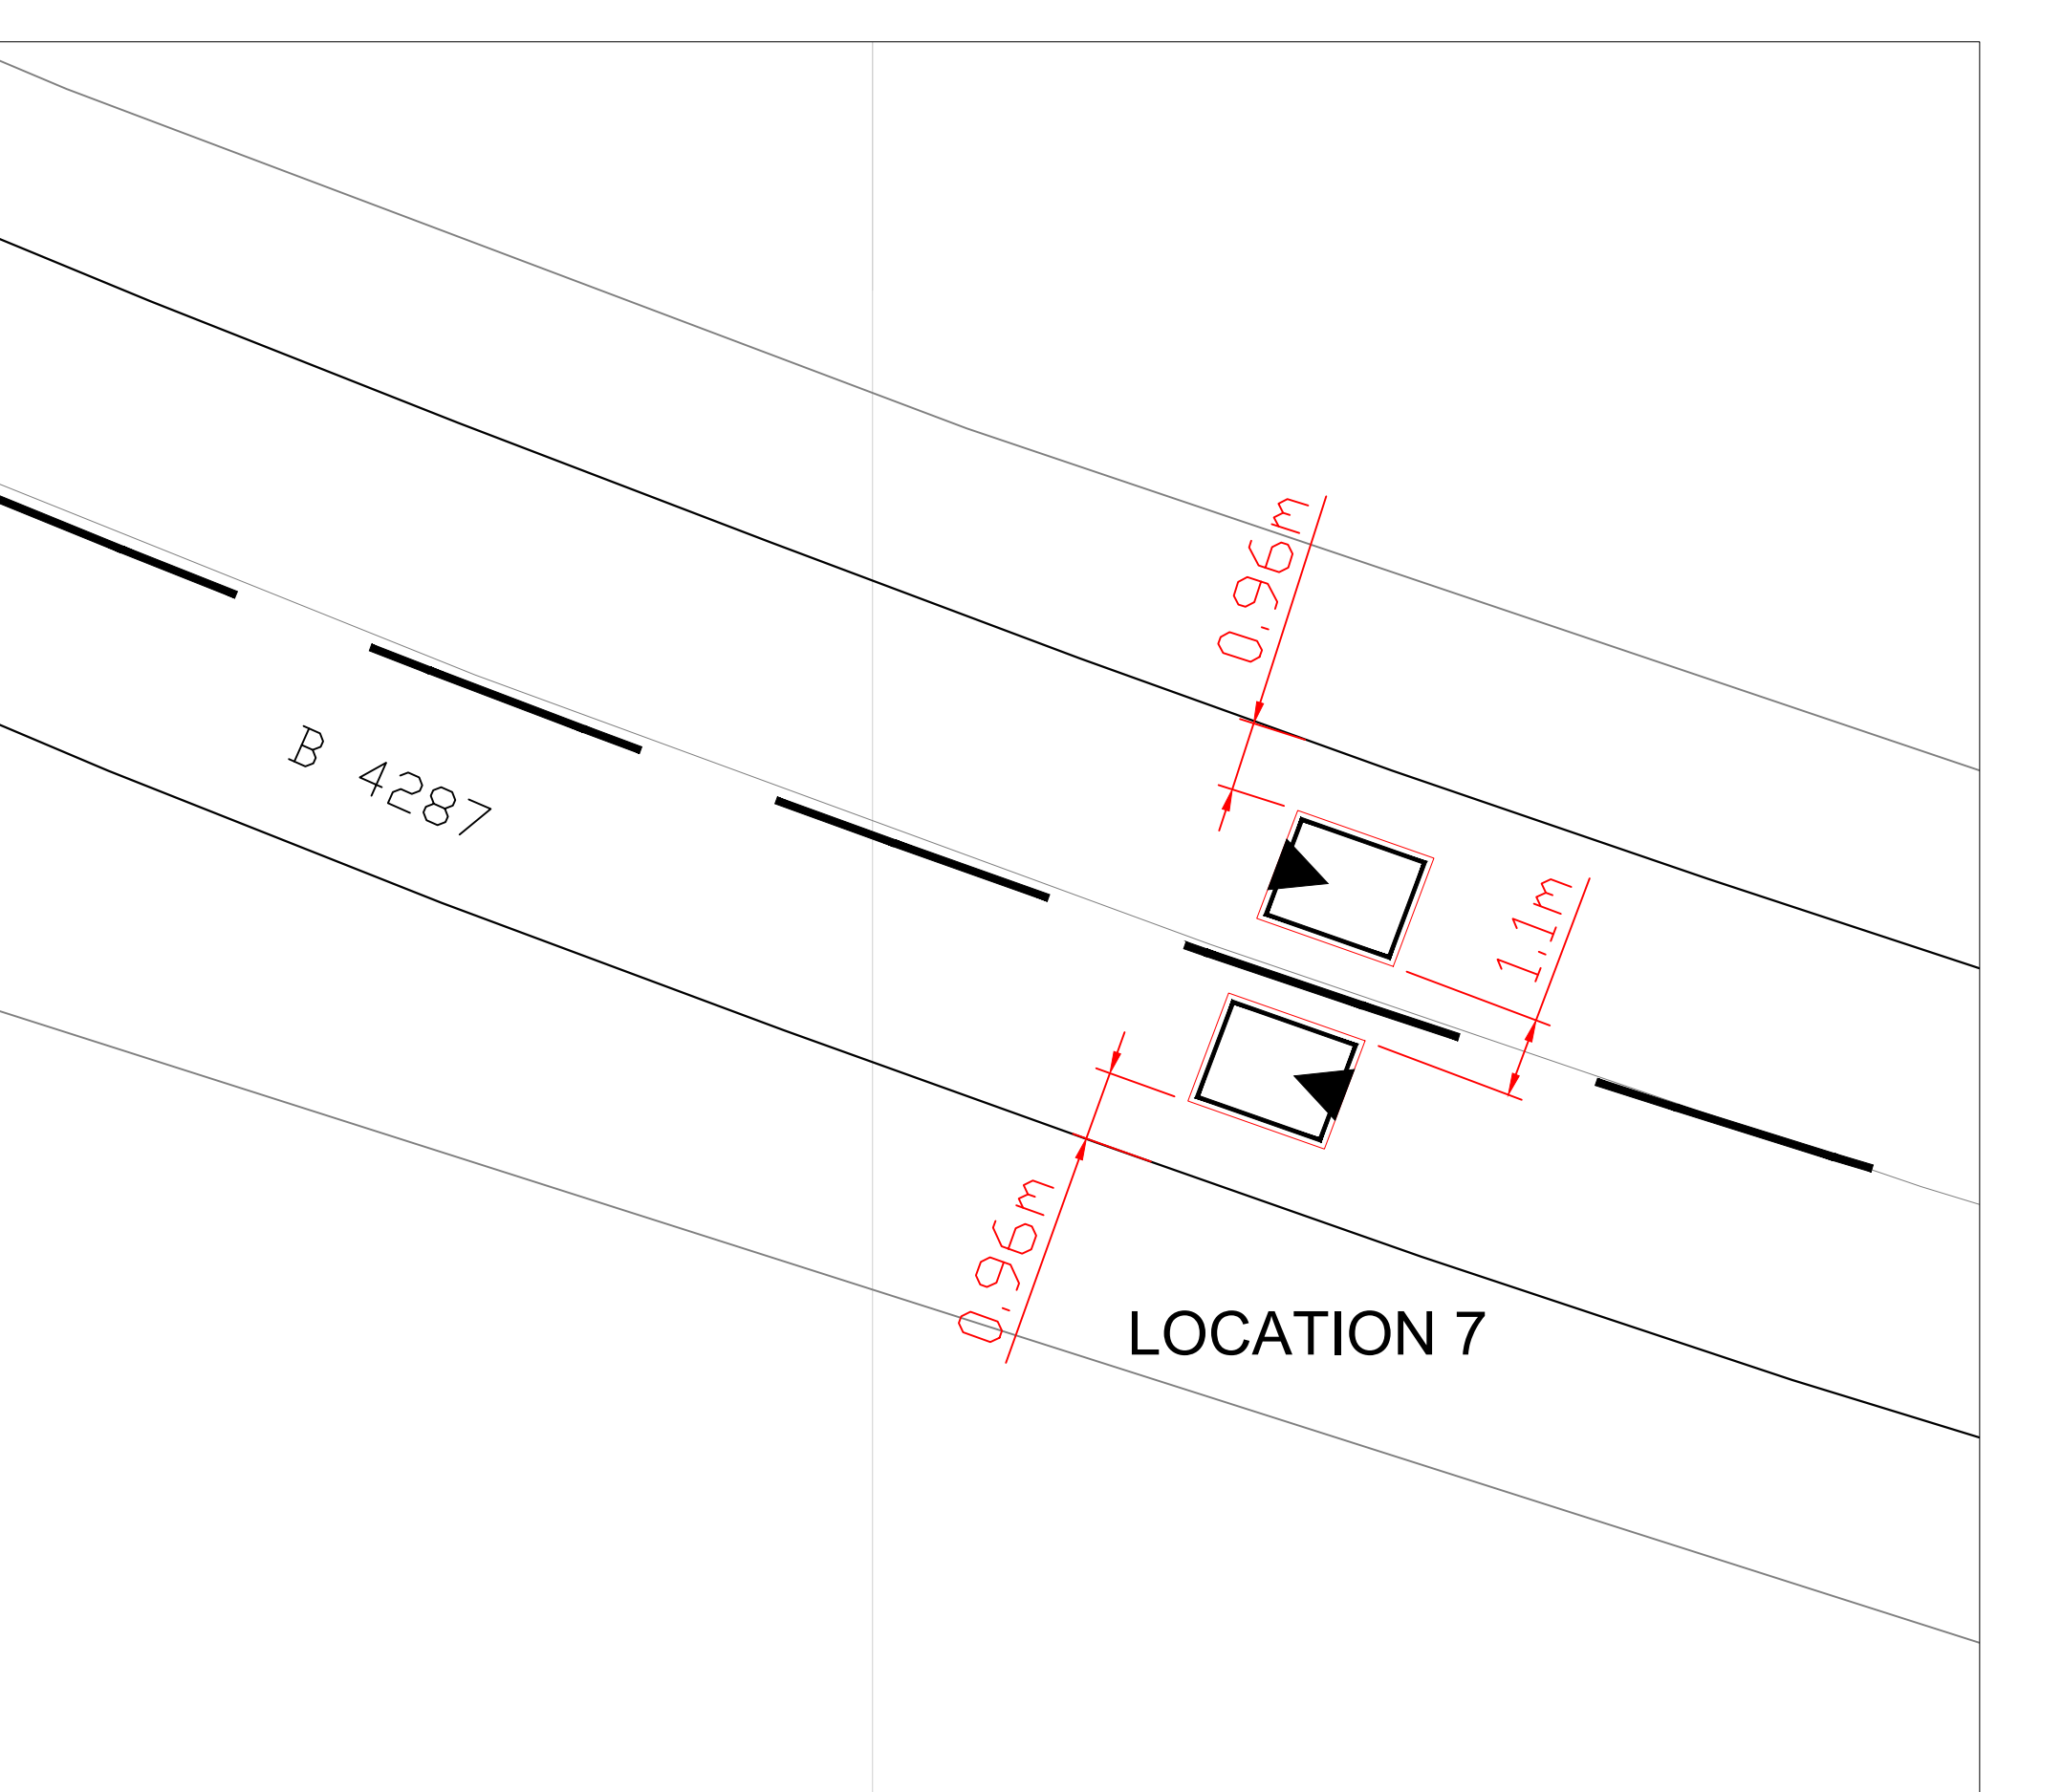
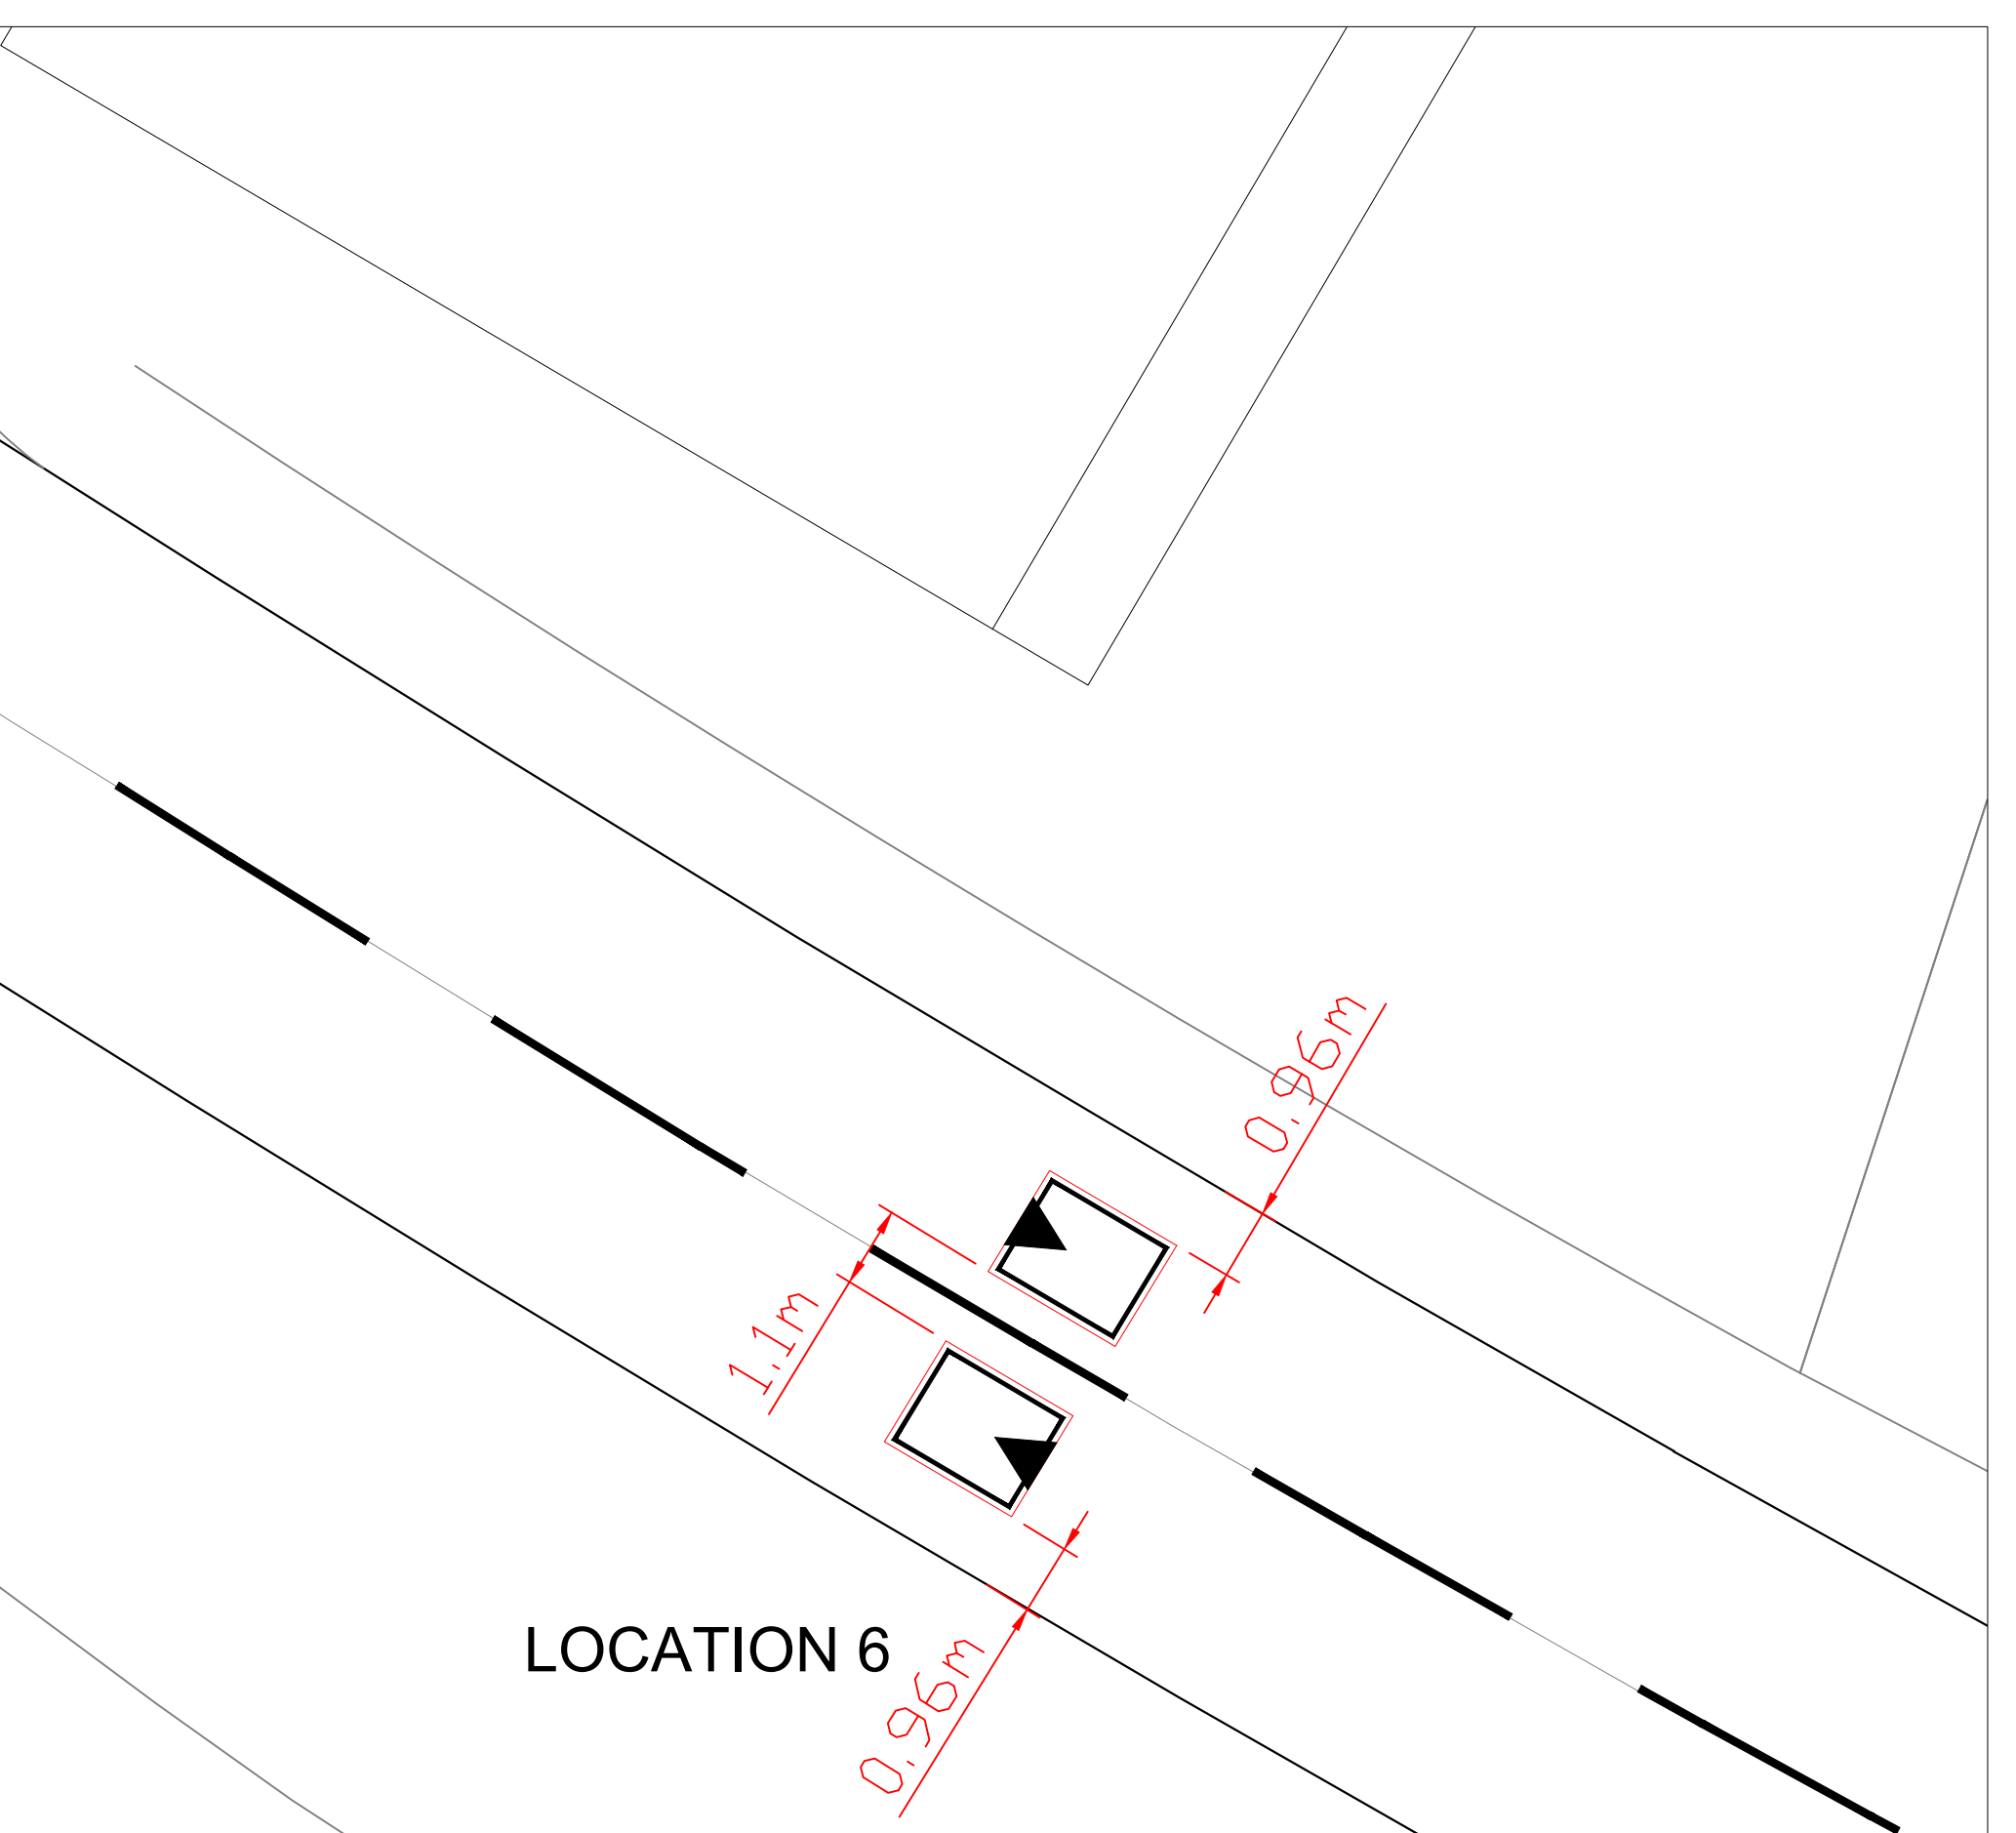
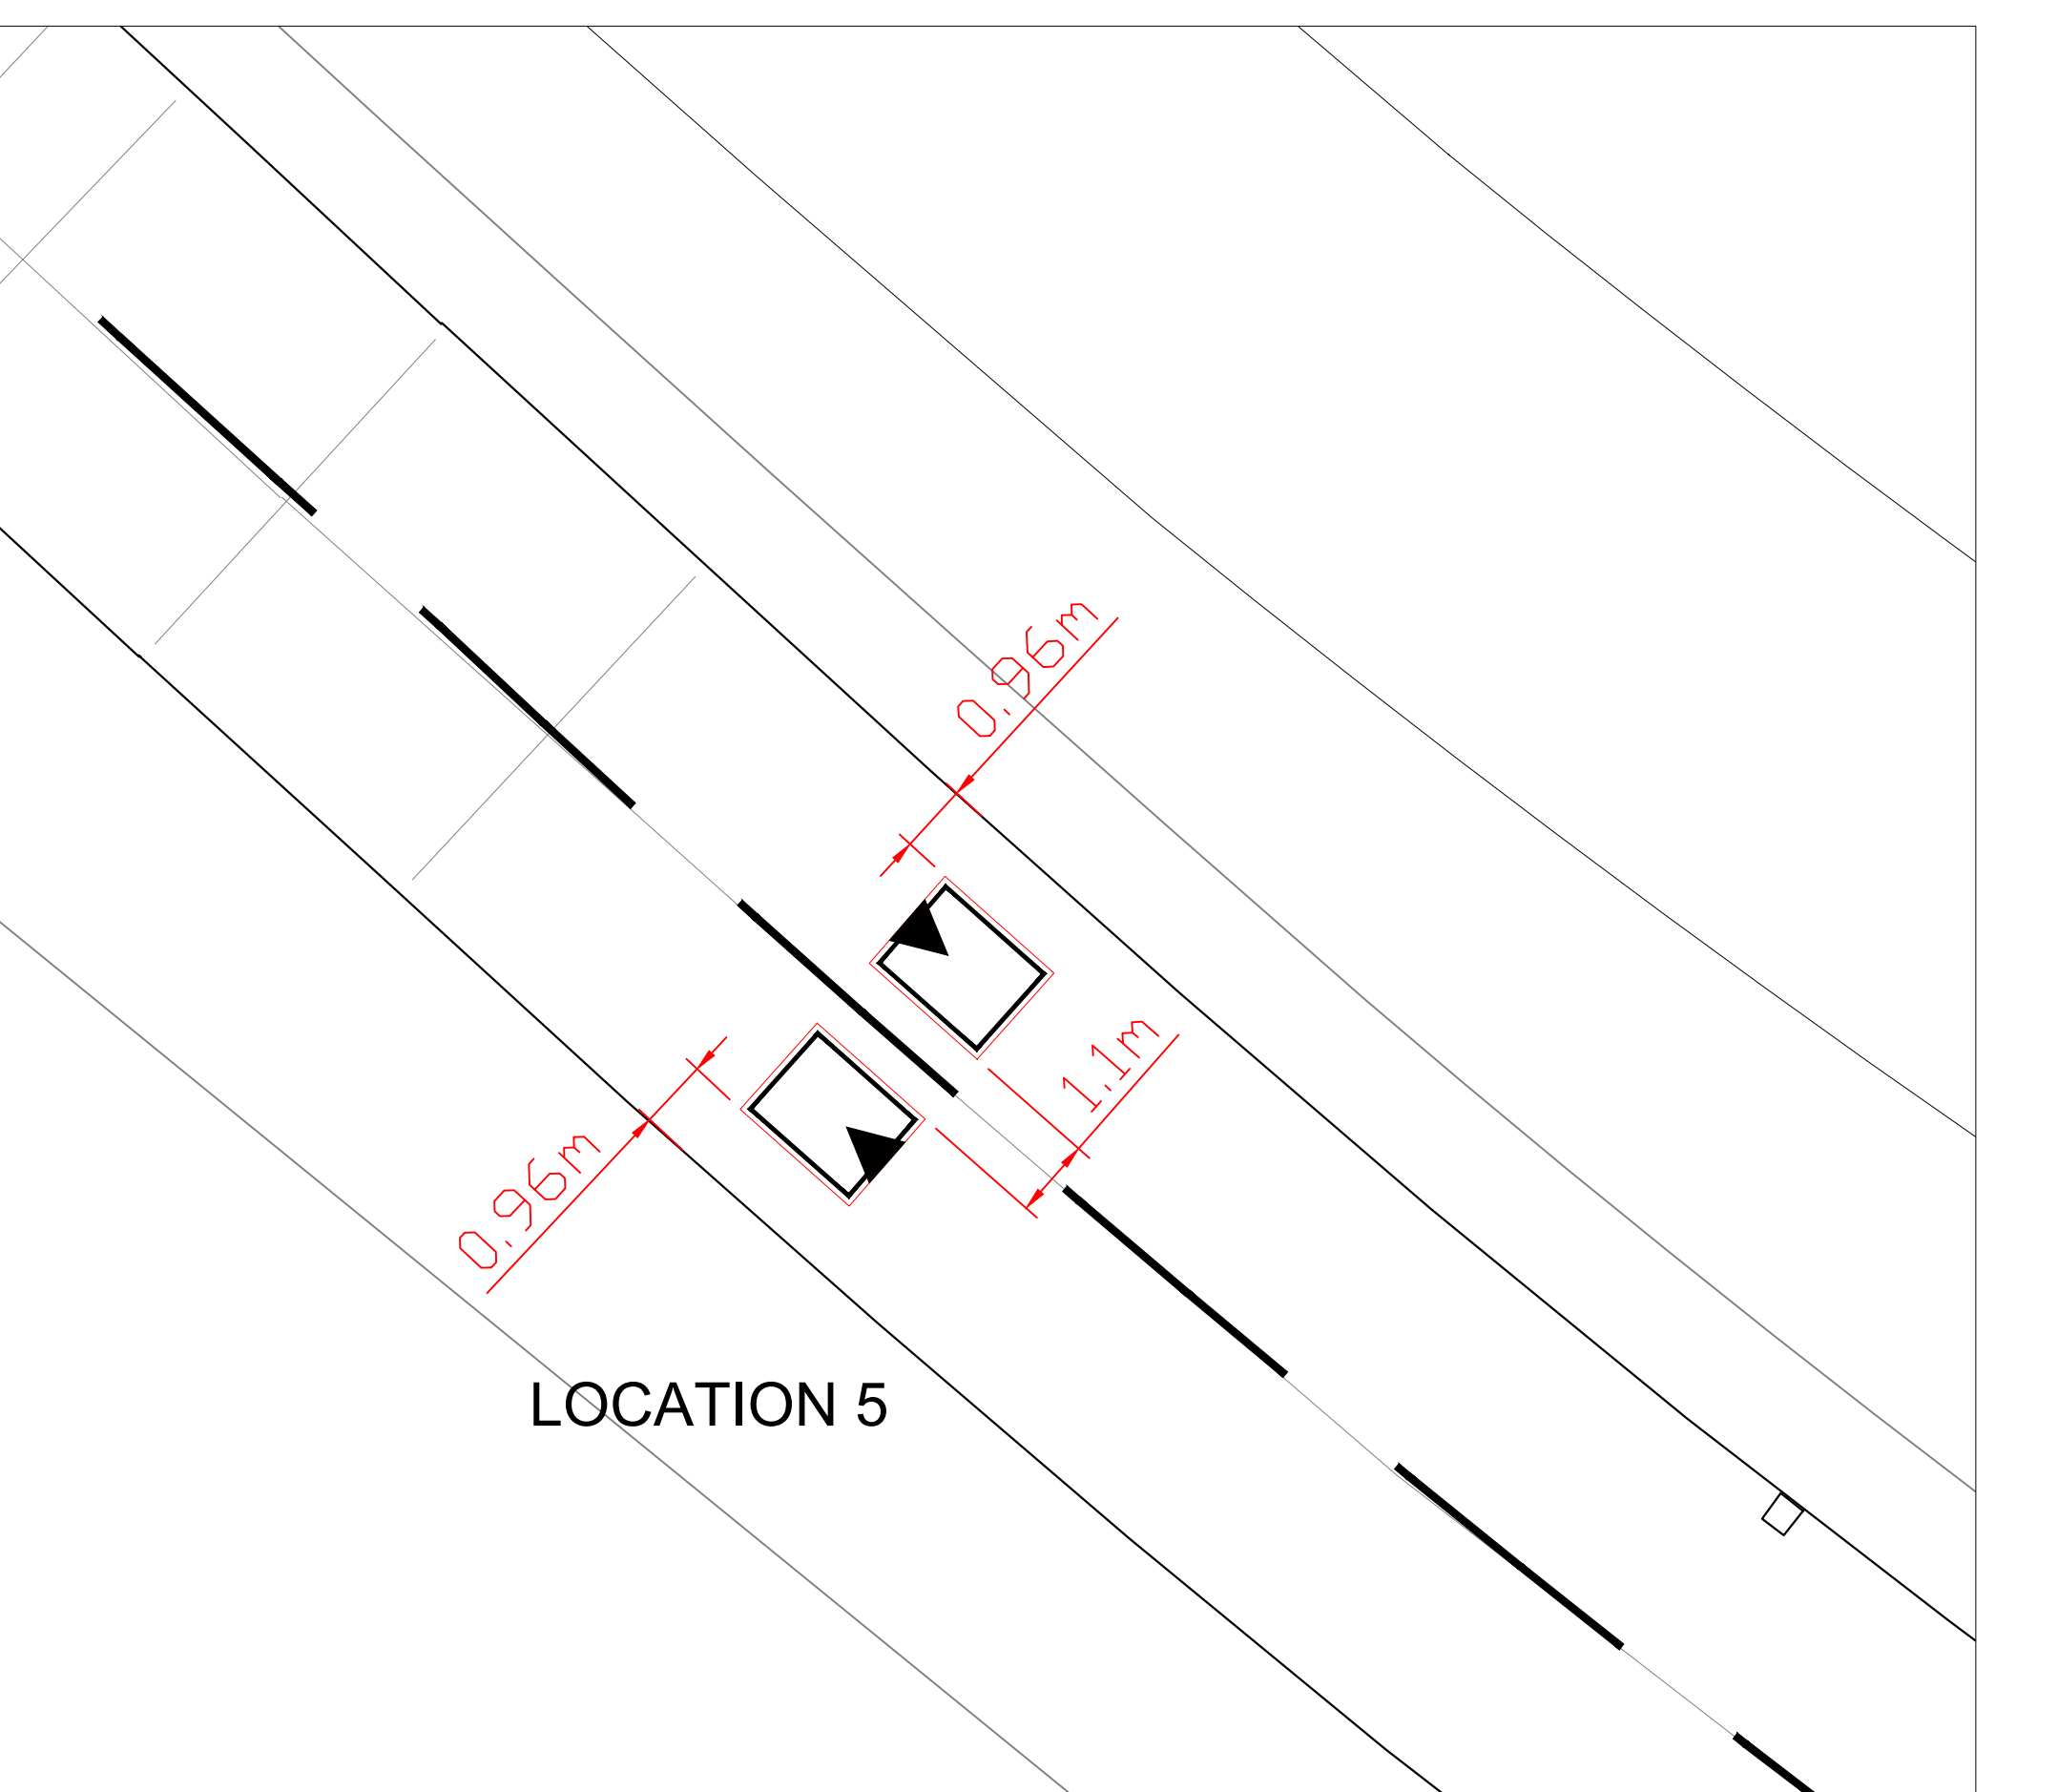
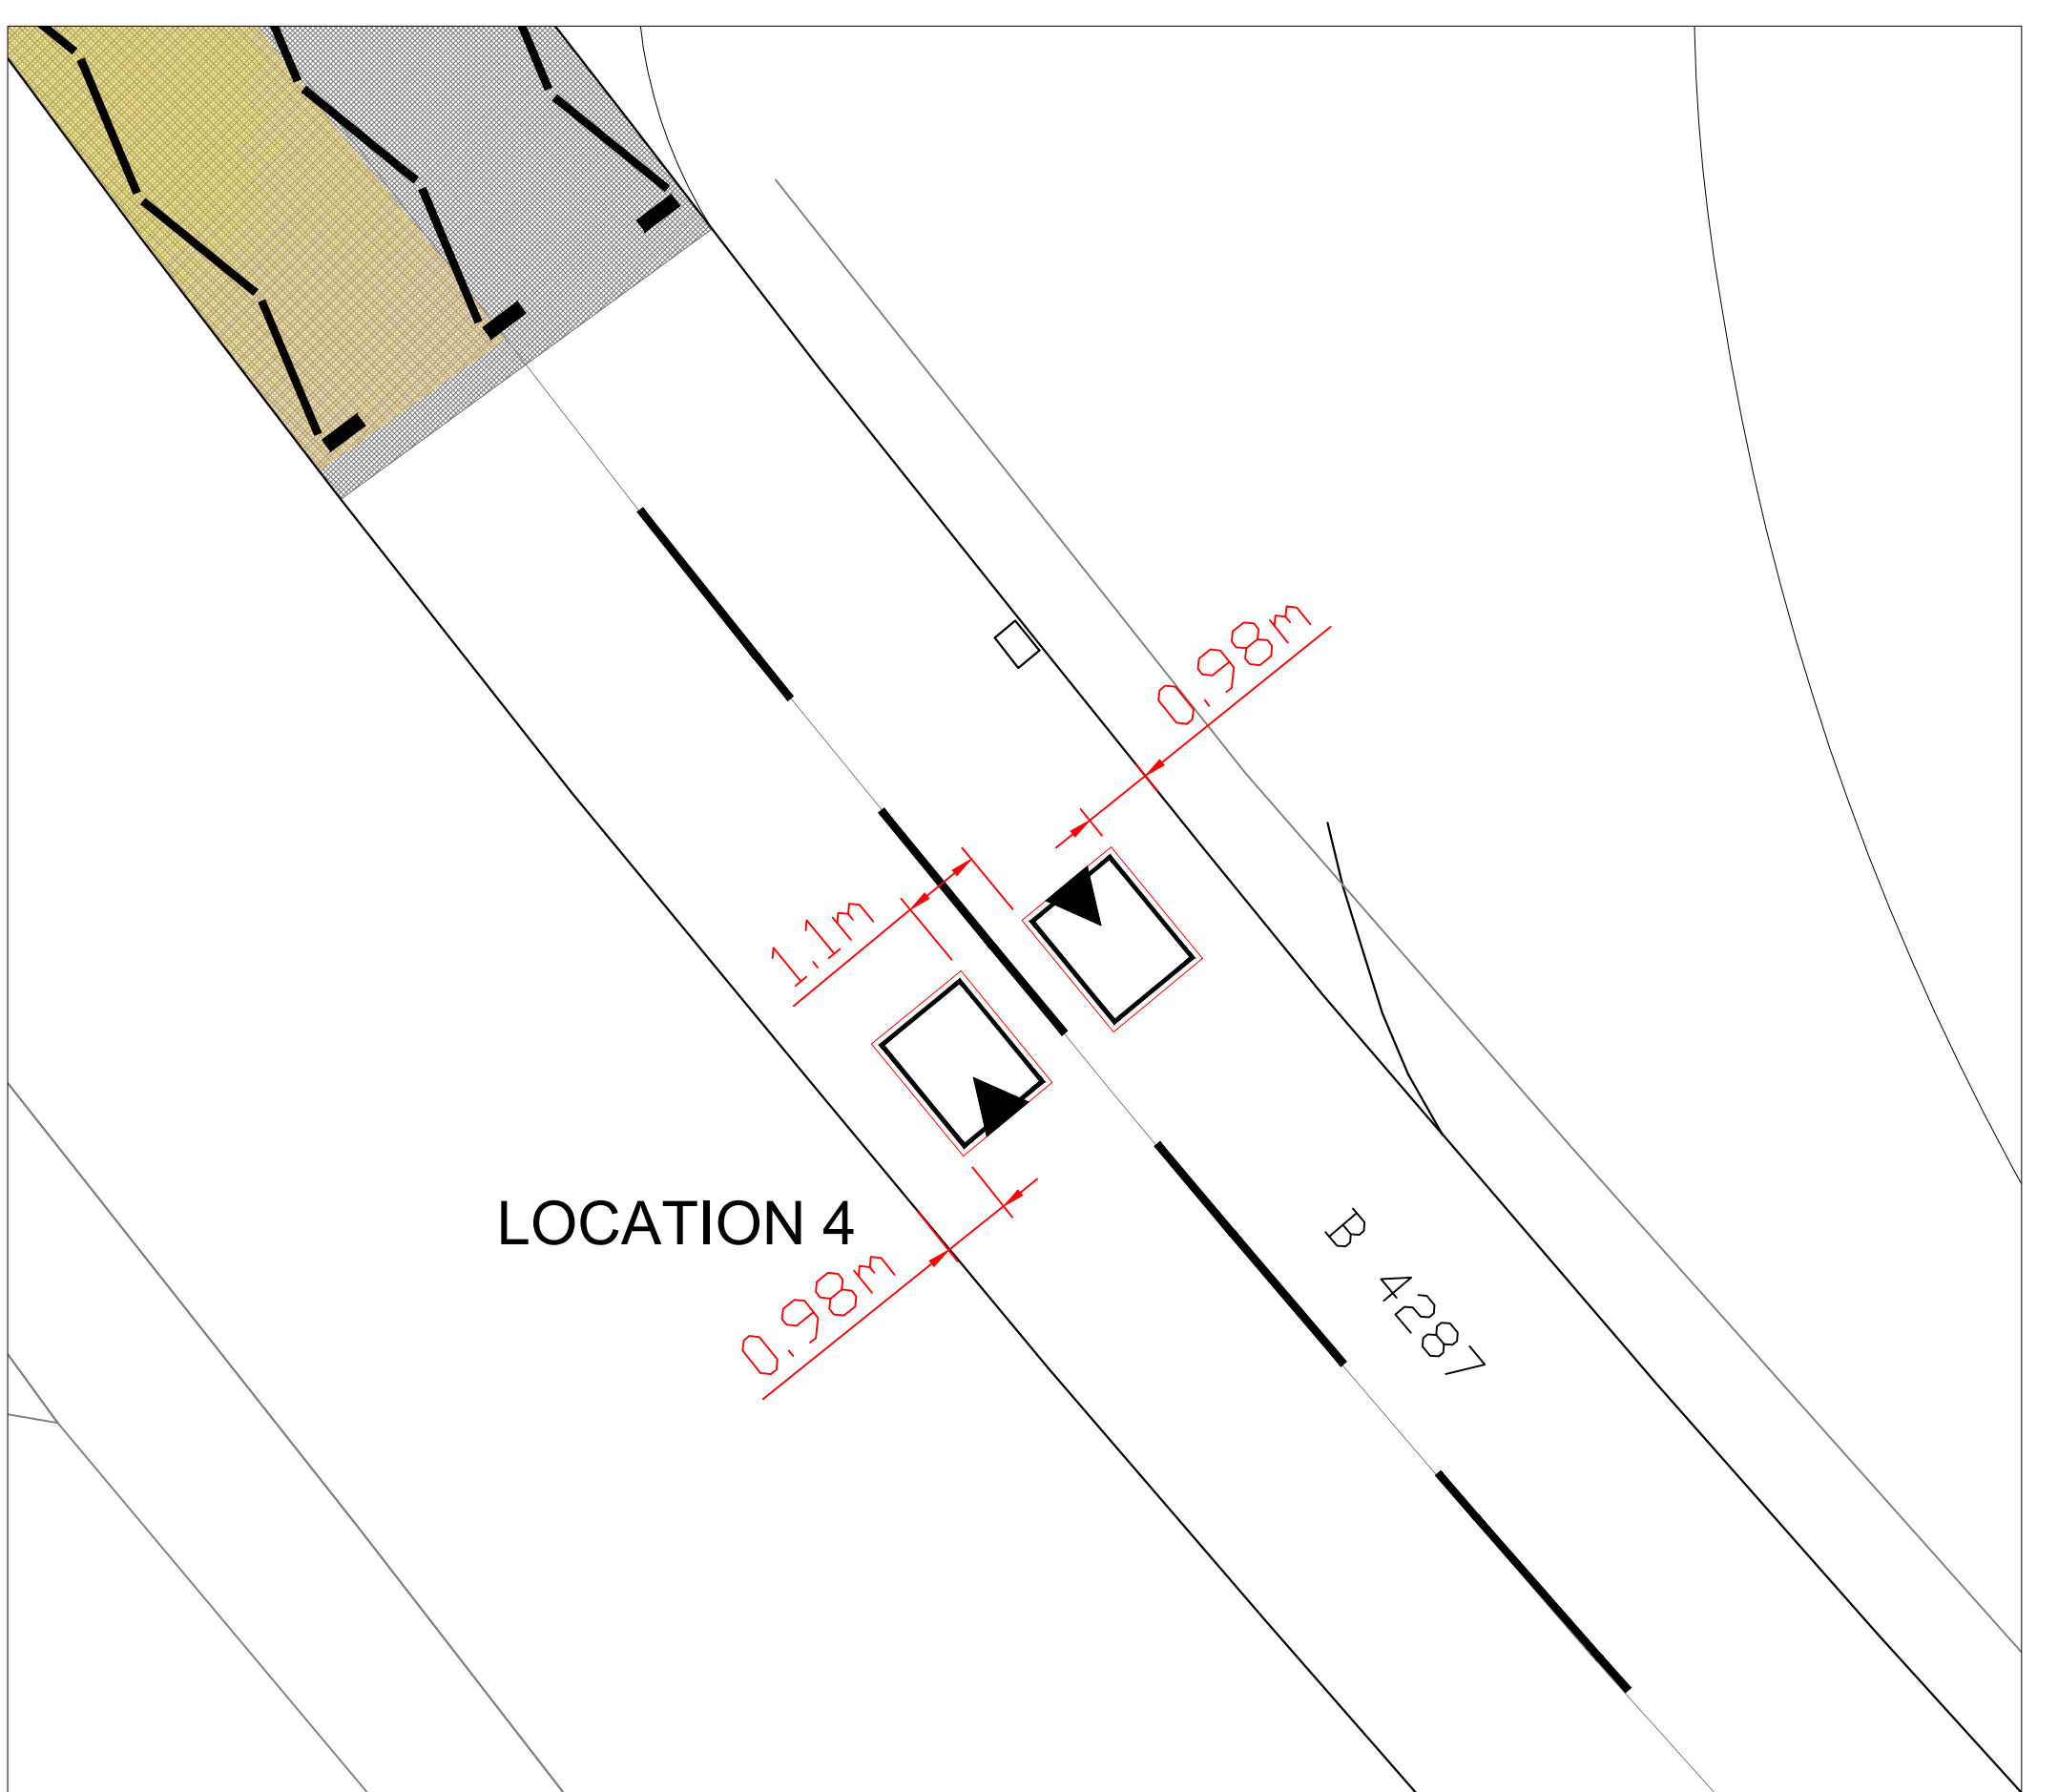
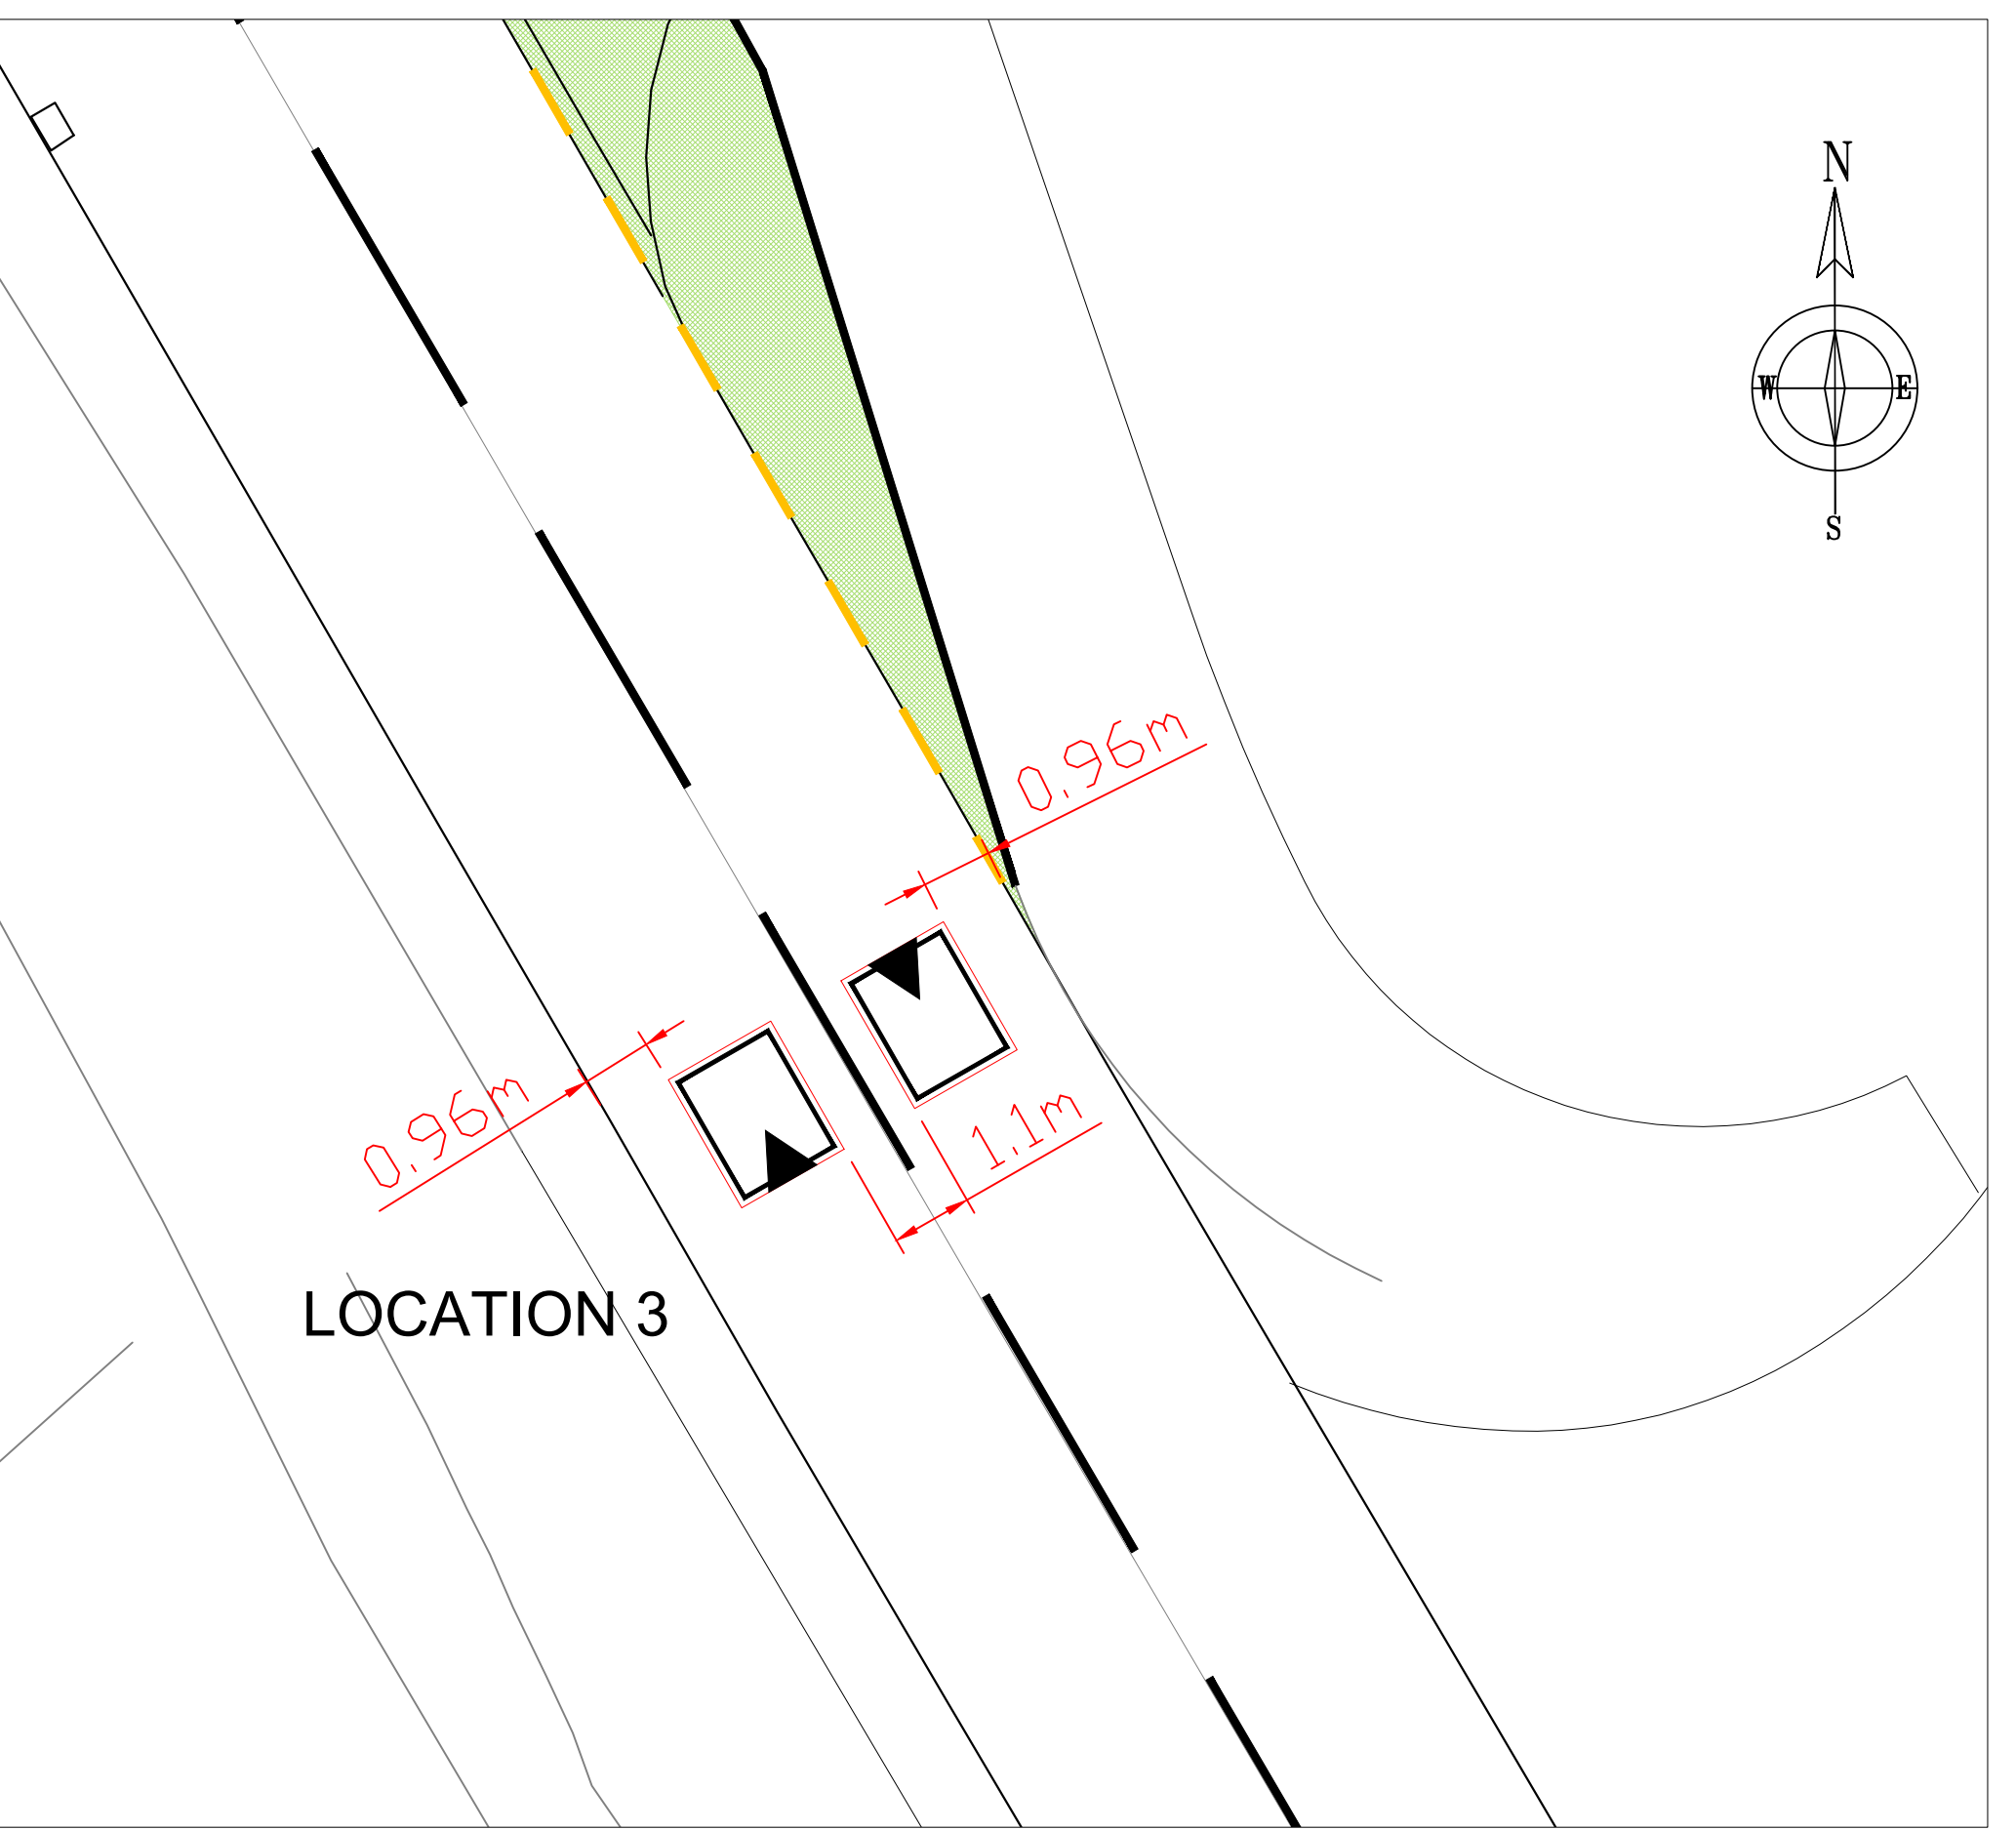
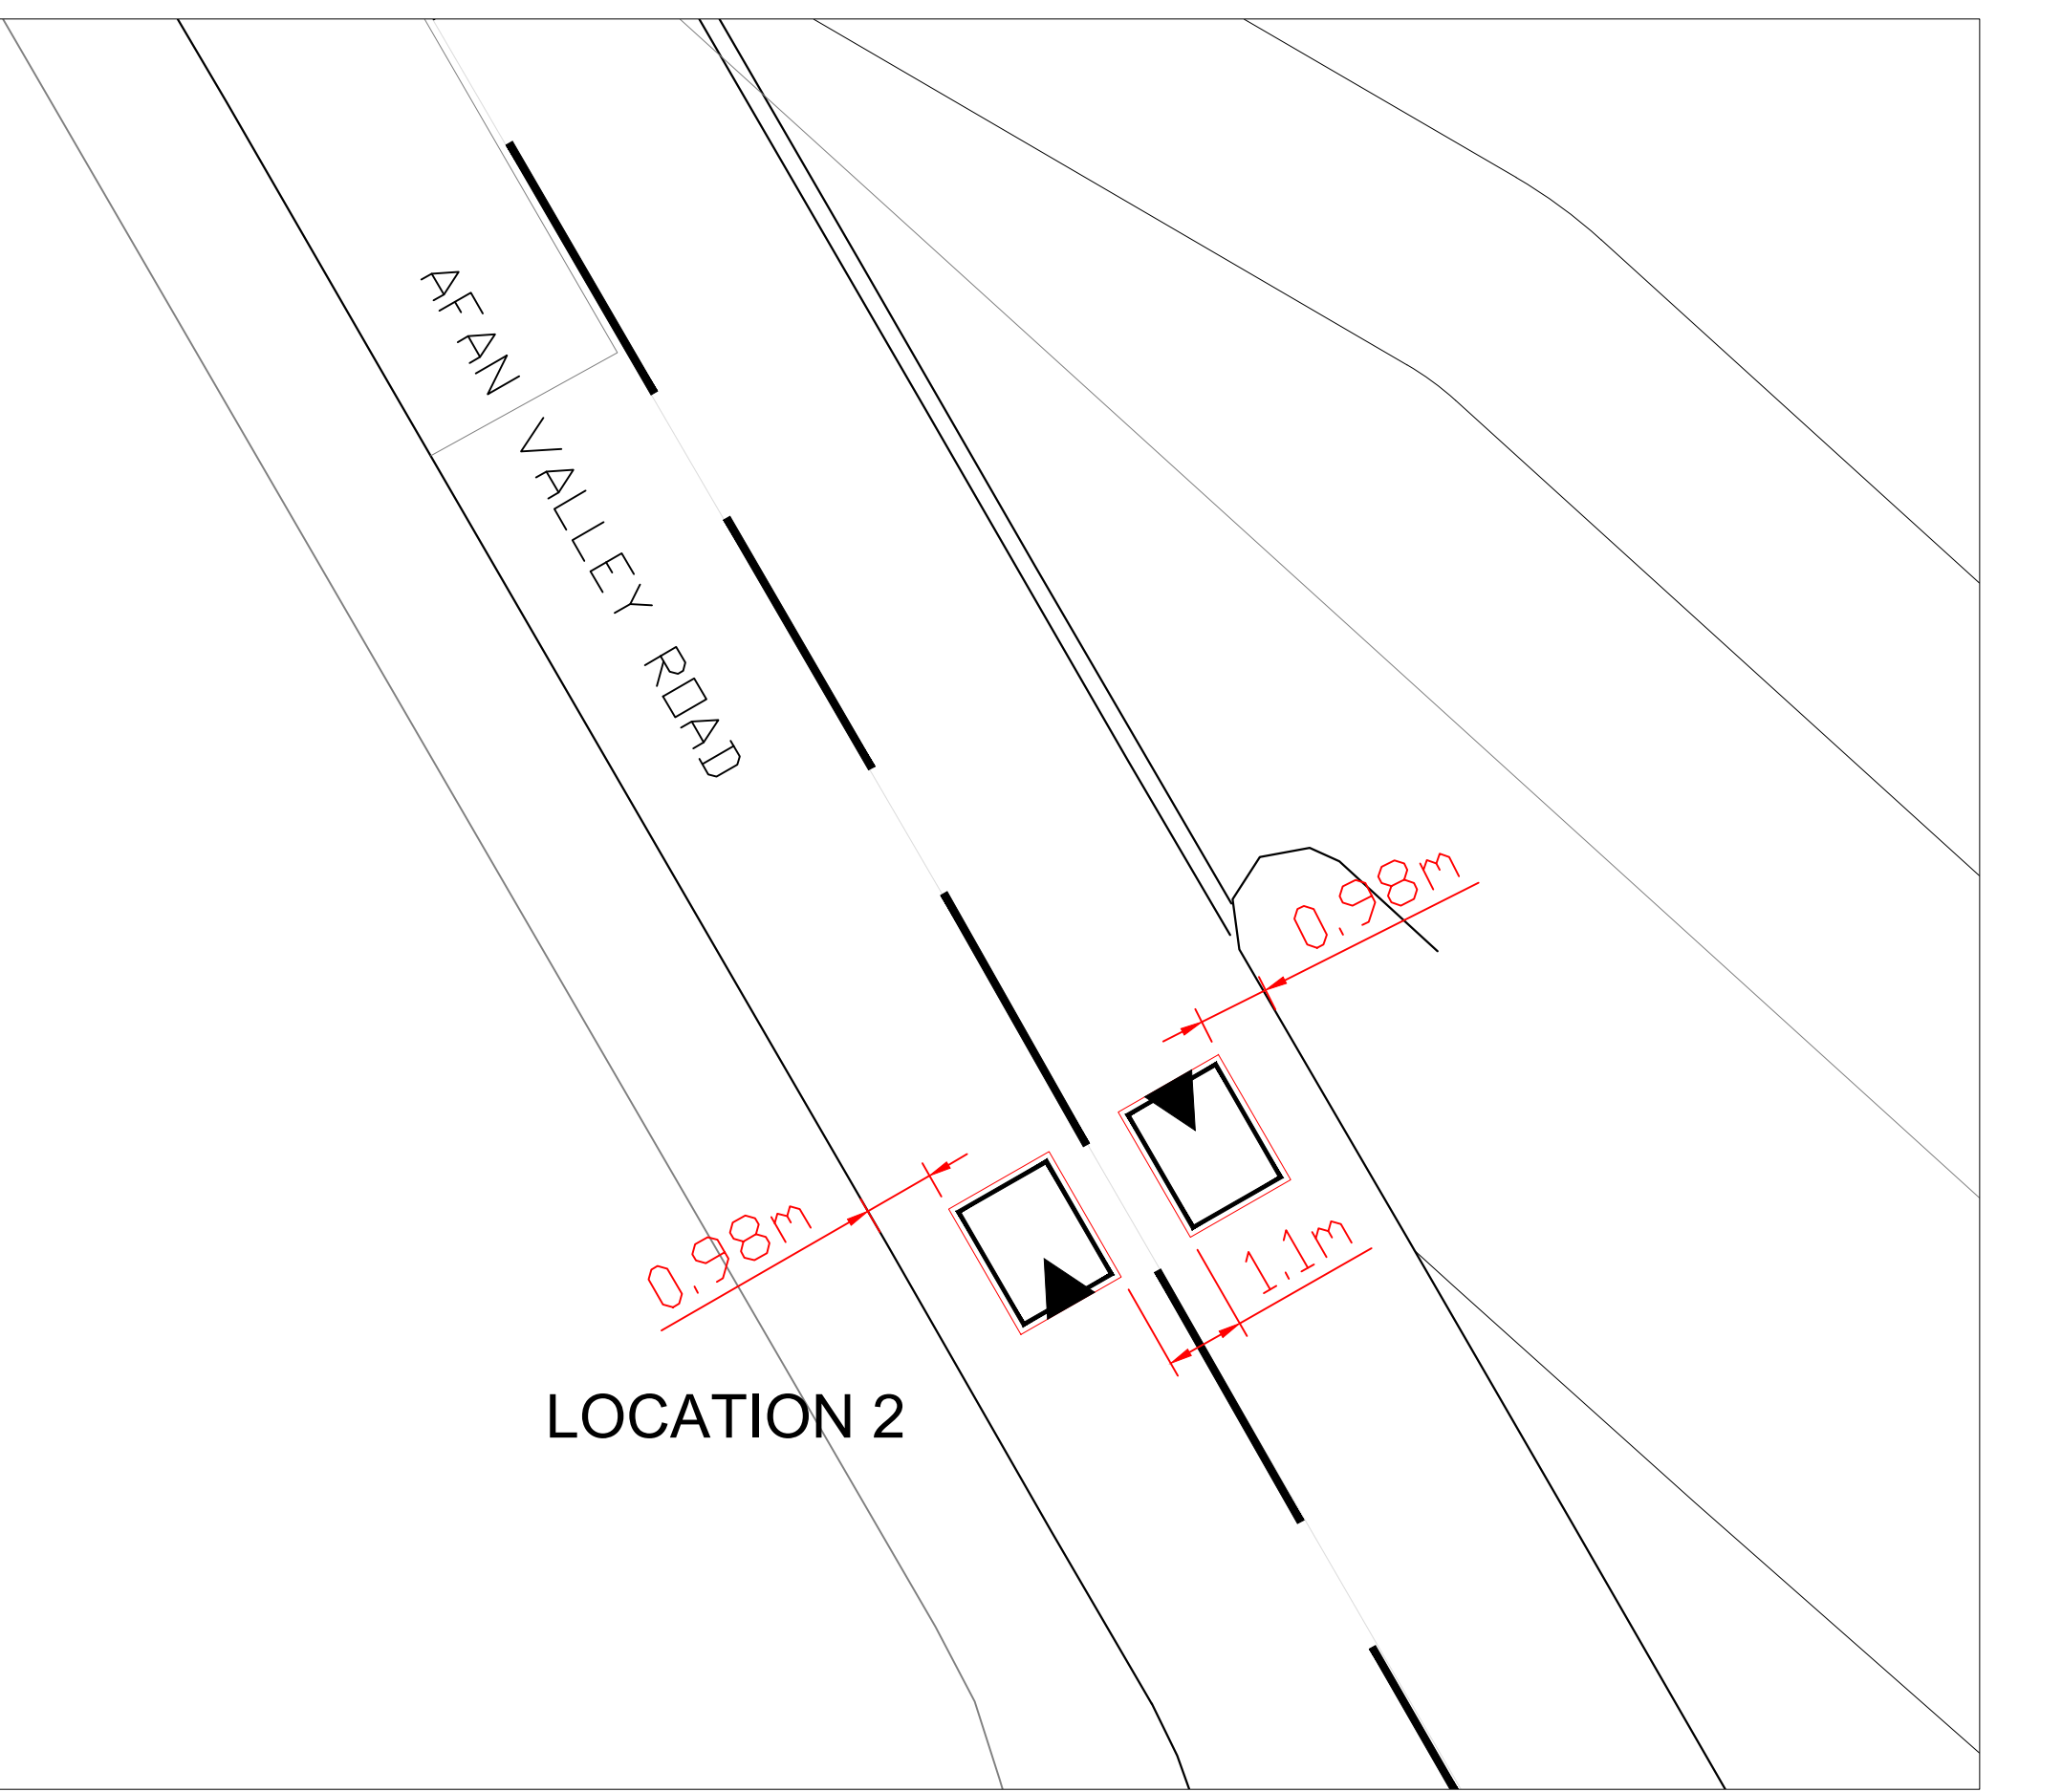


Dwg No.

Job Title

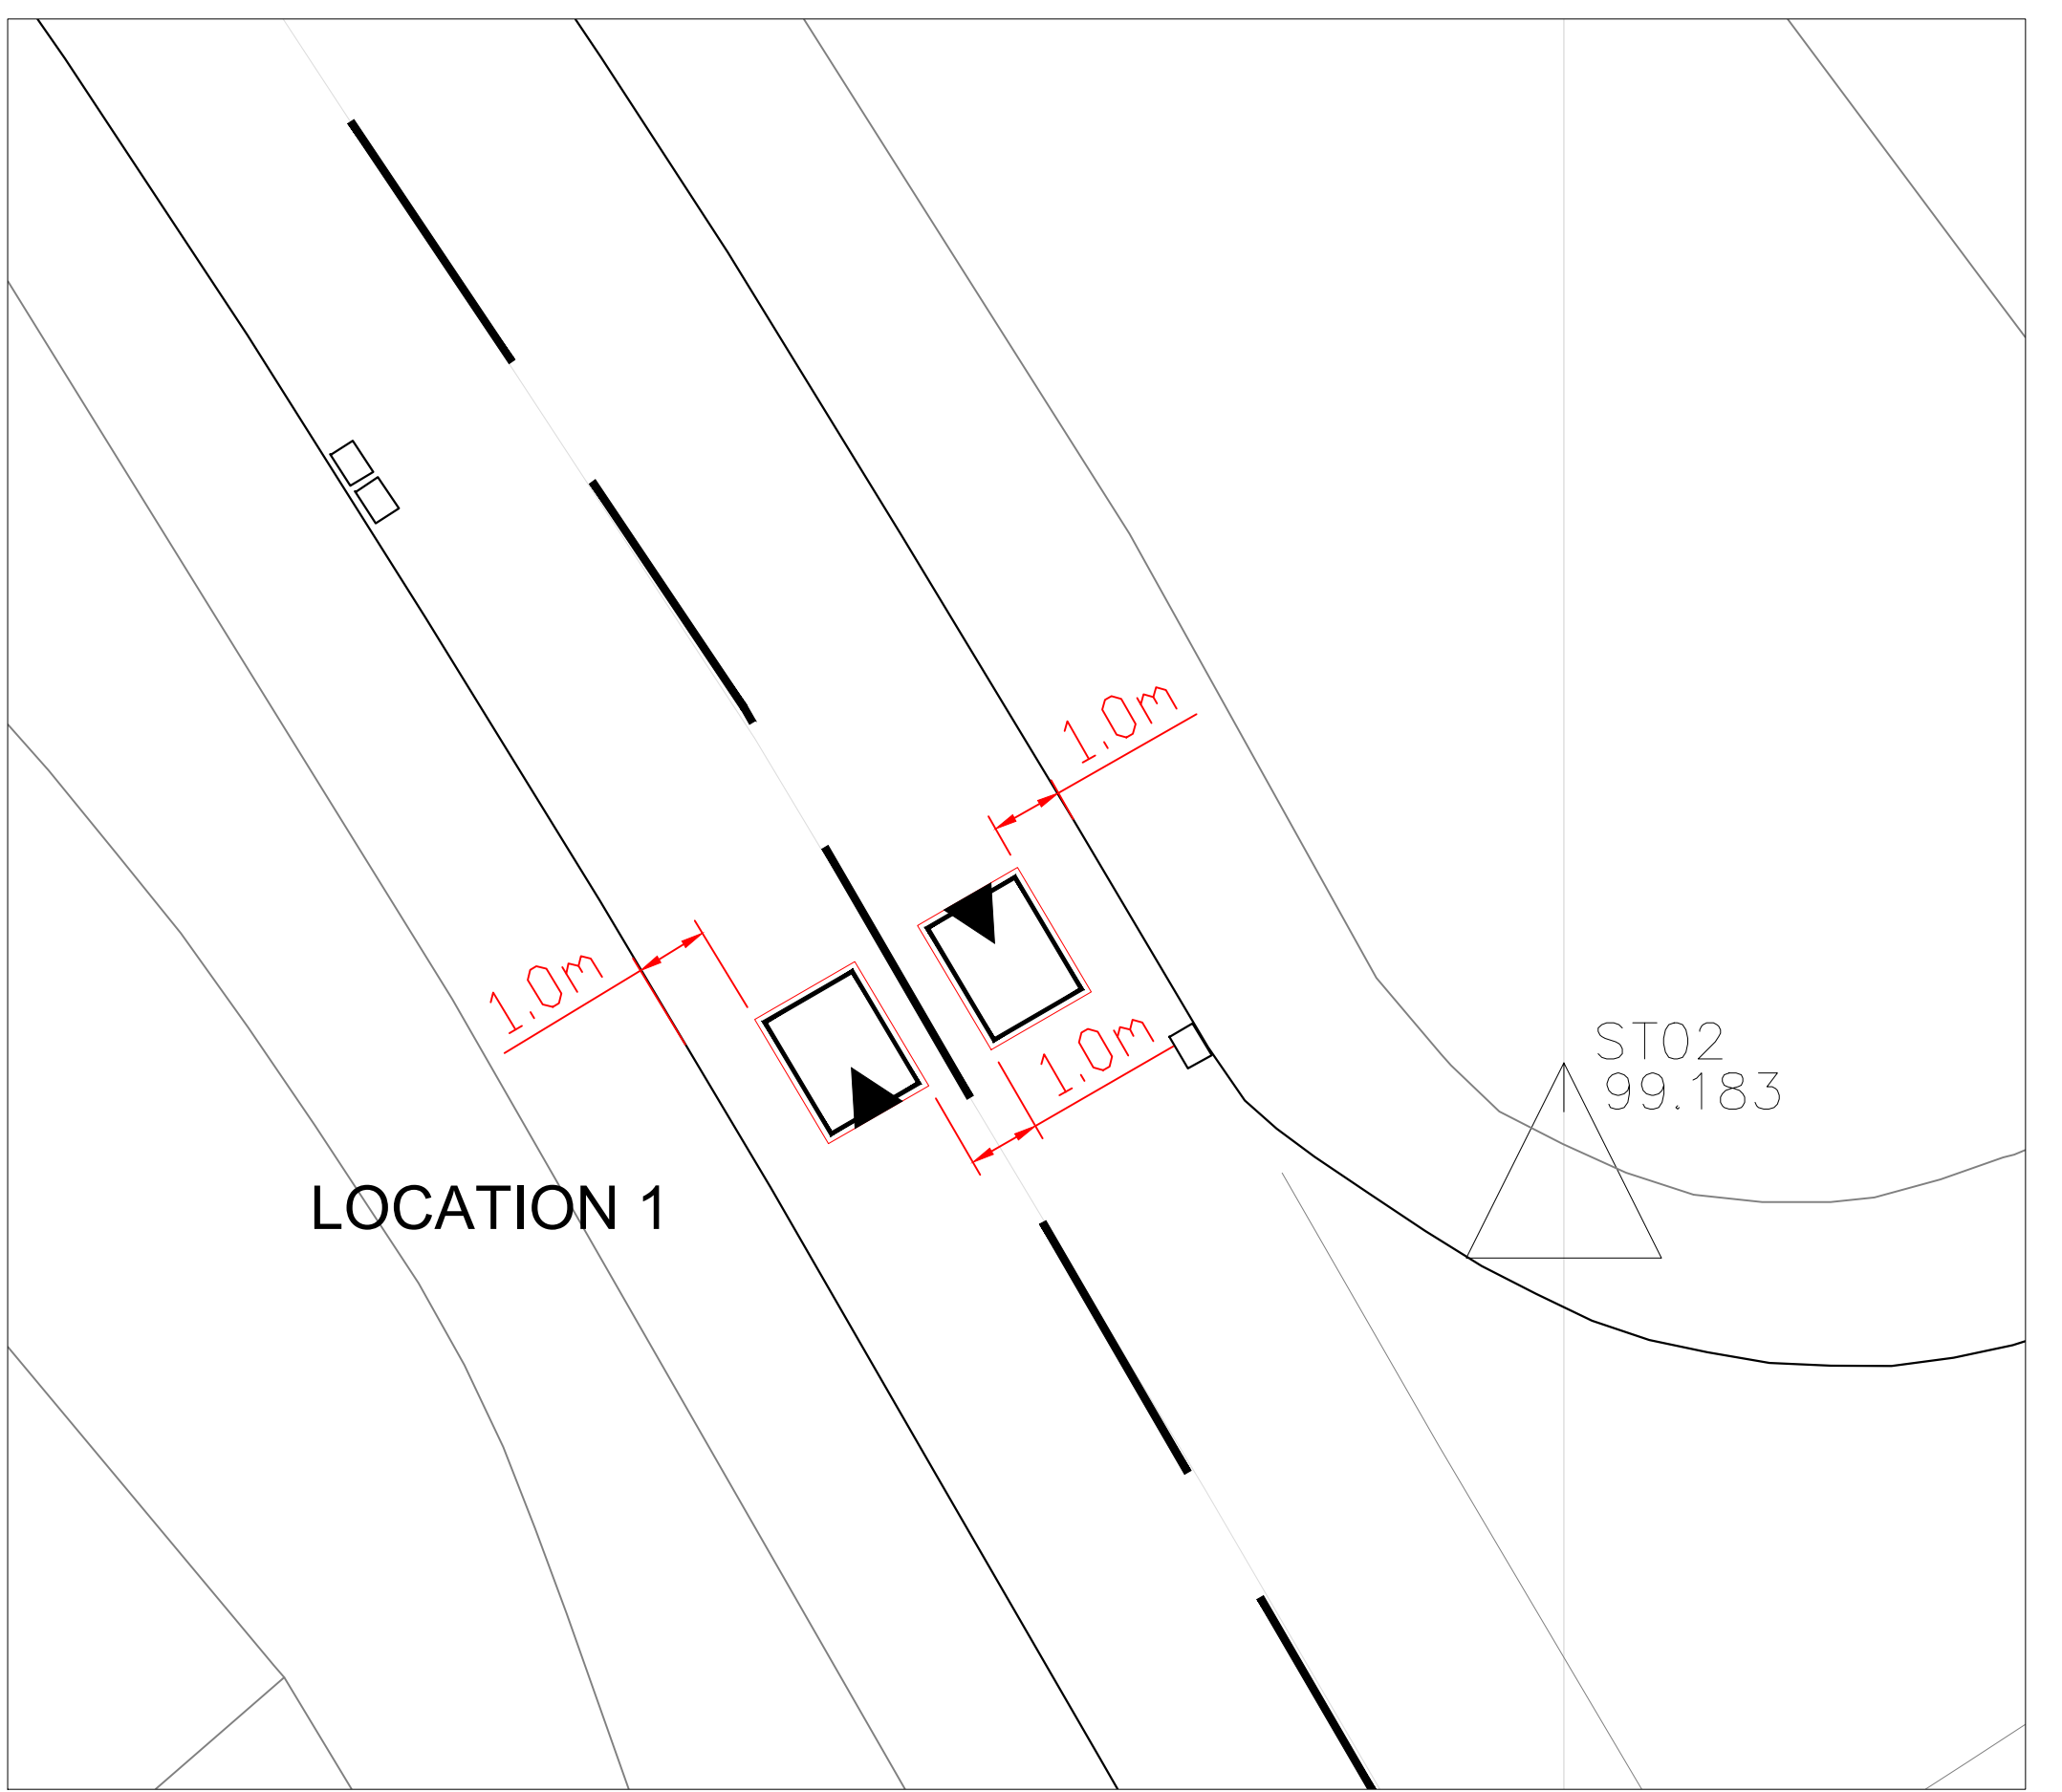

NOTES

1. All dimensions are in millimetres unless otherwise stated.

2. Contractor to allow for all necessary excavation in existing carriageway, cutting and laying of kerbs, cutting back surfacing, reinstatement of carriageway & sealing of joints.

3. Drawing to be read in conjunction with the T47360 series of drawings & NPTCBC Standard Details.

KEY

Proposed bolt down speed cushions red in colour 1.6m x 2.0m x 65mm high supplied by Redweld or similar approved. Cushions to have 1 No. white reflective arrow in direction of travel with white reflective markings to cushion edge

Rev	Details	Dr	Ch	Ap	Date

Client

Cyngor Castell-nedd Port Talbot
Neath Port Talbot Council

ENGINEERING AND TRANSPORT

NICOLA PEARCE BSC (Hons), Dip TP, MRTPI
DIRECTOR OF ENVIRONMENT AND REGENERATION
THE QUAYS, BRUNEL WAY
BAGLAN ENERGY PARK
NEATH SA11 2GG

Job Title

**PROPOSED 20MPH ZONE
AFAN VALLEY ROAD, CIMLA,
NEATH**

SPEED CUSHION LOCATIONS

File No.	Financial Code No.
Drawn: JBK Checked: MCB Approved: HHH	
Date: APR2020 Date: APR2020 Date: APR2020	
Scales: 1:100 @ A0 Status: CONSTRUCTION	
Drawing No. T47360.SCL1	