


Superseded

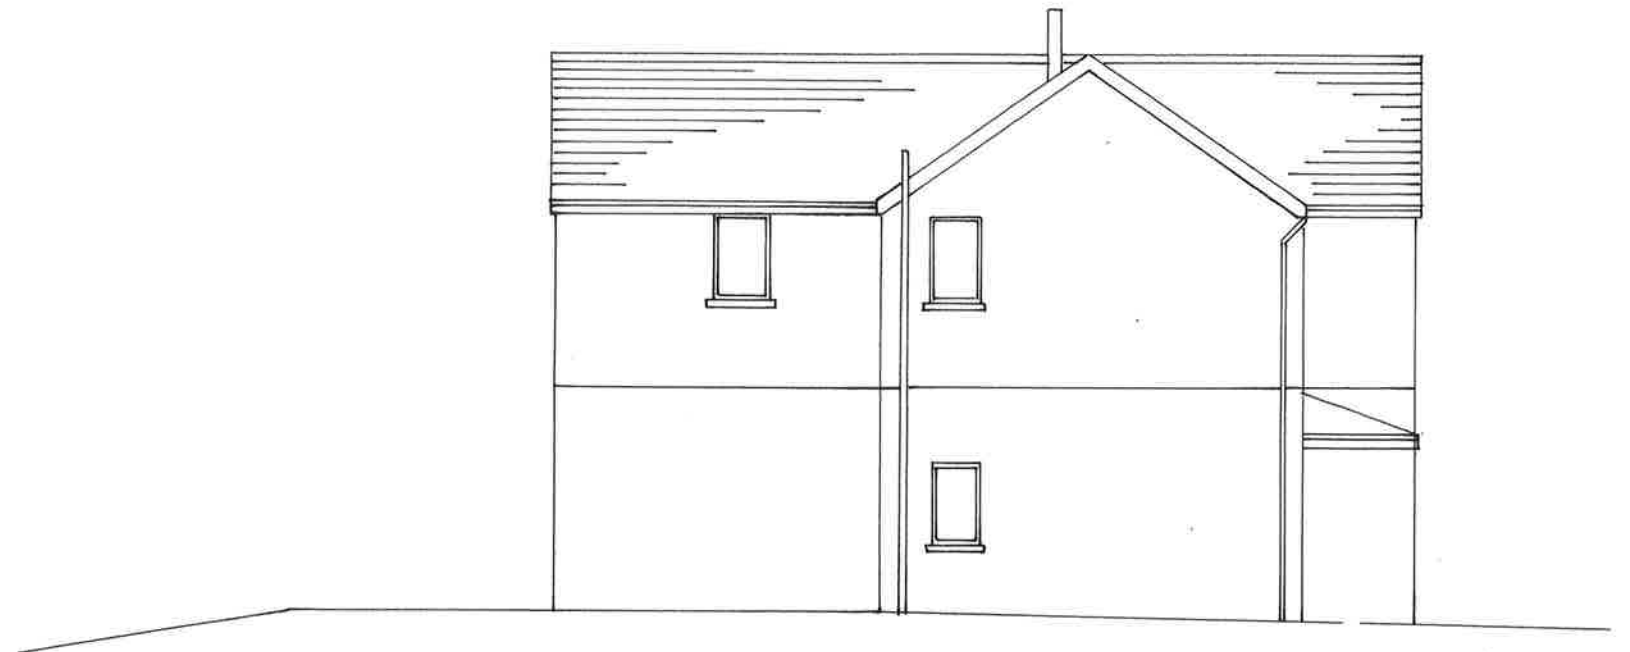


West



North



East

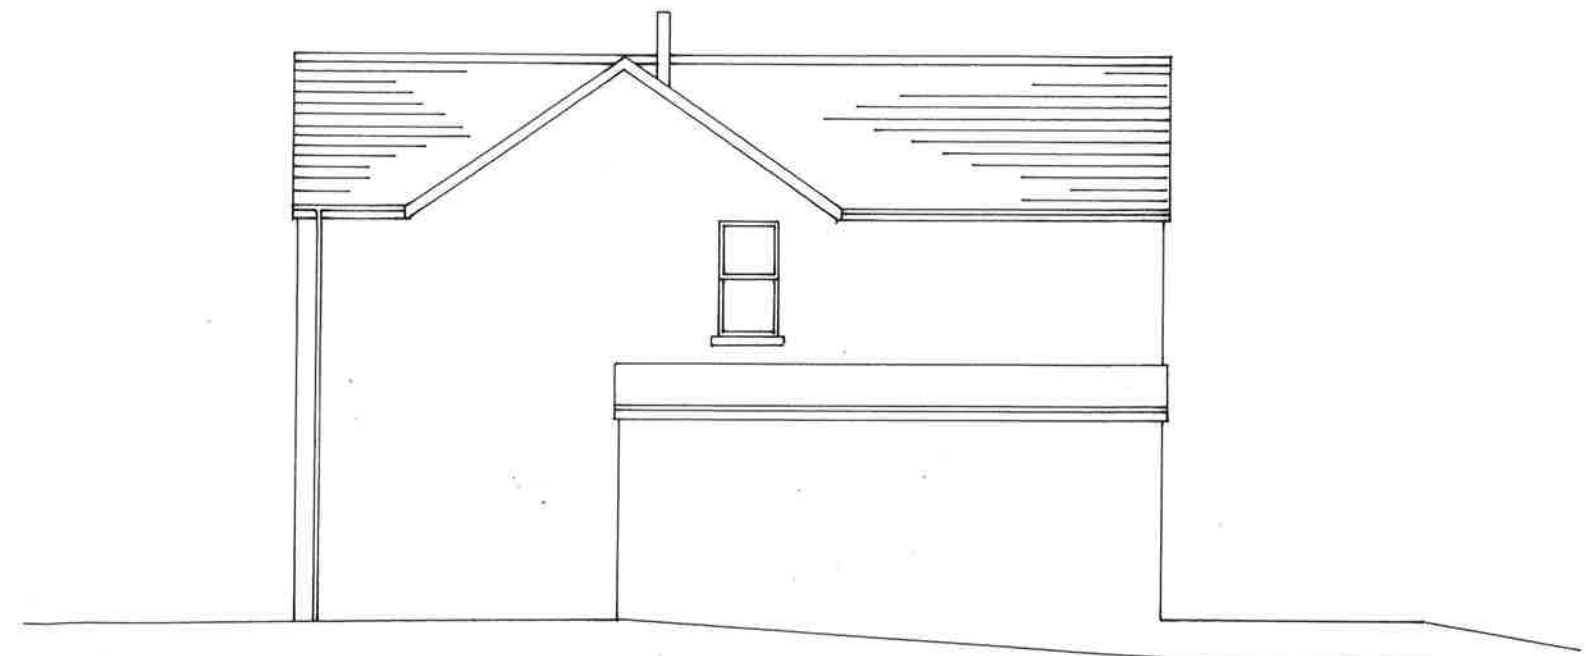

South

26 Plas Road, Rhos
Proposed Elevations
Scale 1:100 (at A3)
2101/PR/P/05©