



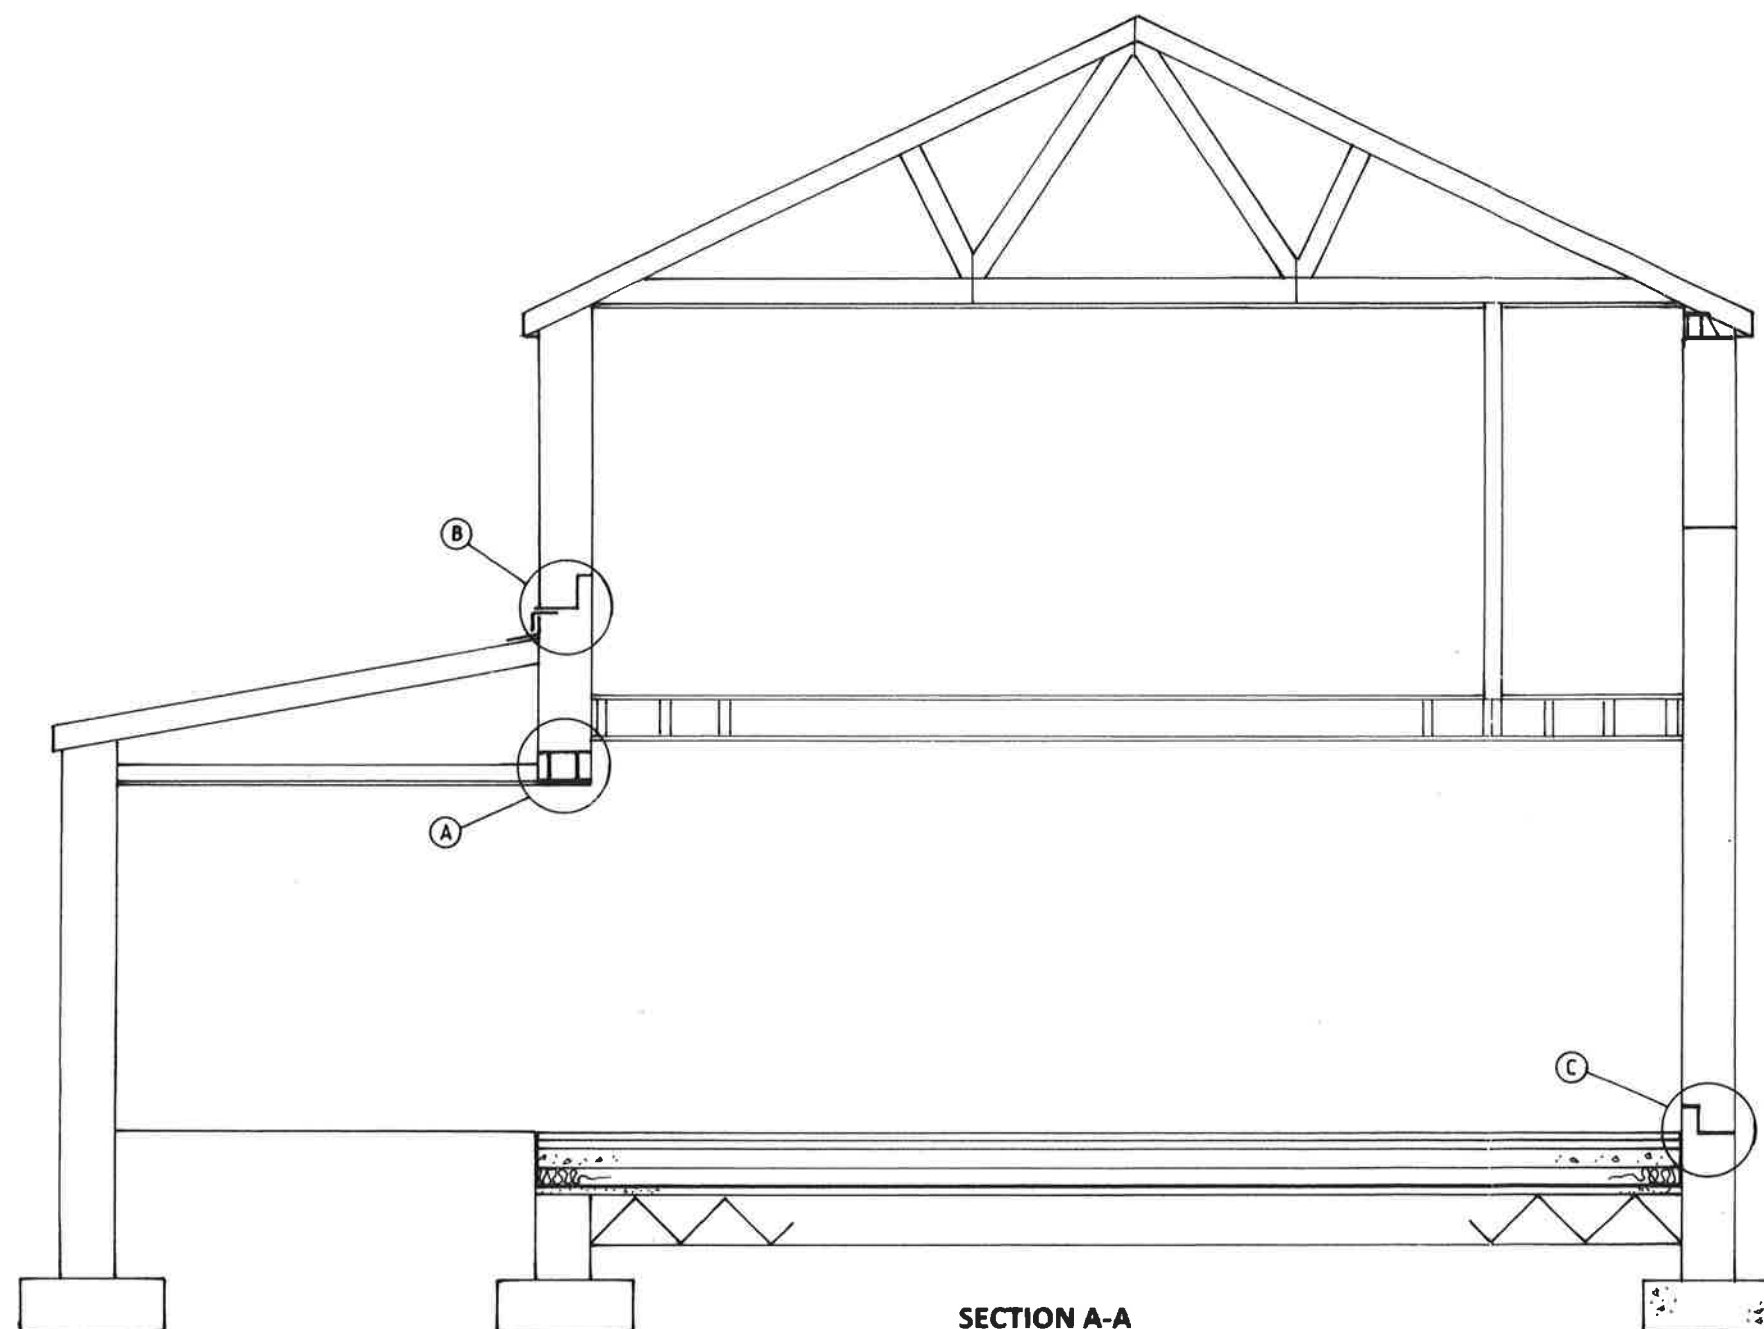

SECTION A-A

NOTE:
Existing foundations to single storey extension to be inspected for suitability to receive loadings from proposed extension

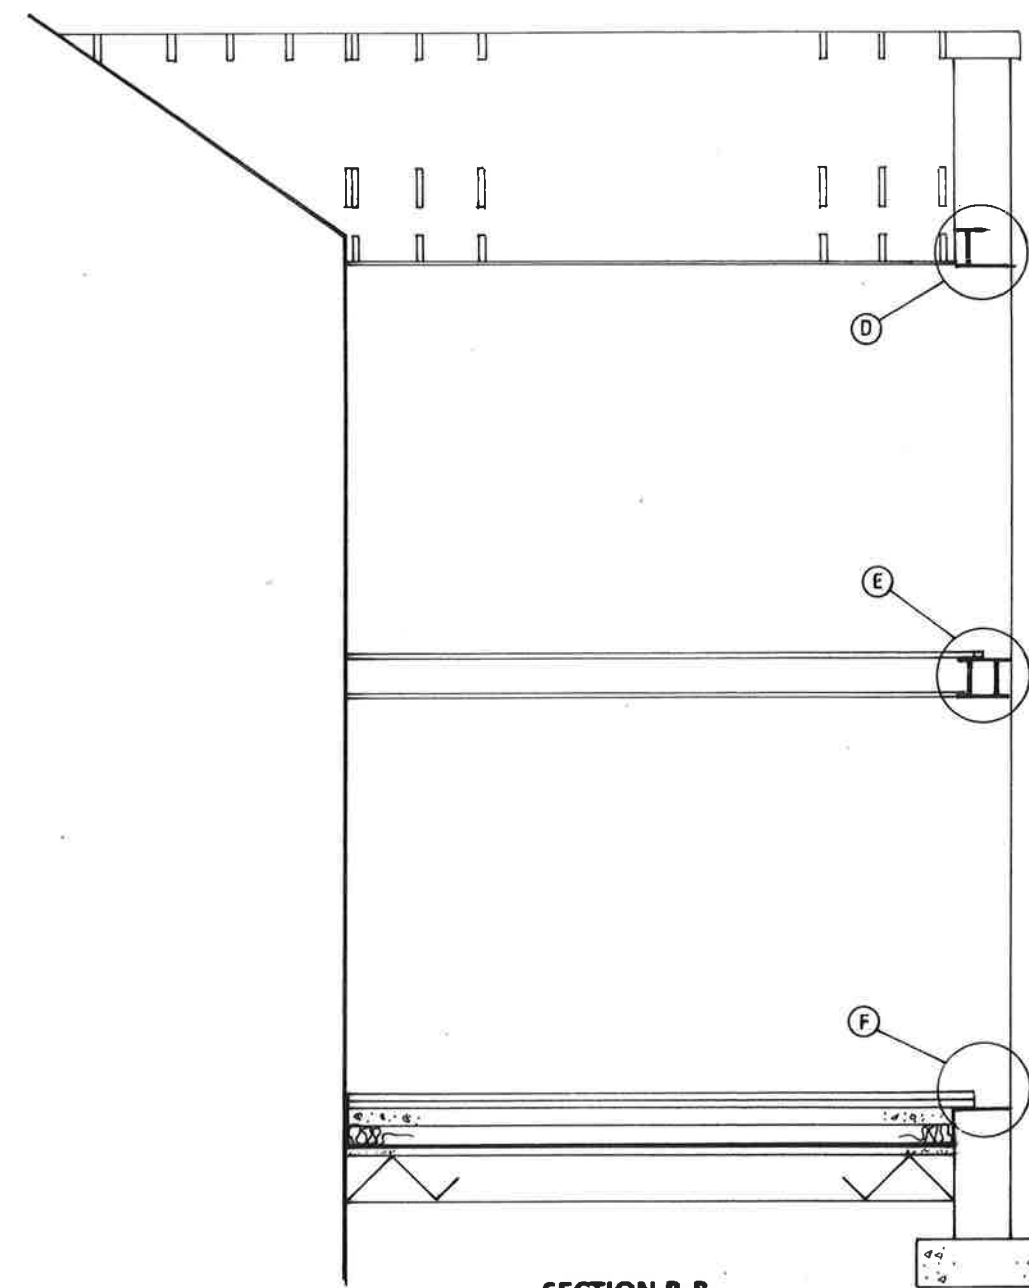

SECTION B-B

For Details refer to Drawing 2101/PR/C/15, 16 & 17

26 Plas Road, Rhos
Sections A & B
Scale 1:50 (at A3)
2101/PR/P/08®