




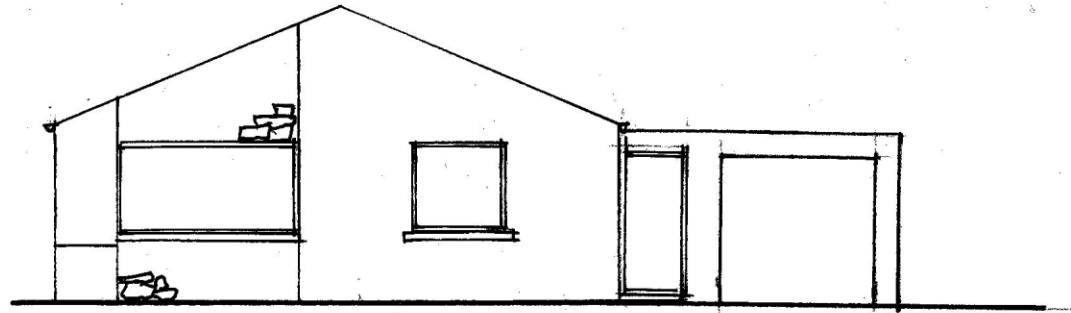


East

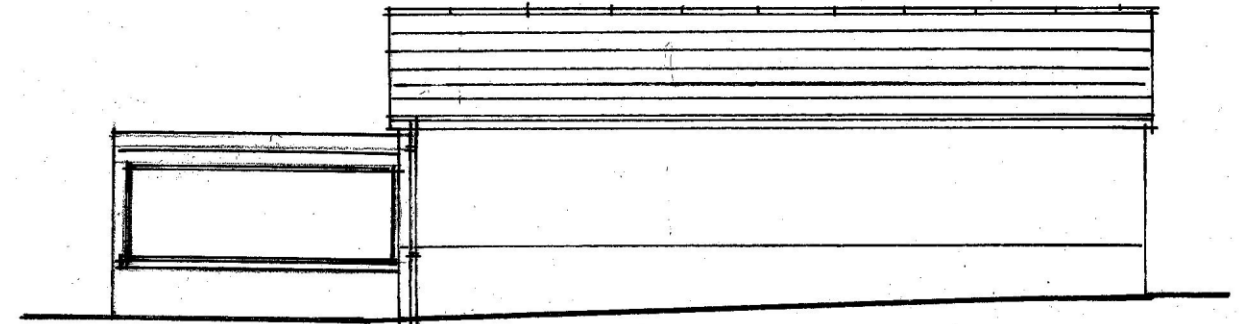

South

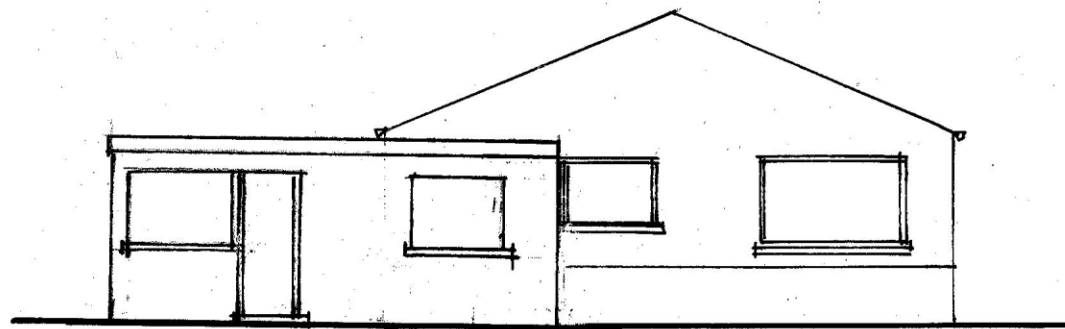

West

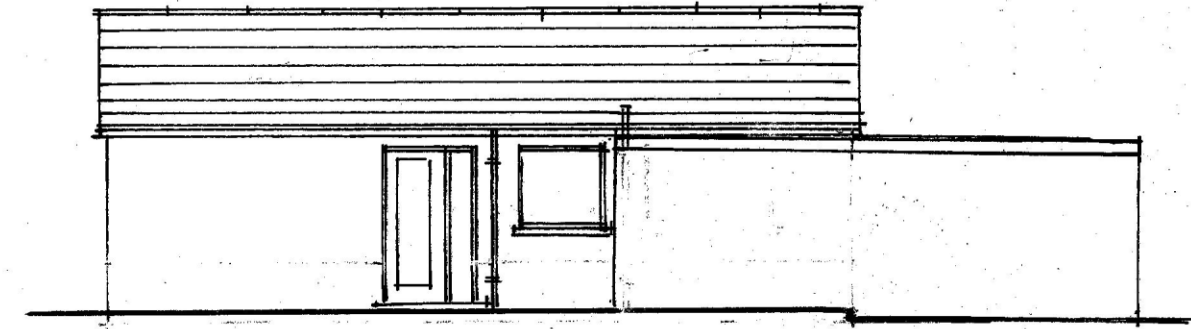

North

Drawing No: PNP/2012/2/A

Scale 1:100 @ A3