


Superseded

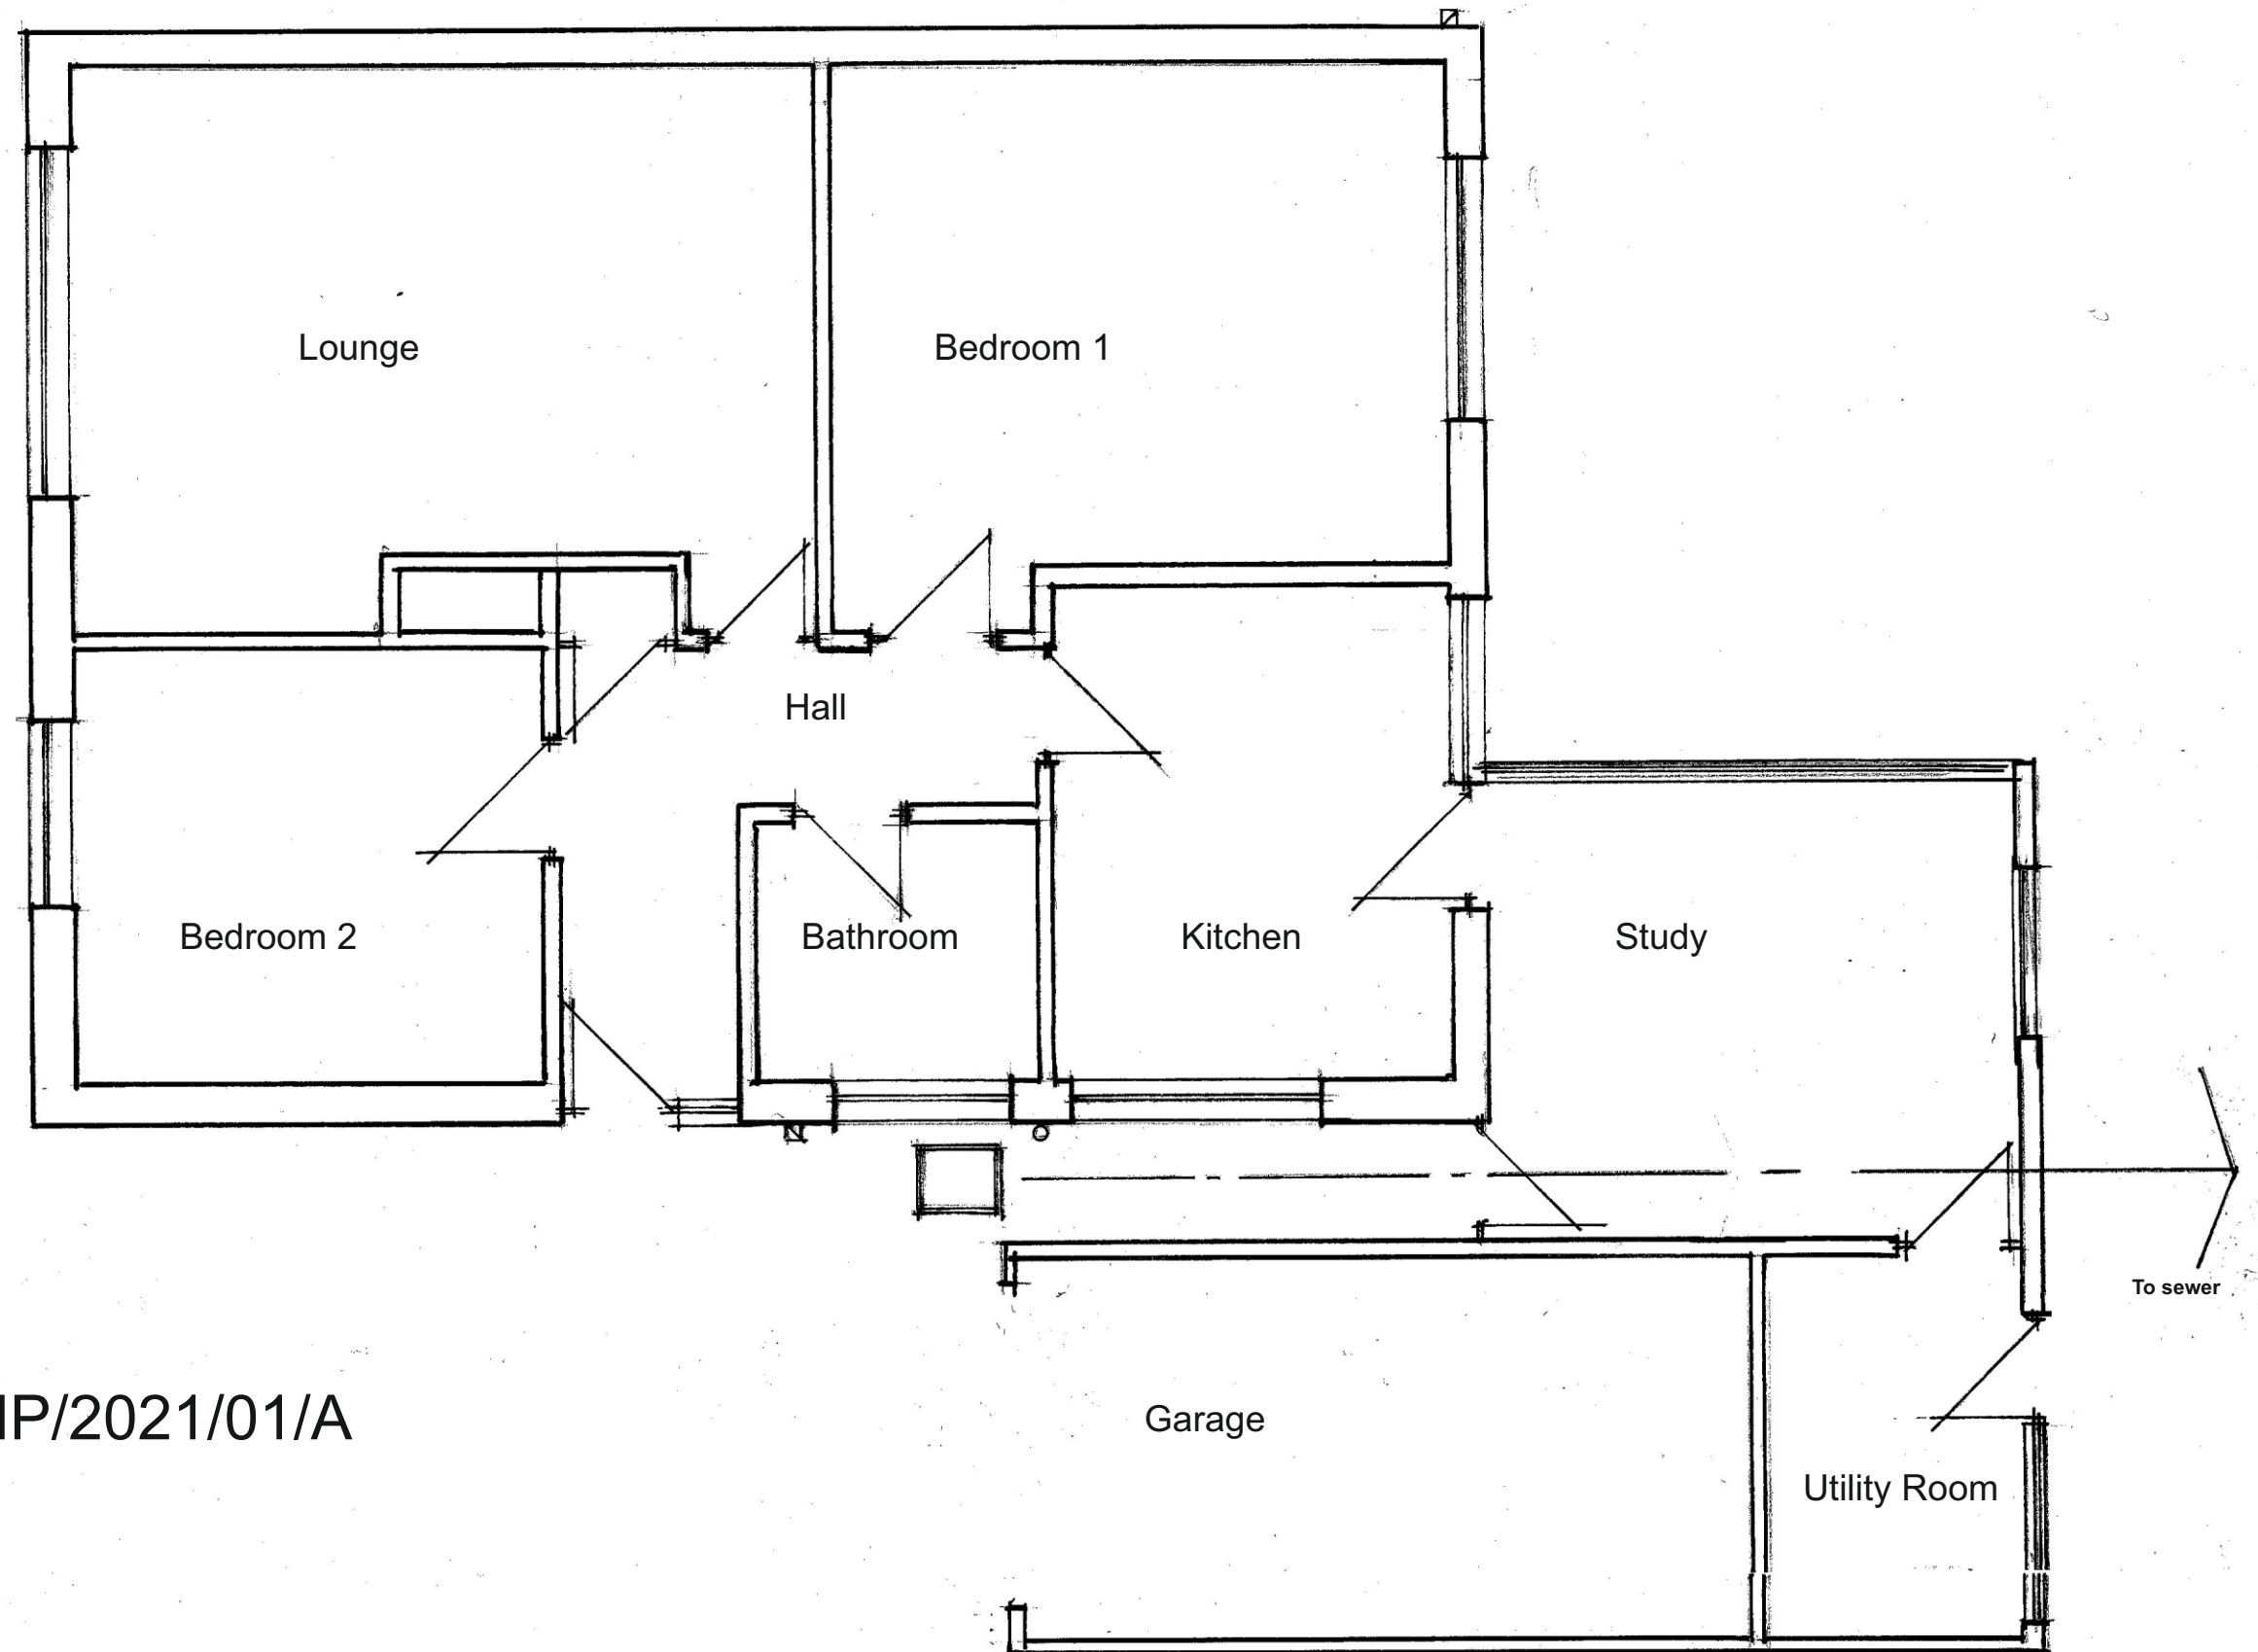

Drawing No: PNP/2021/01/A