


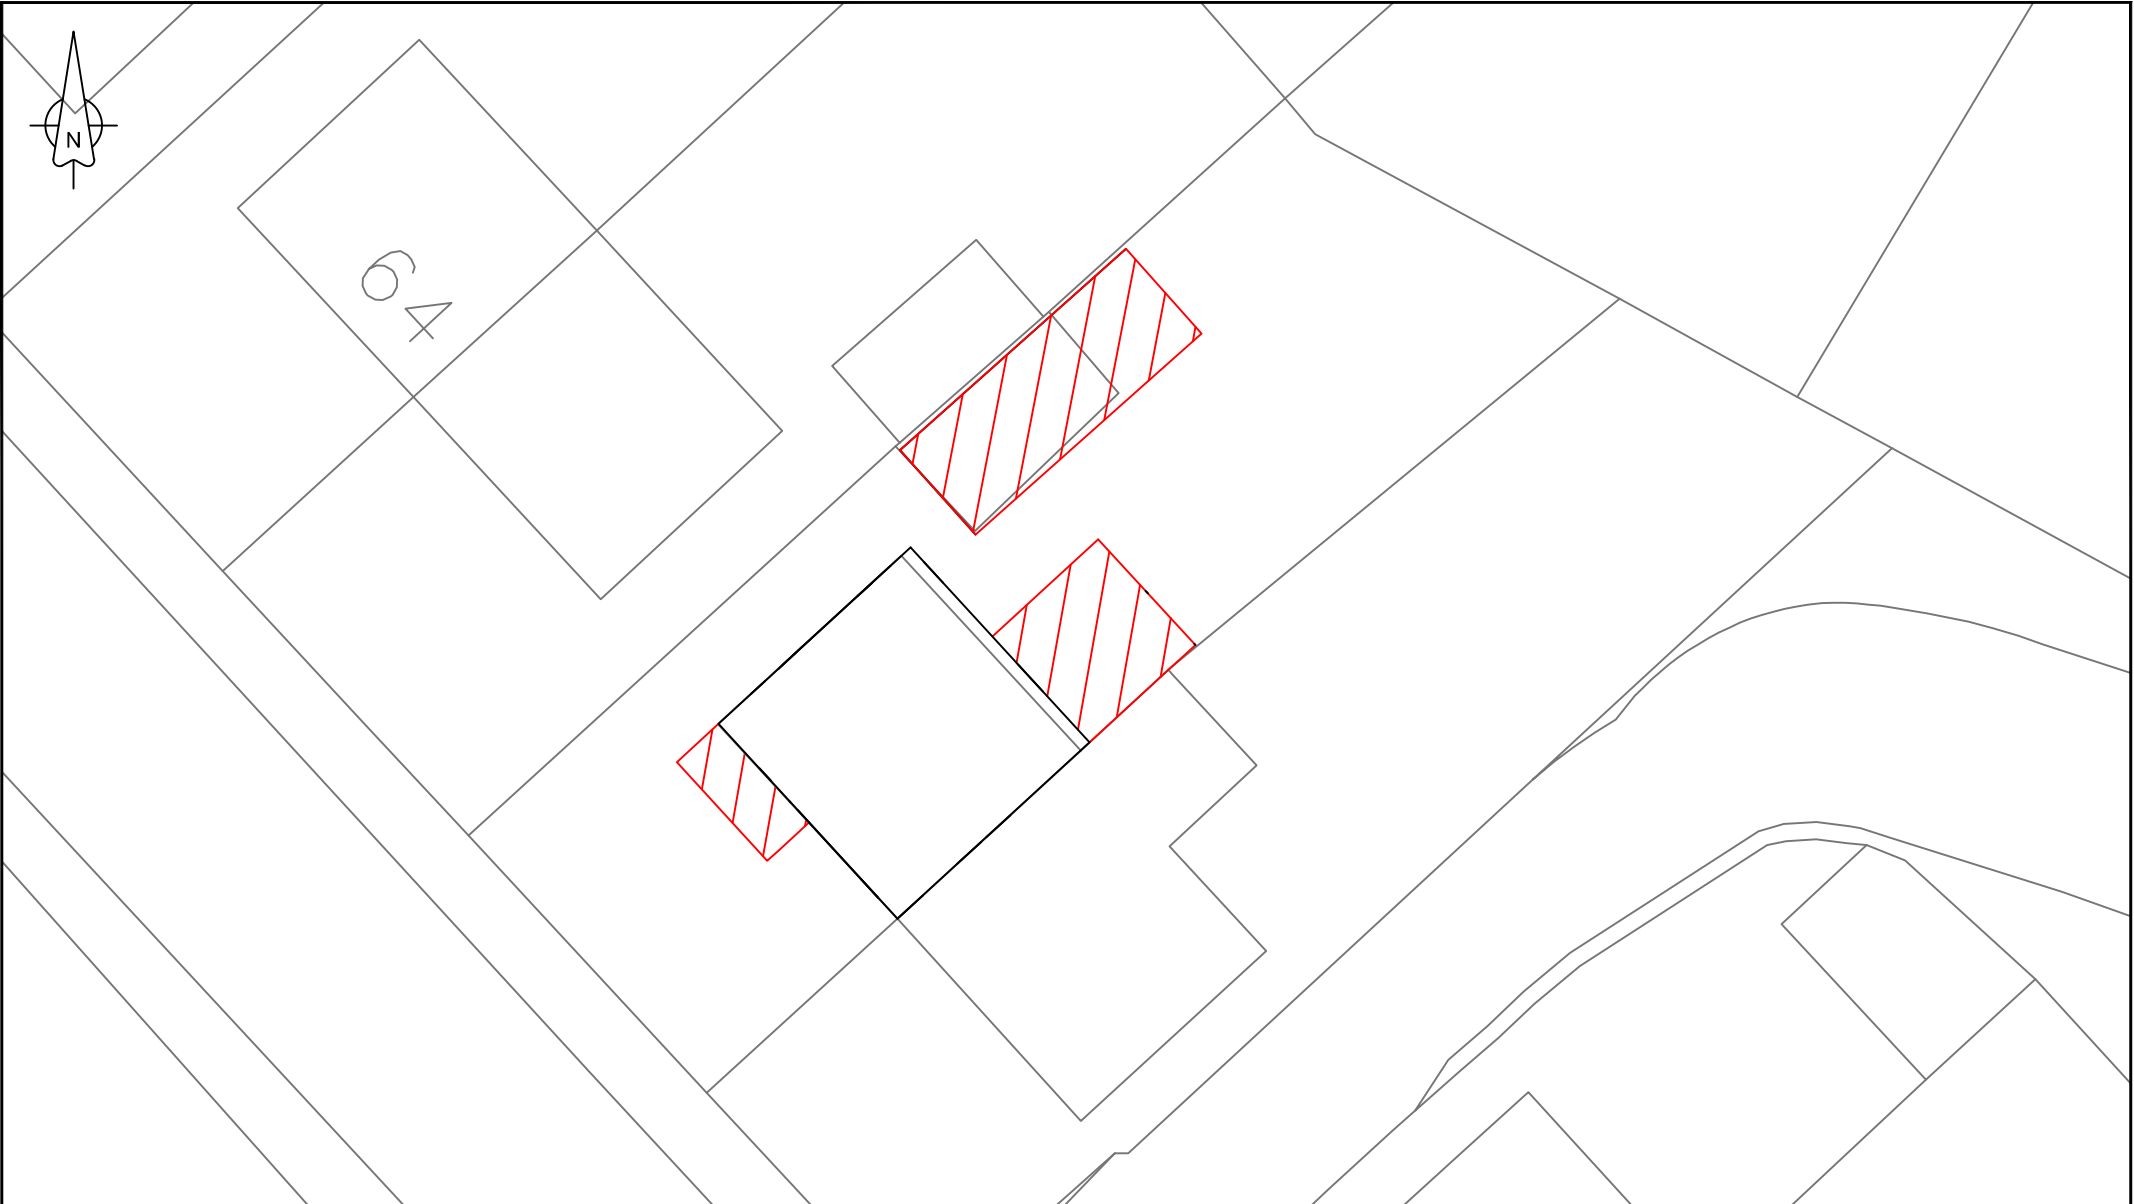

Proposed Extensions / Outbuilding

Client

Sarah Lee

Title

Block Plan

Scale

1:200

Drawn

AT

Date

Jan 21

Check

Date

Auth

Date

FILE NAME:

Project

Proposed Improvements
to 60 Tir Morfa Road, PT

Drawing Number 0121-07

Rev

Status