


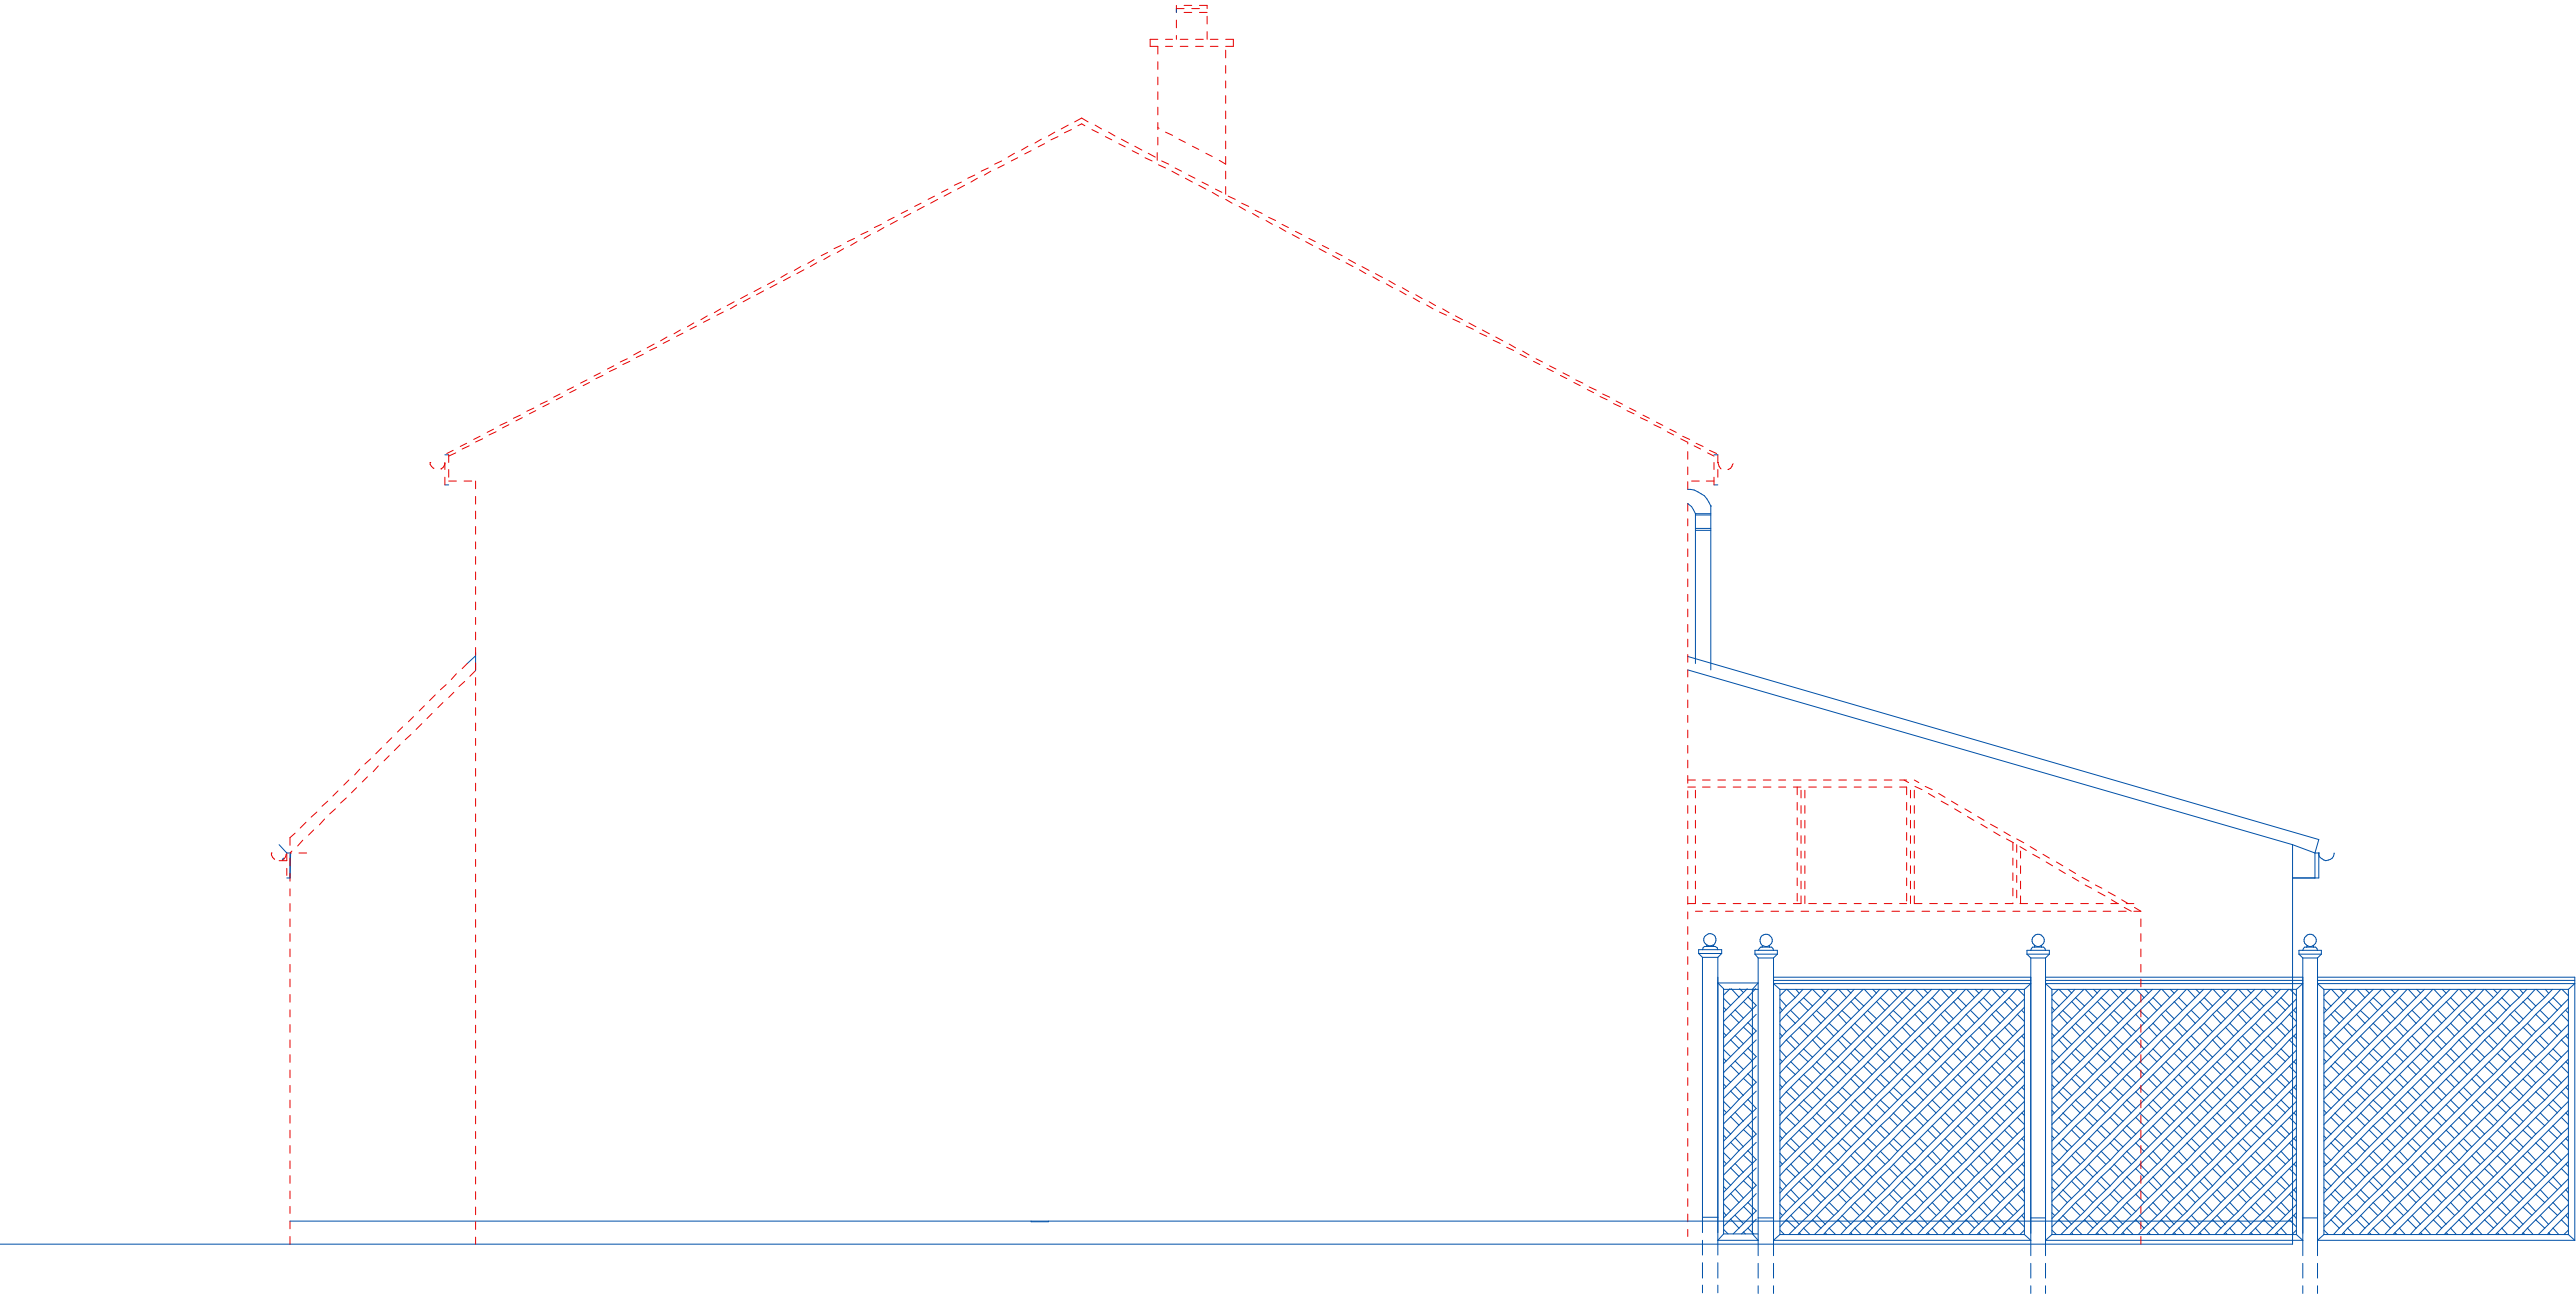

SIDE ELEVATION VIEWED FROM NEIGHBOURING PROPERTY
POSITION OF RETAINED CONSERVATORY SHOWN

PROPOSED EXTENSION TO HOUSE SHOWER ROOM, STUDY AND UTILITY ROOM. PROVIDE SUN LOUNGE TO REAR AND PORCH TO FRONT	
PROJECT PROPOSED SINGLE STOREY EXTENSION TO 51 HEOL Y NANT BAGLAN FORT TALBOT SA128ER FOR CHRISTIAN LLOYD	
DRAWING PROPOSED SIDE ELEVATION FROM NEIGHBOURING ADJOINING PROPERTY	
DRG. No IL20-200-03 DRAWING 3 OF 3	REVISION
SCALE = 1:50	DATE 05/02/21