
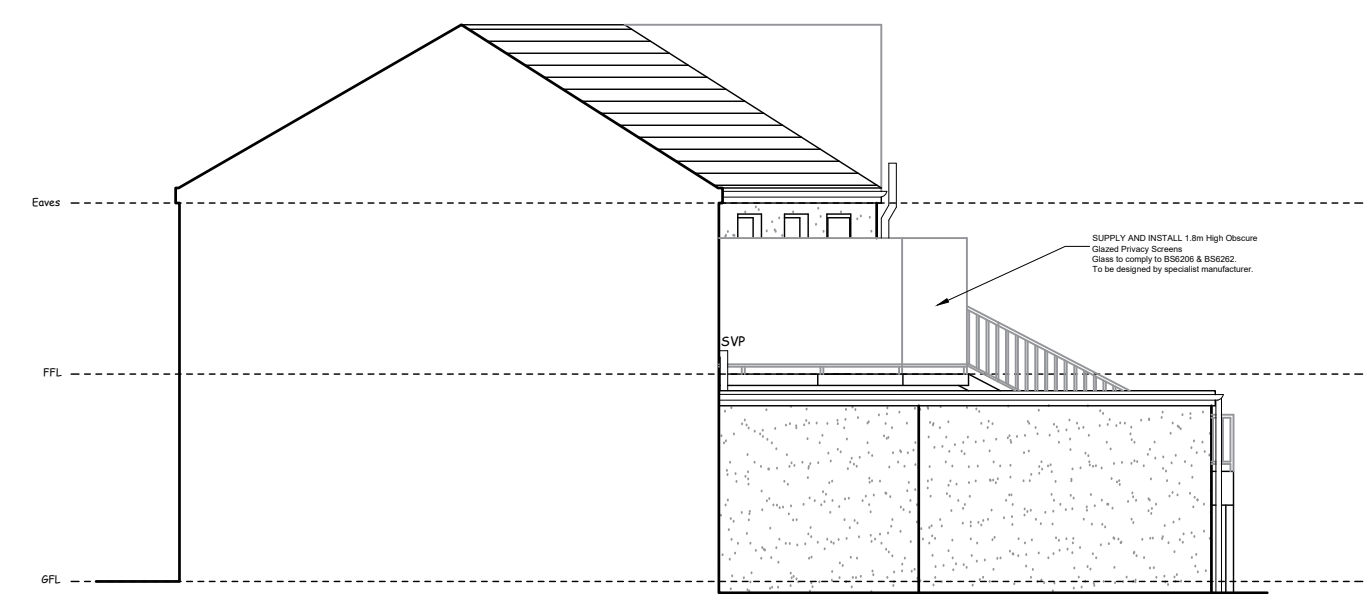
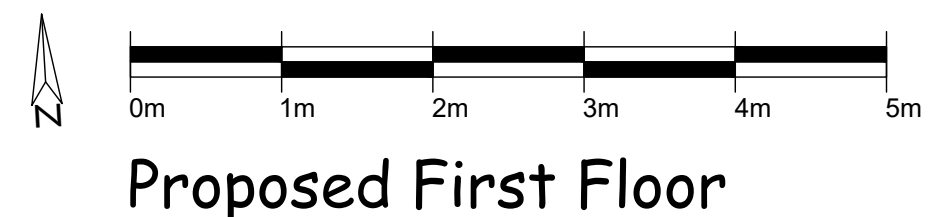
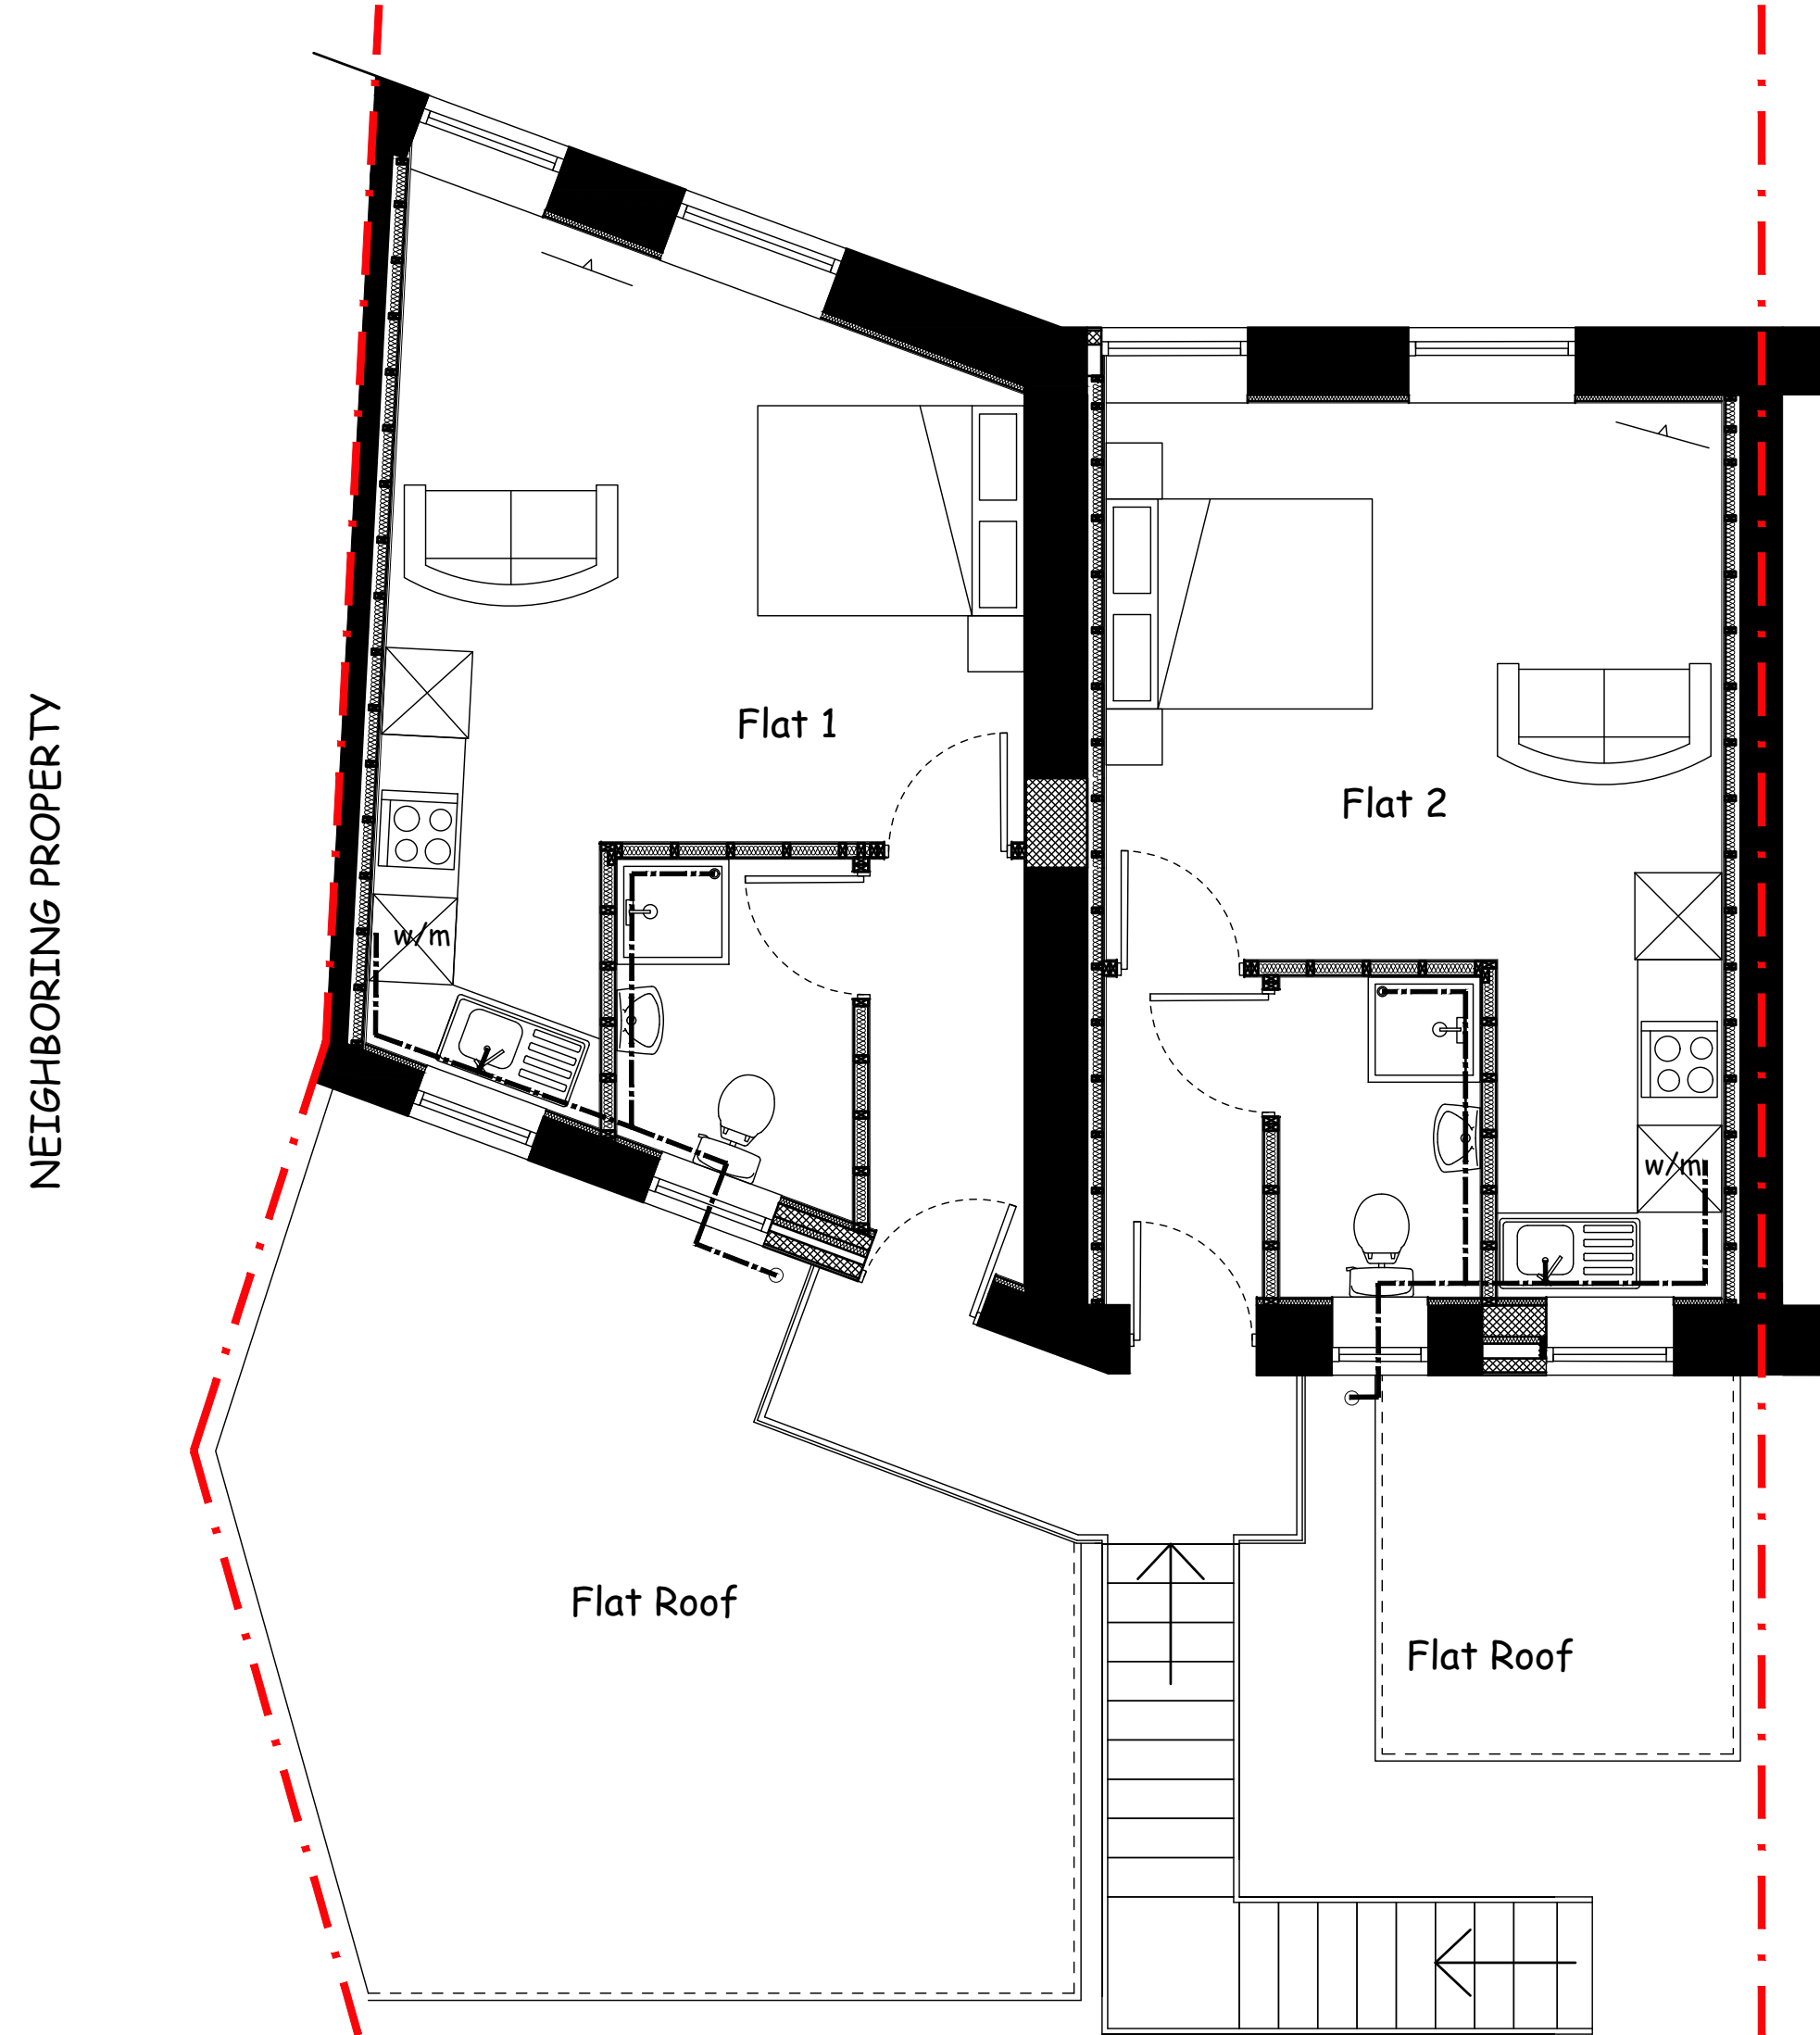
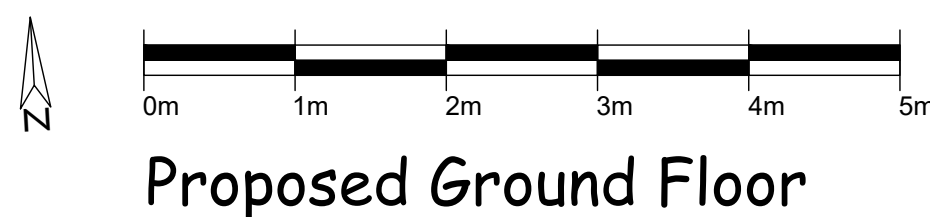



NOTES:
THIS DRAWING IS COPYRIGHT.
DO NOT SCALE FROM THIS DRAWING.
WORK TO FIGURED DIMENSIONS ONLY.
CHECK ALL DIMENSIONS ON SITE.
ANY DISCREPANCIES TO BE NOTIFIED TO THE ARCHITECT.

NOTES:
DRAWINGS HAVE BEEN PRODUCED FOR PLANNING AND BUILDING REGULATIONS PURPOSES ONLY. THE CONSTRUCTION (DESIGN AND MANAGEMENT) REGULATIONS 2015 (CDM) IS THE RESPONSIBILITY OF THE CLIENT/ CONTRACTOR UNLESS OTHERWISE AGREED IN WRITING.

PROPOSED MATERIALS
WALLS - BRICKWORK AND CREAM RENDER TO MATCH EXISTING
ROOF - GRAY/BLACK TILES TO MATCH EXISTING
WINDOWS/DOORS - WHITE UPVC TO MATCH EXISTING
RAINFALL GOODS - WHITE UPVC TO MATCH EXISTING

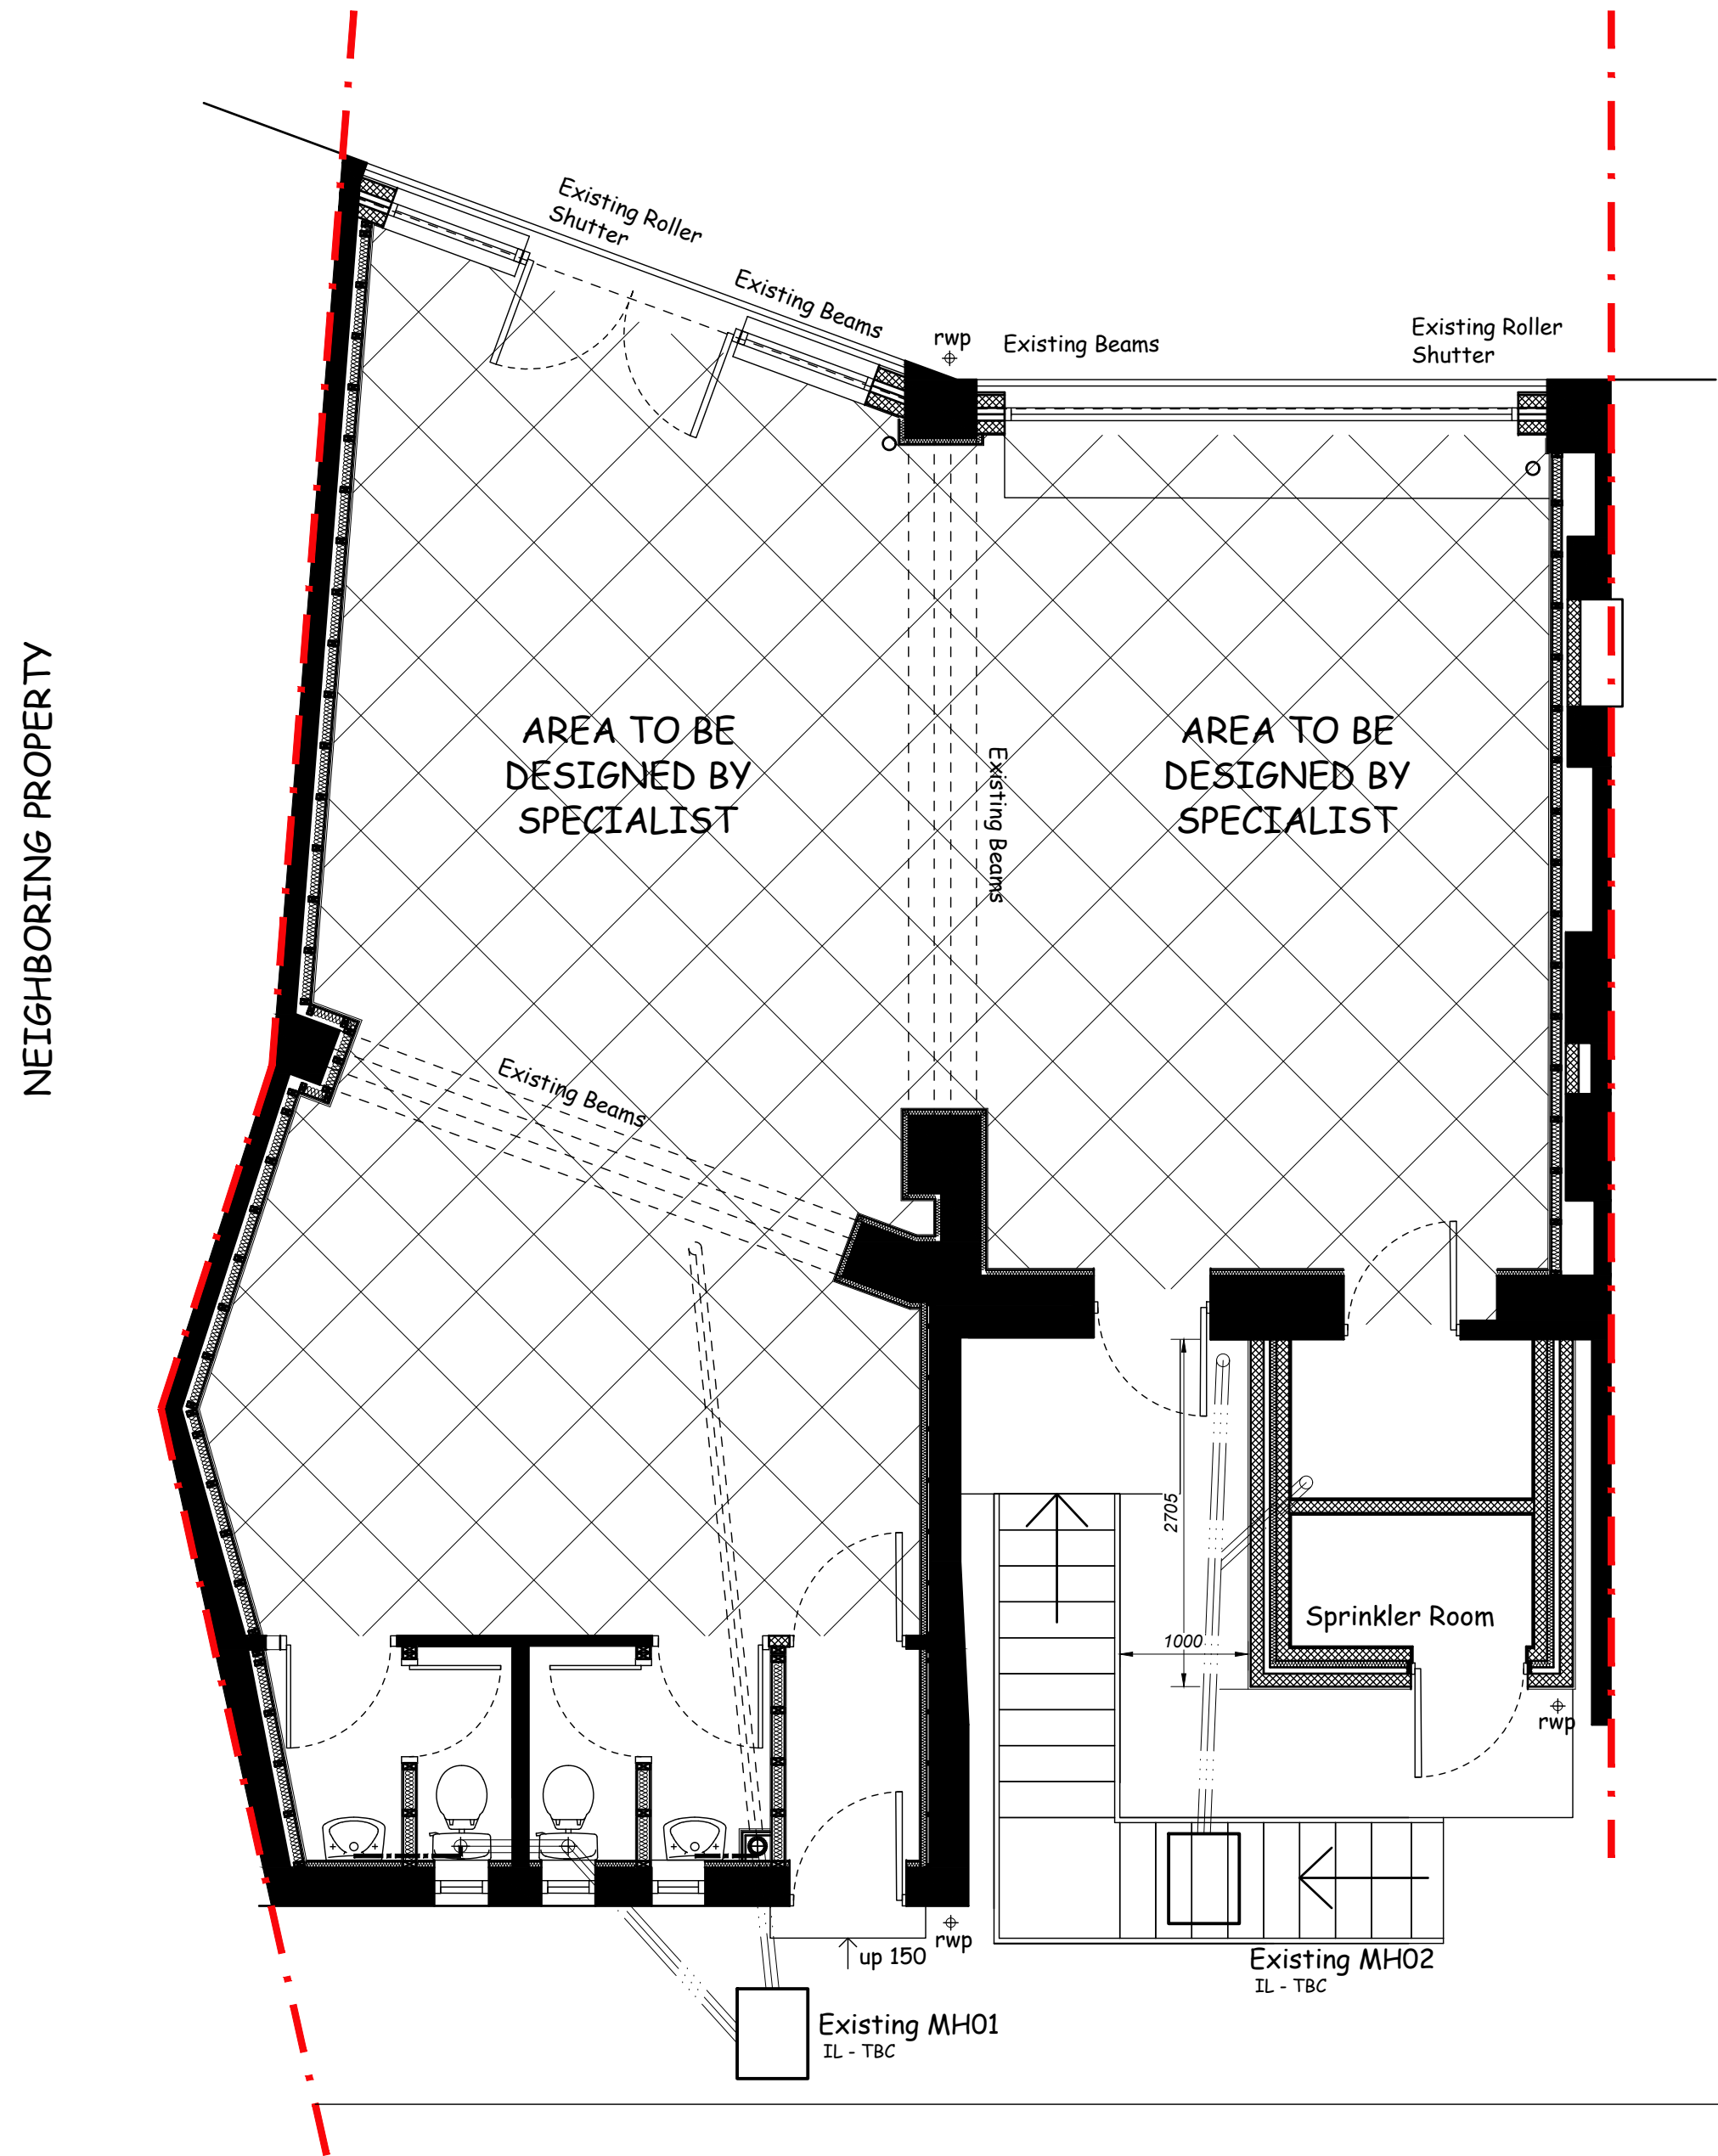


Proposed Side Elevation

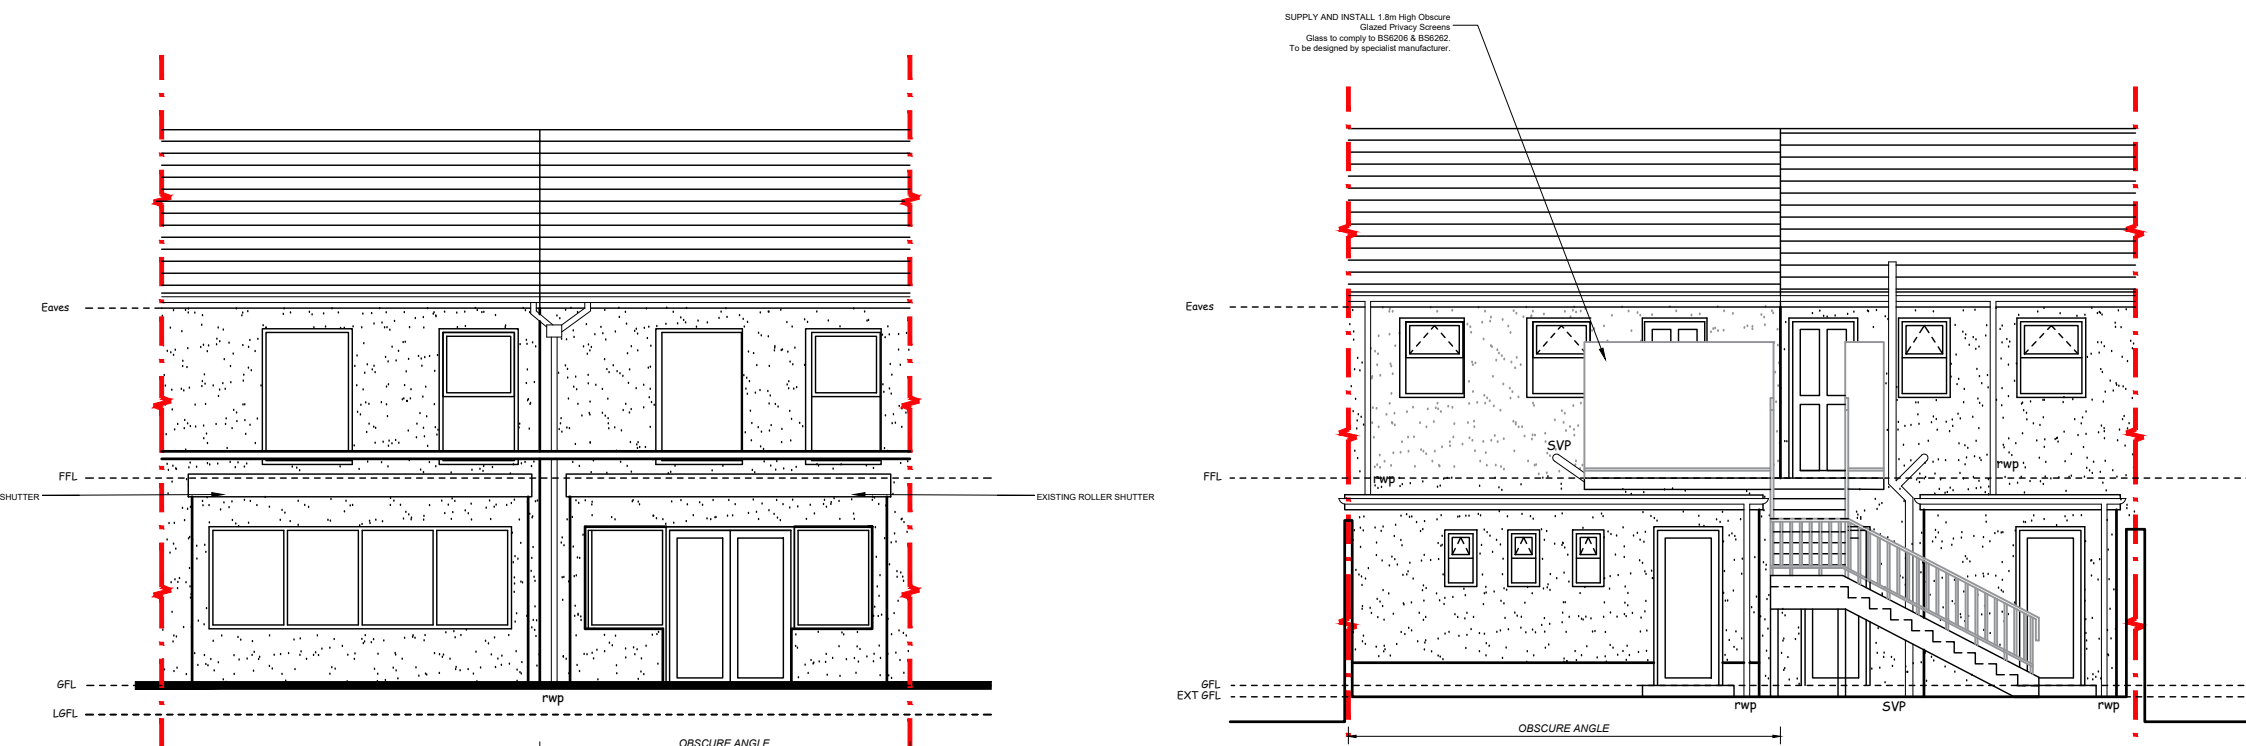


Proposed Front (North) Elevation

Proposed Rear (South) Elevation

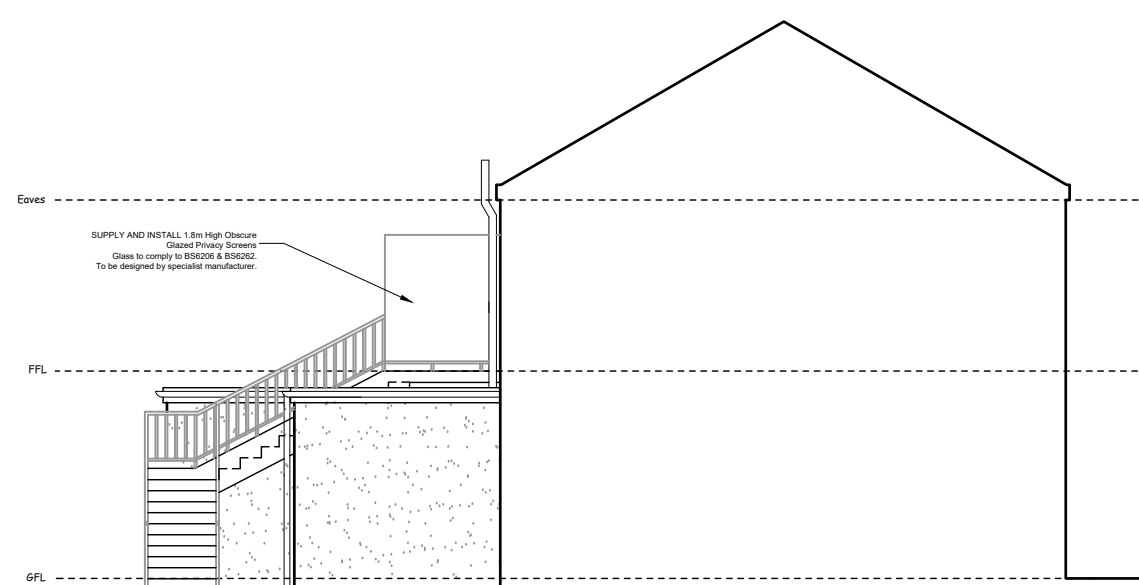

Proposed Side (East) Elevation

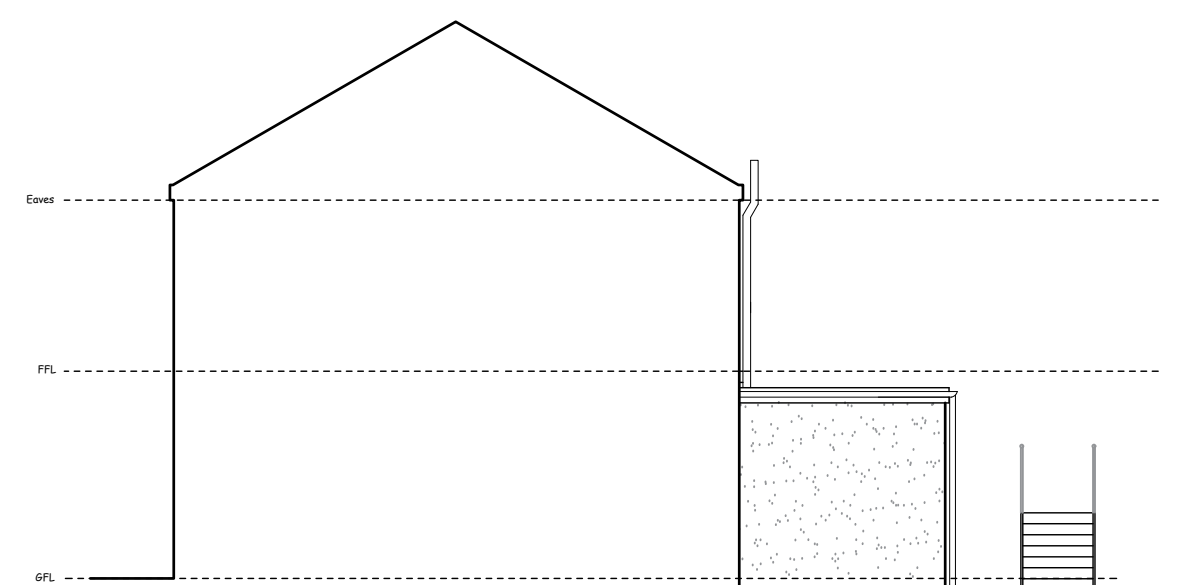

Proposed Side (West) Elevation

DRAFT

B	-Elevation Added	08/02/21
A	-Elevation Added	-

REVISIONS

RICHARD ANDREWS ARCHITECTS
sustainable:modern:creative

THE STABLES, THE ESTATES OFFICE, 25-26
GOLD TOPS, NEWPORT, NP20 4PG
PHONE: 01633 744144
EMAIL: s@r-a-architects.co.uk
RICHARD ANDREWS ARCHITECTS LTD
REGISTERED IN ENGLAND & WALES NO.02741971
REGISTERED OFFICE: COMMERCE HOUSE, GREEN WAY, GARSBOY, SP14 3JZ
www.r-a-architects.co.uk

Job **11-13 YSGUTHAN ROAD
PORT TALBOT
SA12 6LY**

Drawing **PROPOSED FLOOR
PLANS AND ELEVATIONS**

Number **R588-10 A1**

Scale 1:50 & 1:100 Date 01/21 Drawn MB Checked RA