


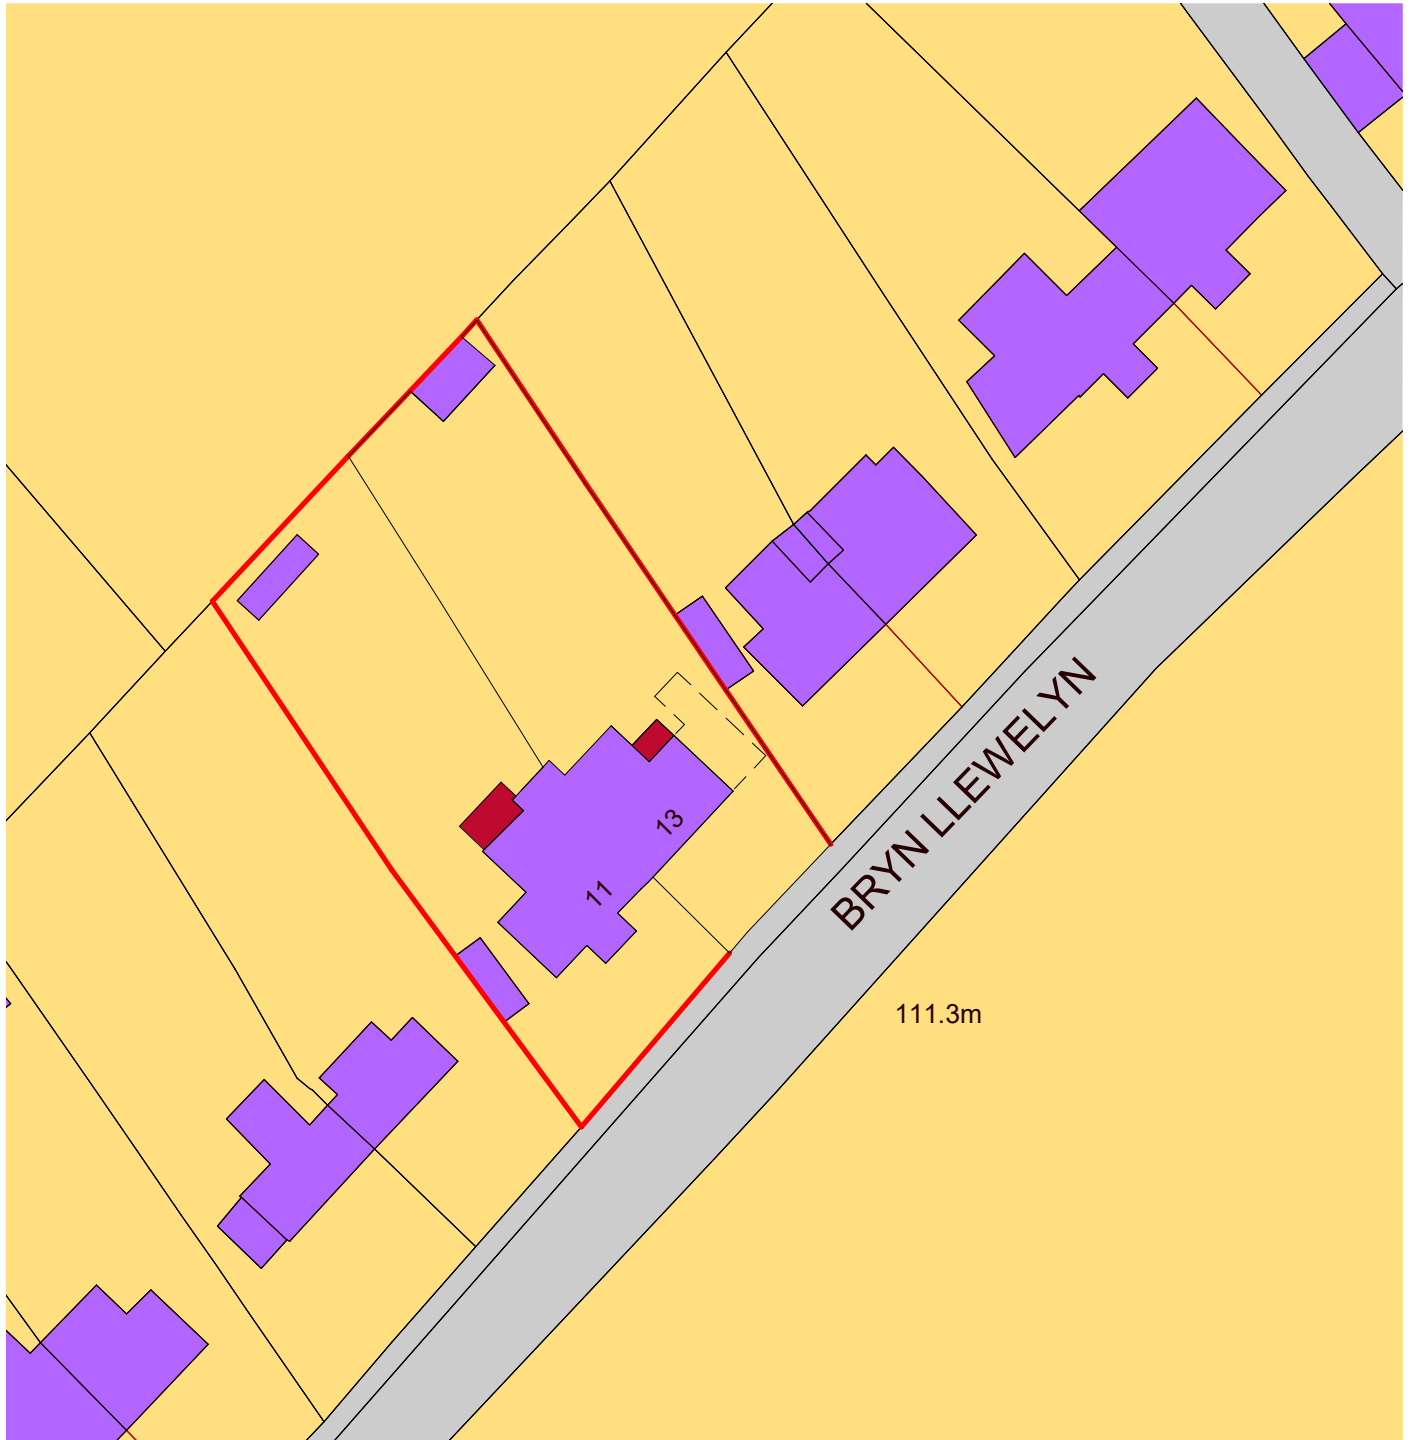

darkin
architects

drawing on
experience

www.darkinarchitects.com

CARDIFF 02921 197 196
LLANELLI 01554 778 730
NEATH 01639 383 000

info@darkinarchitects.com

RIBA 
Chartered Practice

NOTES

No.	Description	By	Date

THIS DRAWING IS THE COPYRIGHT OF DARKIN ARCHITECTS AND MAY NOT BE COPIED, ALTERED OR REPRODUCED IN ANY FORM OR PASSED TO A THIRD PARTY WITHOUT THEIR CONSENT. DIMENSIONS MUST BE CHECKED AND VERIFIED ON SITE AND ANY DISCREPANCIES SHOULD BE REPORTED TO THE ARCHITECT. THIS DRAWING MUST NOT BE SCALED AND SHOULD BE READ IN CONJUNCTION WITH ALL OTHER CONSULTANT'S DRAWINGS. IF IN DOUBT ASK FOR CONFIRMATION.

CLIENT: Elaine David

PROJECT: Extension to Home

PROJECT ADDRESS: 11 Bryn Llewellyn
Alltwn, Pontardawe
SA8 3BR

DRAWING TITLE: Proposed Site Block Plan

DRAWN BY

SJC

CHECKED BY

DLD

© Copyright
Darkin
Architects 2020

PROJECT REF

RH446

SCALE

1 : 500

PAPER SIZE

A4

DRAWING

003

REVISION

DATE

09/12/20