



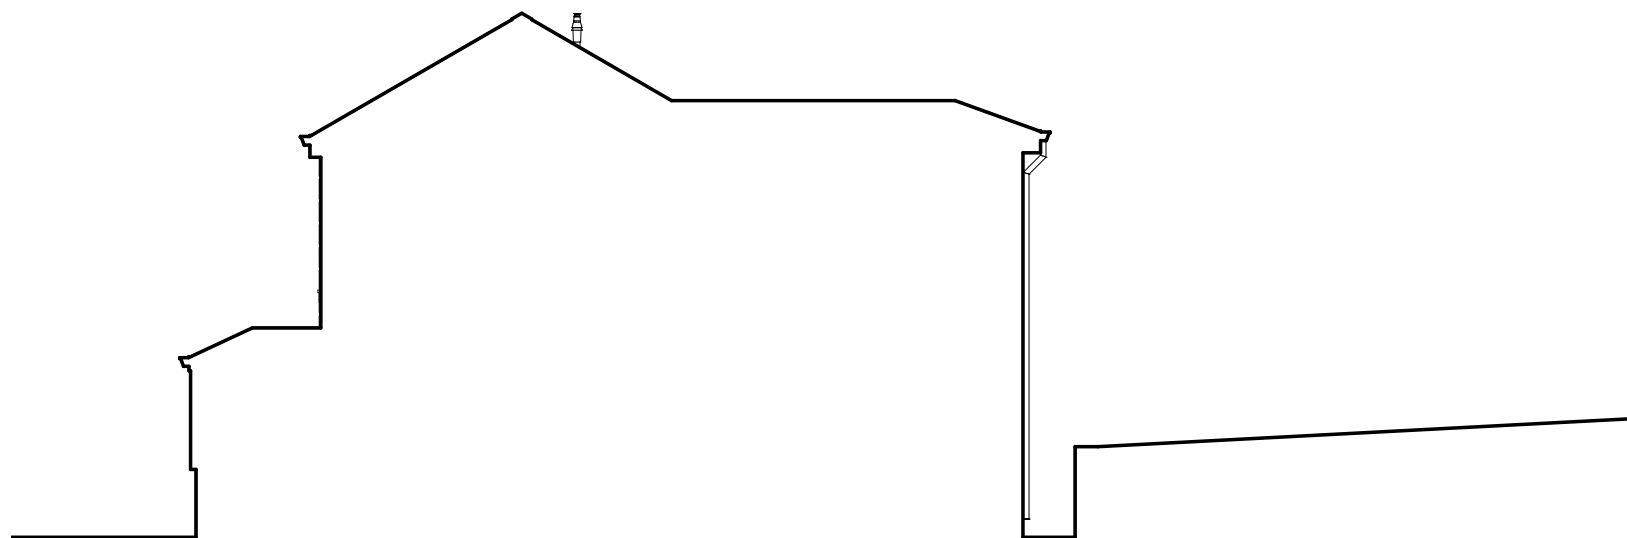

Existing Site Section

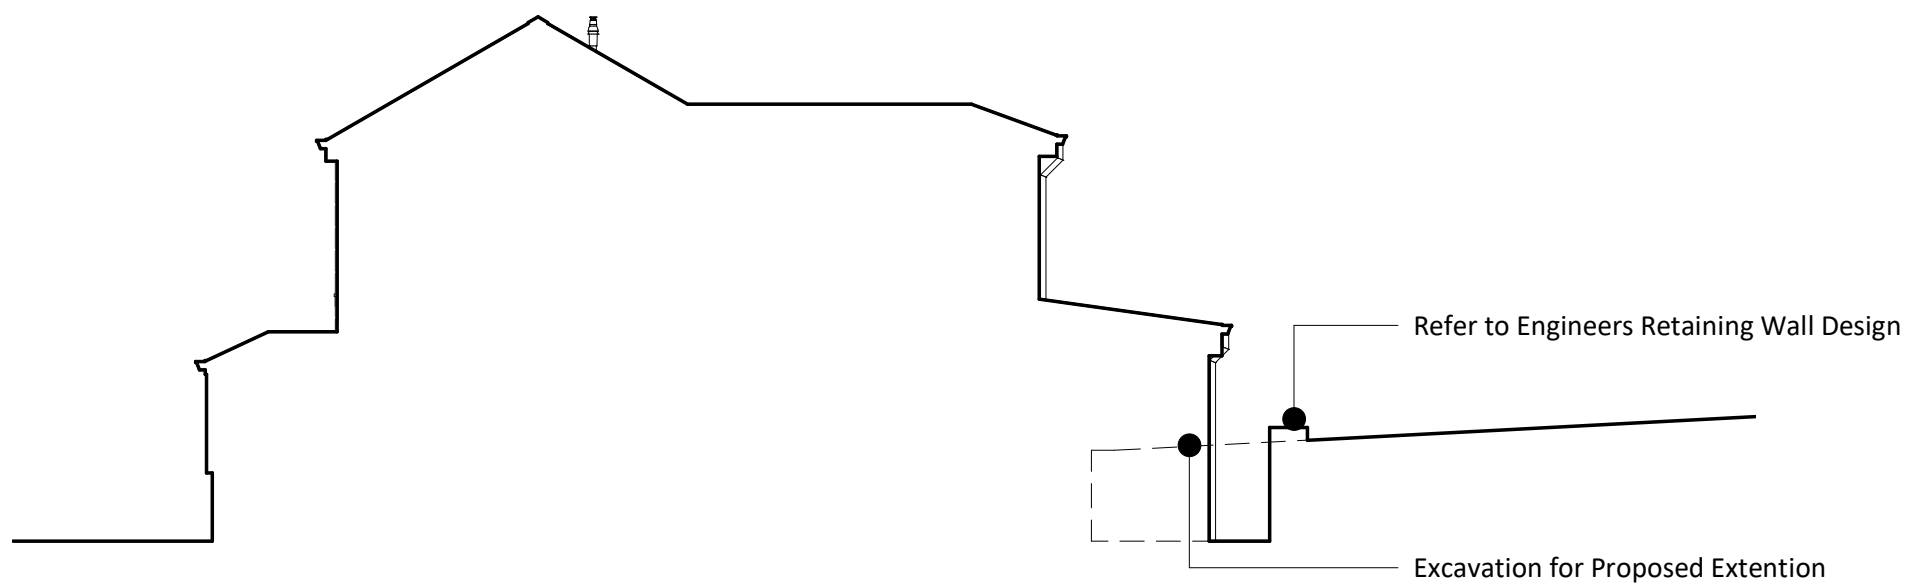

Proposed Site Section

darkin
architects

drawing on
experience

www.darkinarchitects.com

CARDIFF 02921 197 196
LLANELLI 01554 778 730
NEATH 01639 383 000

info@darkinarchitects.com

RIBA



Chartered Practice

THIS DRAWING IS THE COPYRIGHT OF DARKIN ARCHITECTS AND MAY NOT BE COPIED, ALTERED OR REPRODUCED IN ANY FORM OR PASSED TO A THIRD PARTY WITHOUT THEIR CONSENT. DIMENSIONS MUST BE CHECKED AND VERIFIED ON SITE AND ANY DISCREPANCIES SHOULD BE REPORTED TO THE ARCHITECT. THIS DRAWING MUST NOT BE SCALED AND SHOULD BE READ IN CONJUNCTION WITH ALL OTHER CONSULTANT'S DRAWINGS. IF IN DOUBT ASK FOR CONFIRMATION.

No.	Description	By	Date

CLIENT

Elaine David

PROJECT

Extension to Home

PROJECT ADDRESS

11 Bryn Llewellyn
Alltwn, Pontardawe
SA8 3BR

DRAWING TITLE

Site Sections

DRAWN BY	CHECKED BY	© Copyright Darkin Architects 2021
SJC	DLD	
PROJECT REF	SCALE	PAPER SIZE
RH446	1 : 100	A3
DRAWING	REVISION	DATE
401		04/02/21