Existing Front Elevation

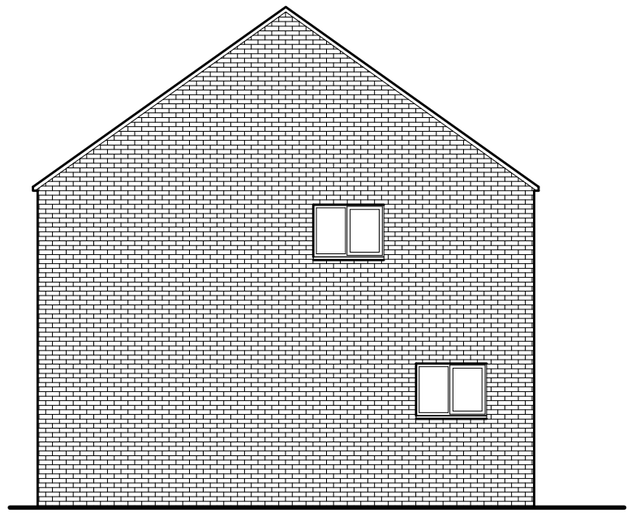

Existing Side Elevation

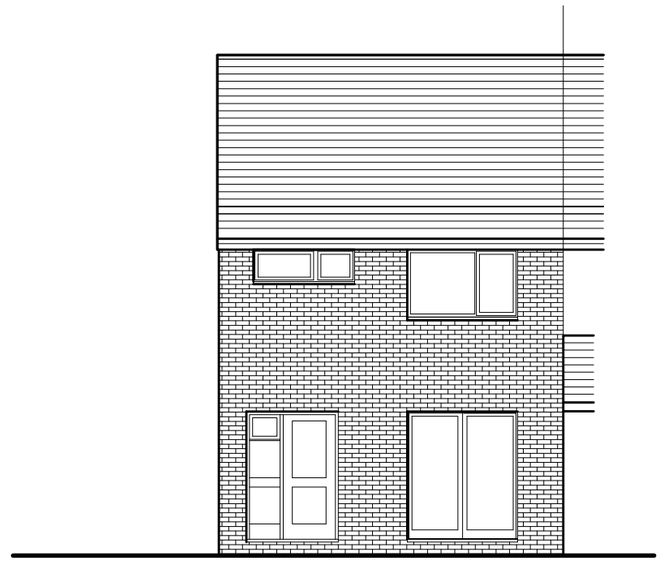

Existing Rear Elevation

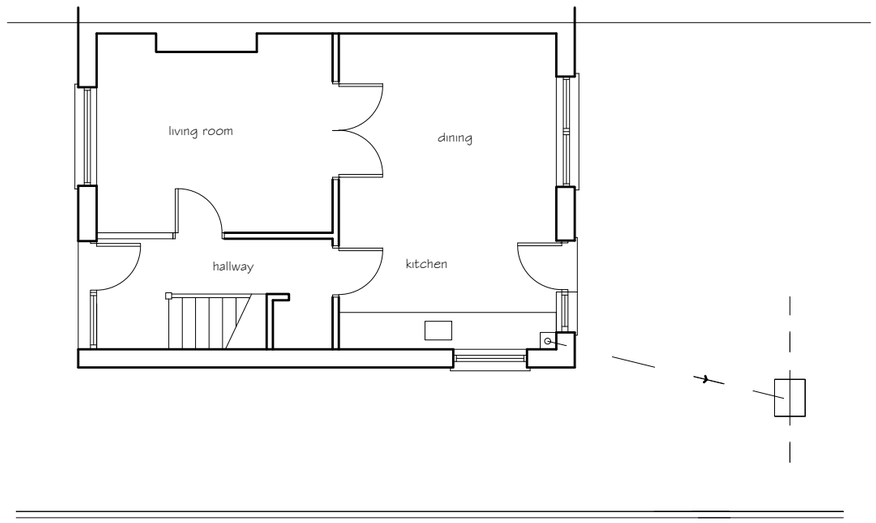

Existing Ground Floor Plan

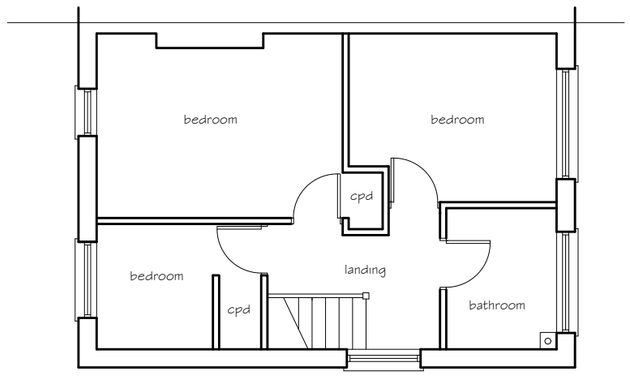

Existing First Floor Plan

Existing Materials & Finishes

Roof Concrete tile

PVCu fascia, soffit and barge boards.
PVCu rainwater goods

Walls facing brick and rendered panels

Windows & doors
double glazed PVCu units.

proposed two storey
side extension
19 Wildbrook, Taibach

Existing Elevations and
Floor Plans

drawing No 19 WB - 01

date December 2020

scale 1:100

Superseded