


NOTES

Key

- x— Existing Level
—v— Proposed Level

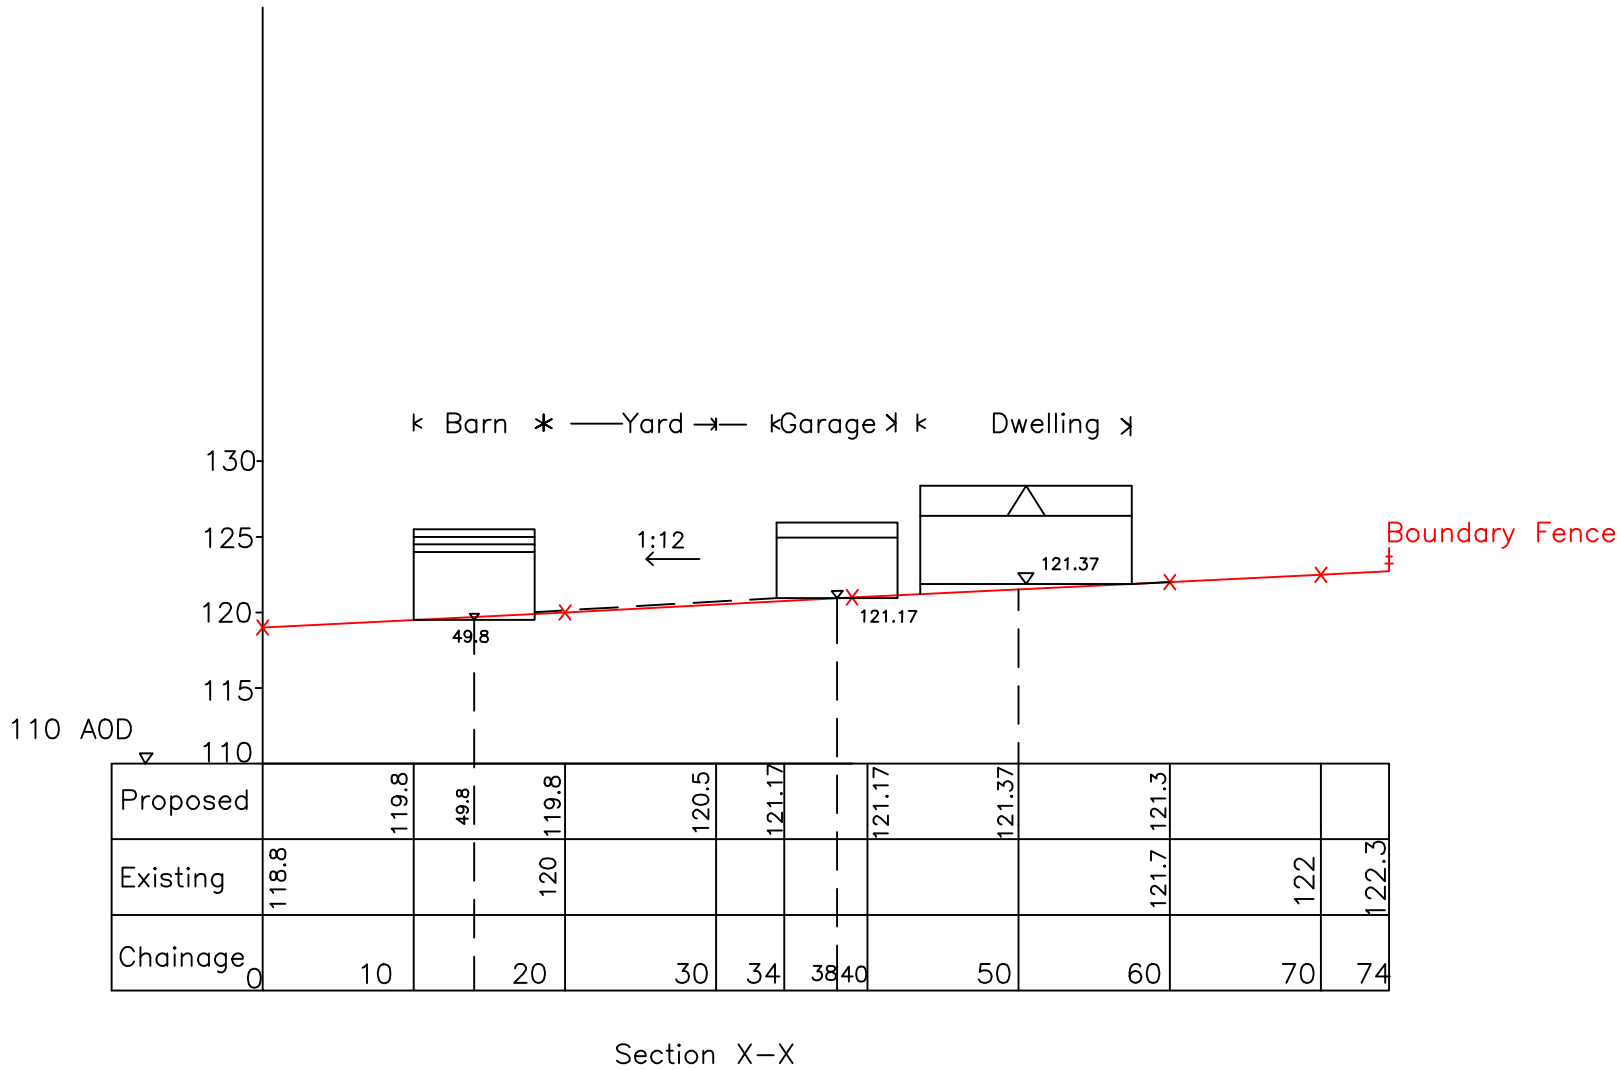

REV	DATE	BY	CHKD

CLIENT
Tyn Y Cwm
Proposed dwelling and barn

PROJECT
Cross Section

TITLE
Section X-X

DRAWING ISSUE
Planning

GENERAL NOTES
A- The scale shown on this drawing only applies to the correct paper size.
B- Do not scale from this drawing take figured dimensions only.
C- Any discrepancies to be reported to ateb consult.
D- Drawings in PDF format are not to scale and are for reference only.

DATE Feb'21	PRODUCED BY E.Peet
SCALE 1:100	CHECKED
PAPER SIZE A3	APPROVED

ateb Consult
42 Gurnos Road
Ystalyfera
Swansea
SA9 2HY
Tel: 01639 849279
Fax: 01639 849984
E-mail: info@atebconsult.co.uk

JOB NUMBER 21/006	DRAWING NUMBER 106	REVISION