


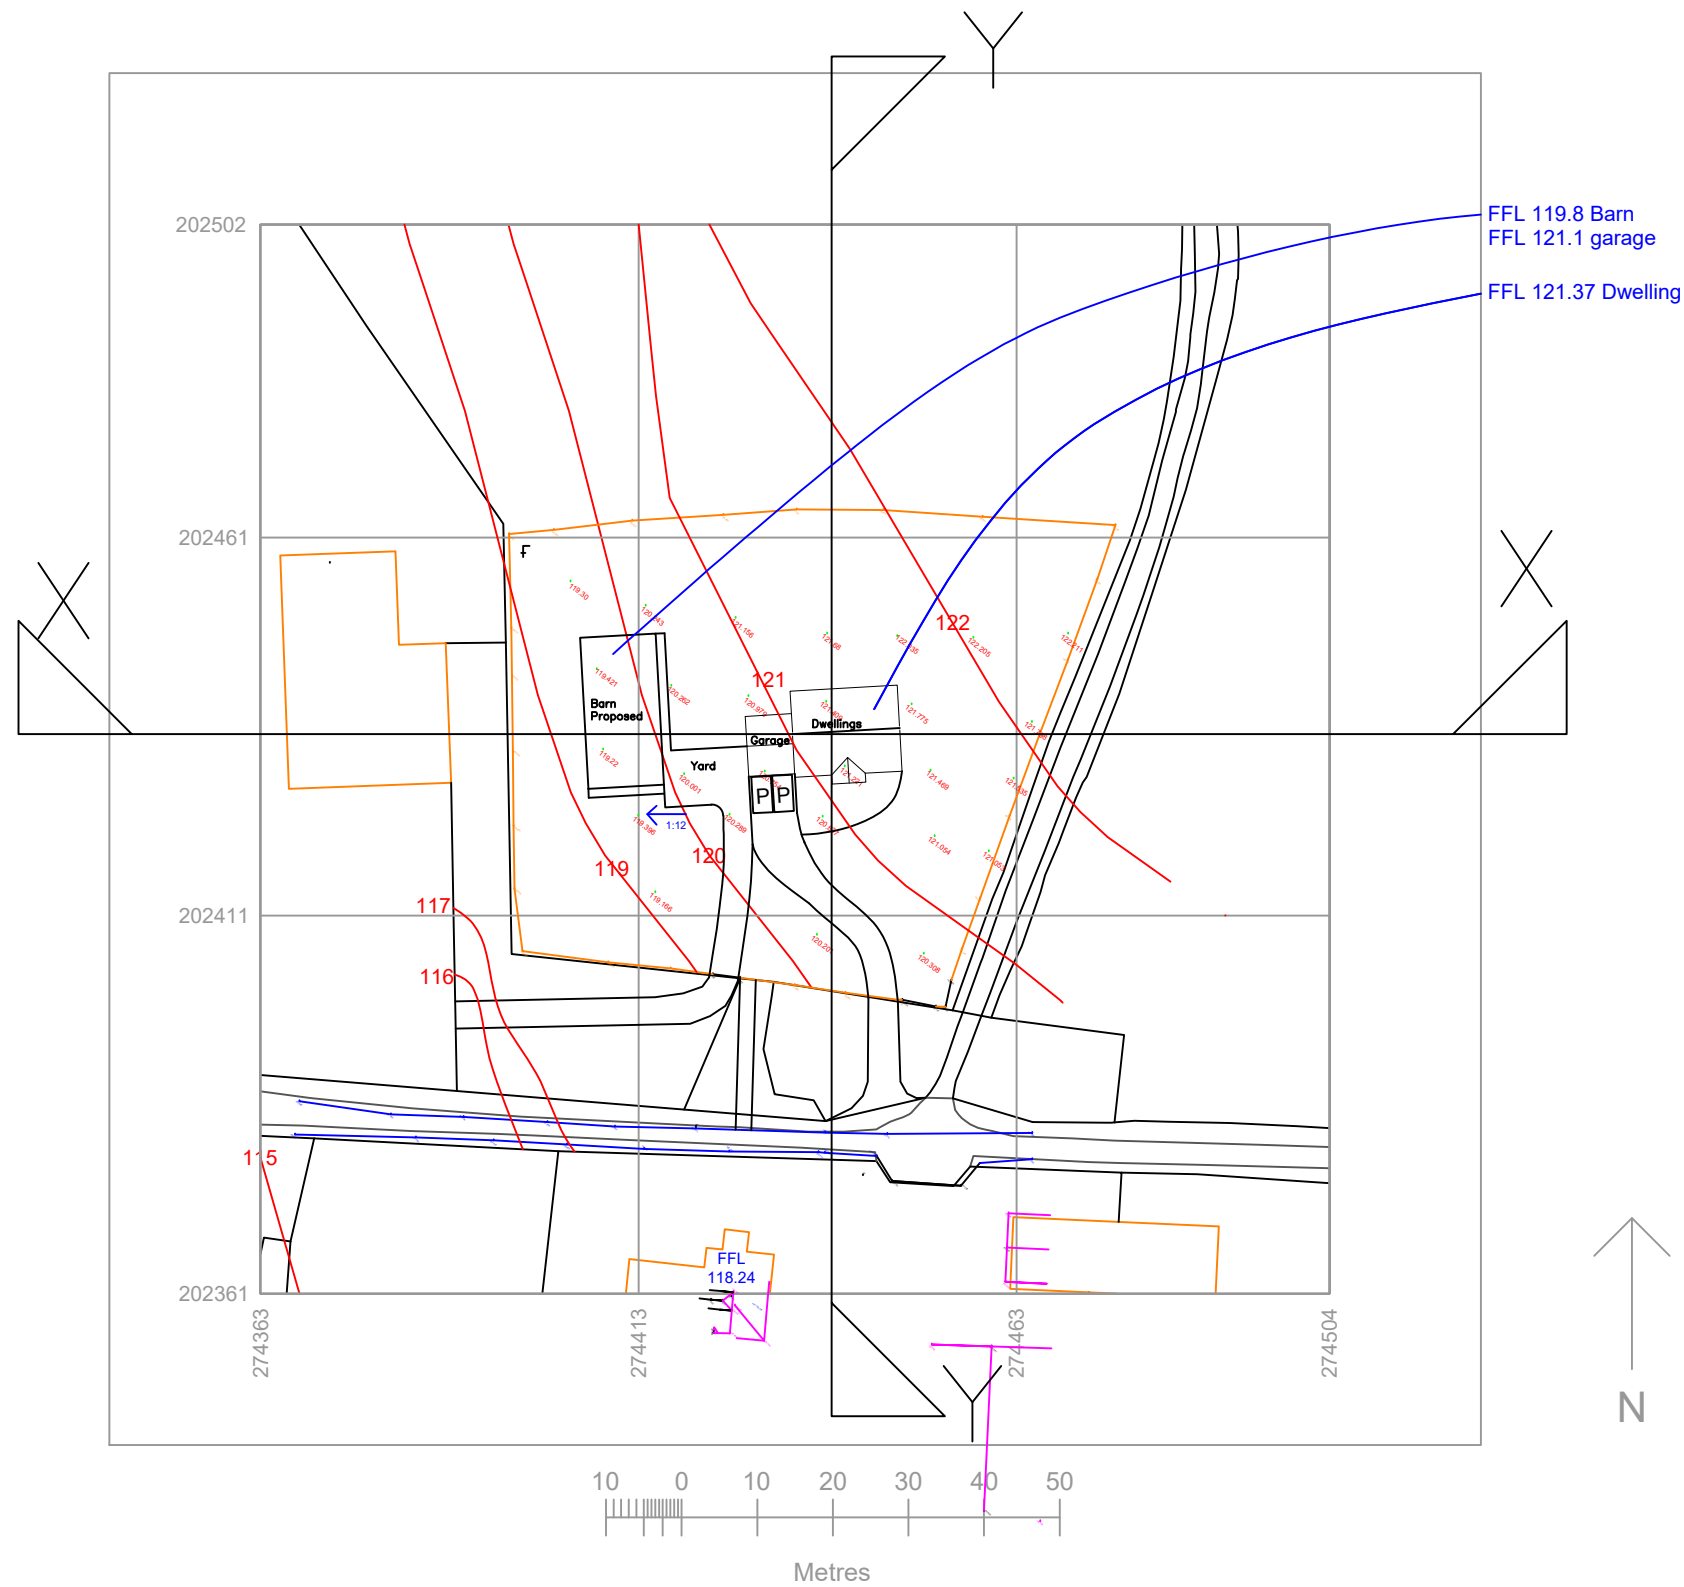

## NOTES

Site levels related to ordnane survey datum

|     |      |                           |    |      |
|-----|------|---------------------------|----|------|
| A   |      | Barn and garage FFL added |    |      |
| REV | DATE |                           | BY | CHKD |

CLIENT  
Crynant plant

PROJECT  
Tyn Y Cwm Farmhouse

TITLE  
Site Survey Contour plan x proposed building levels

DRAWING ISSUE

GENERAL NOTES  
A- The scale shown on this drawing only applies to the correct paper size.  
B- Do not scale from this drawing take figured dimensions only.  
C- Any discrepancies to be reported to ateb consult.  
D- Drawings in PDF format are not to scale and are for reference only.

|            |        |             |        |
|------------|--------|-------------|--------|
| DATE       | Jan'21 | PRODUCED BY | E.Peet |
| SCALE      | 1:1    | CHECKED     |        |
| PAPER SIZE | A3     | APPROVED    |        |

**ateb Consult**  
42 Gurnos Road  
Ystalyfera  
Swansea  
SA9 2HY  
Tel: 01639 849279  
Fax: 01639 849984  
E-mail: [info@atebconsult.co.uk](mailto:info@atebconsult.co.uk)

|            |                |          |
|------------|----------------|----------|
| JOB NUMBER | DRAWING NUMBER | REVISION |
| 21/006     | 104            | A        |