



This drawing must not be scaled.
Figured dimensions and levels to be used.
All dimensions given are structural.
Any inaccuracies must be notified to the designer.
ALL DIMENSIONS TO BE SITE CHECKED
PRIOR TO CONSTRUCTION
THIS DRAWING IS COPYRIGHT ©

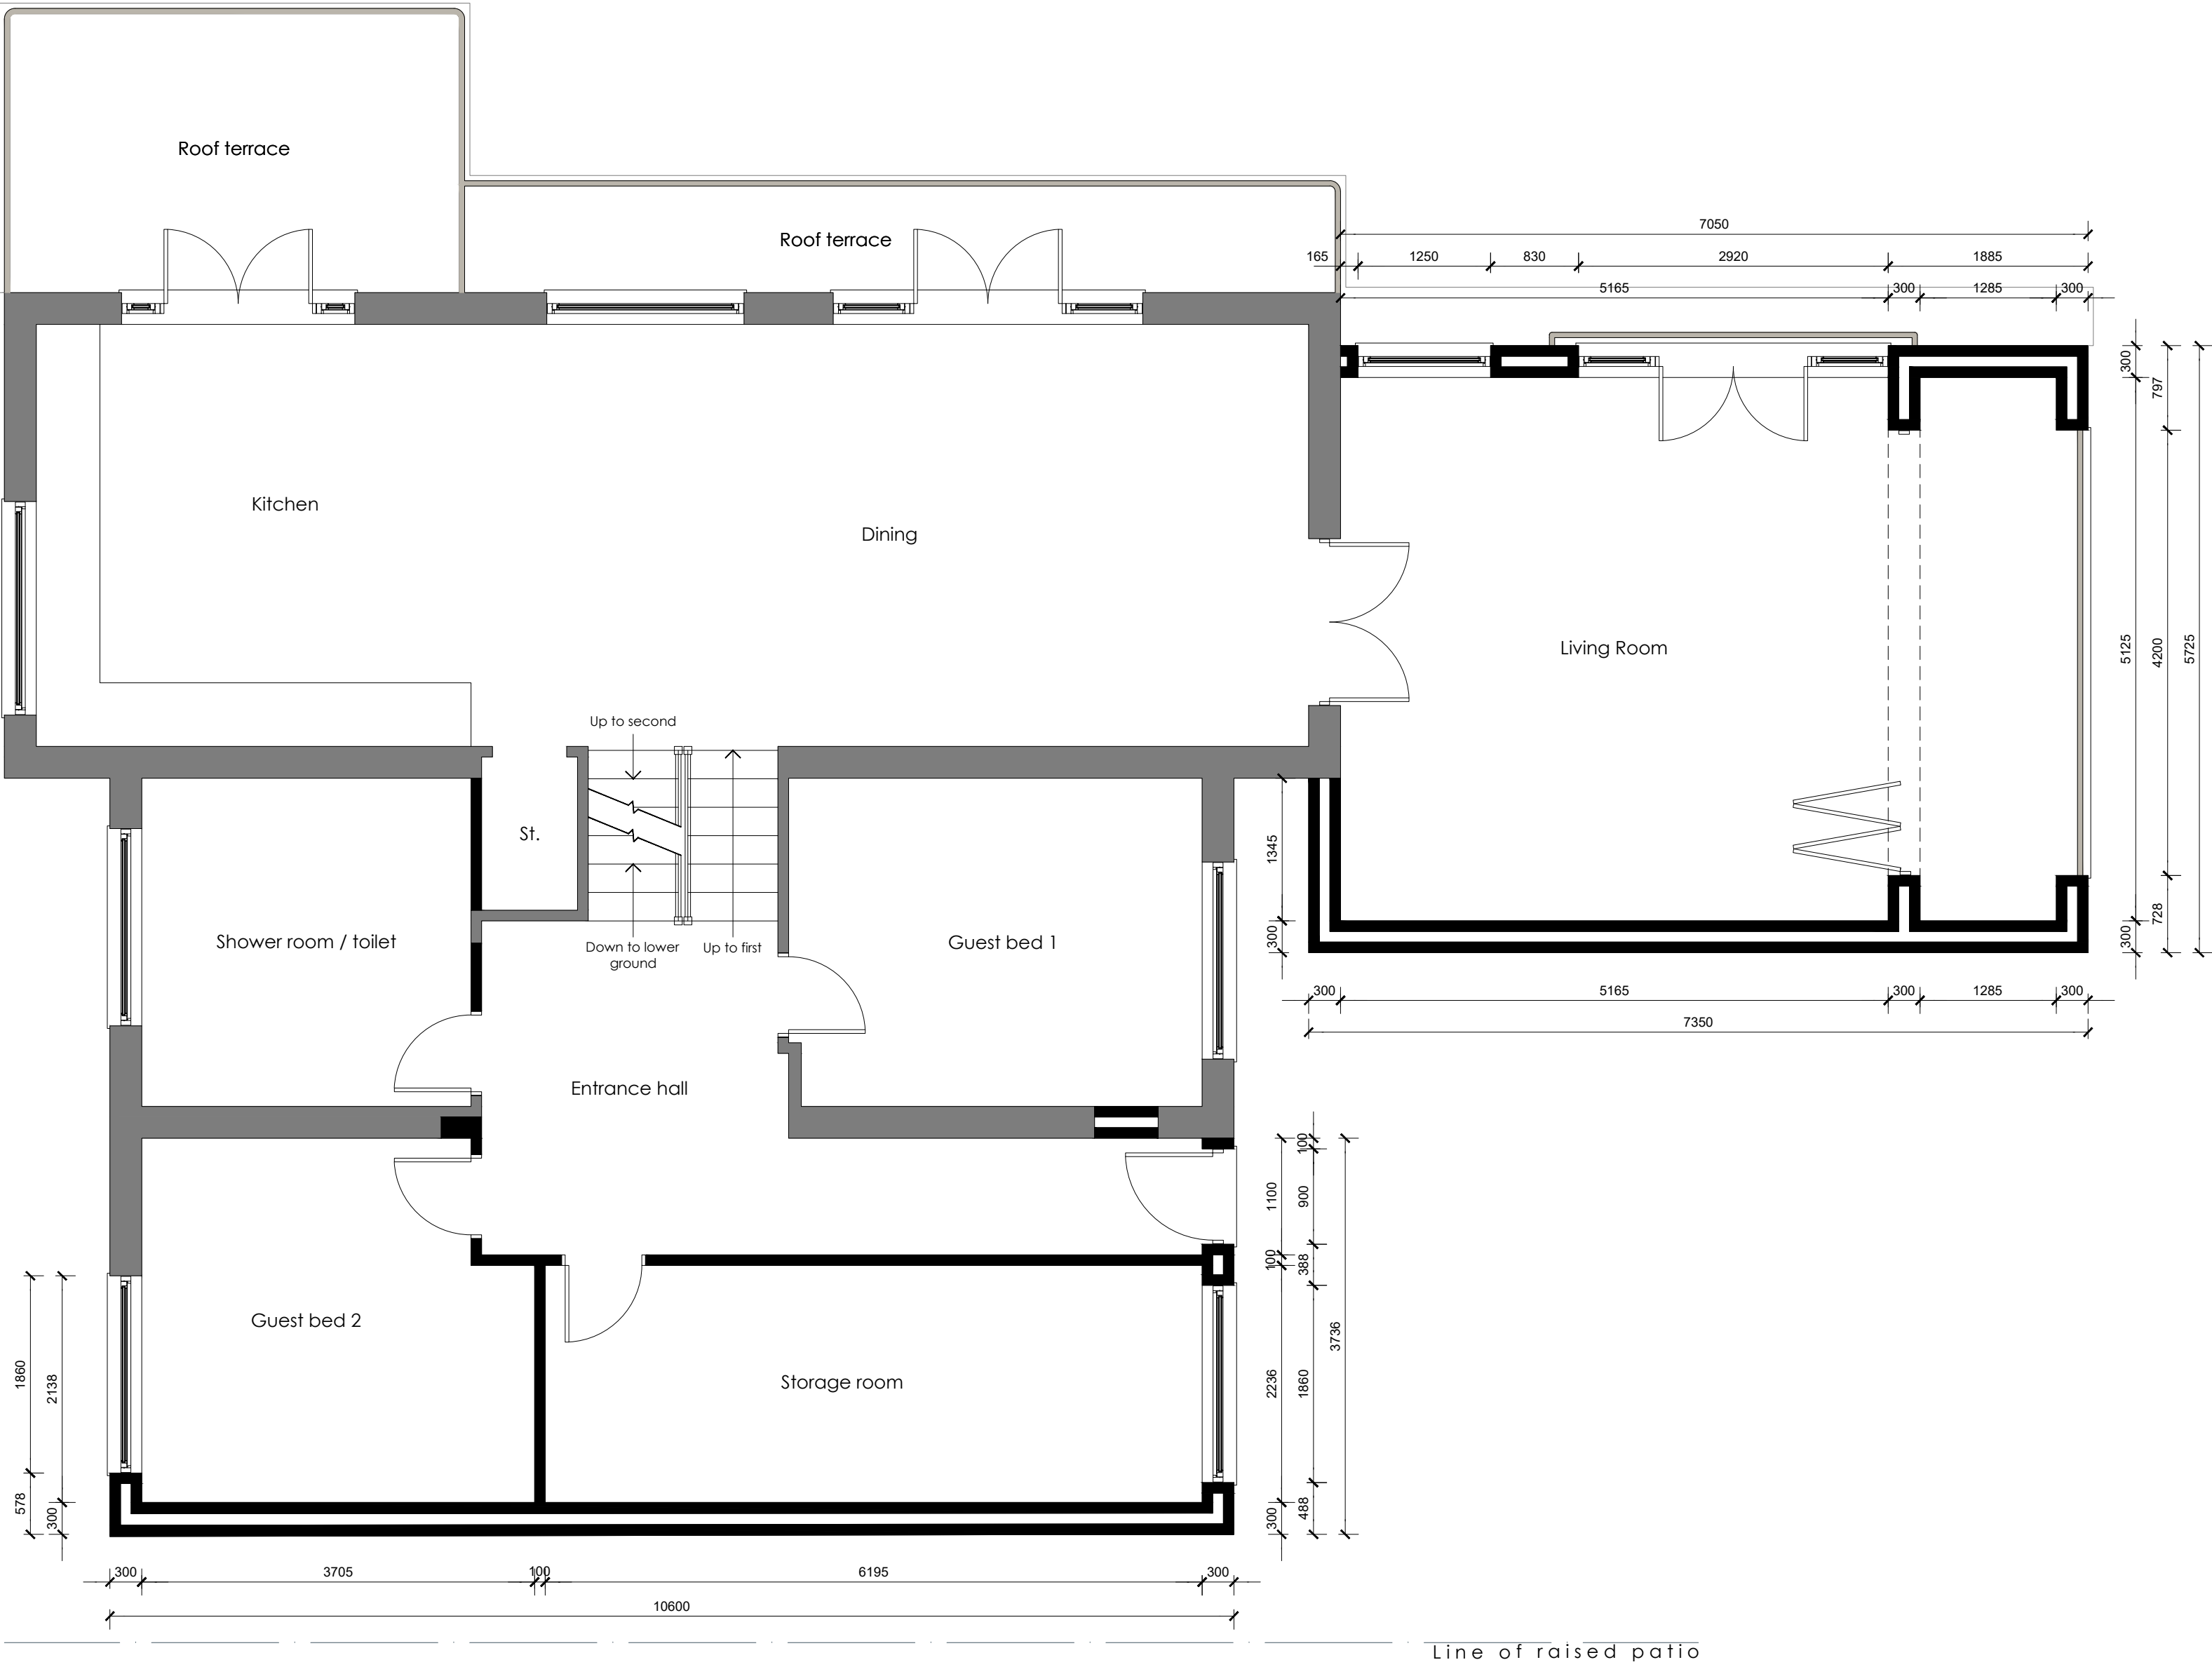


GROUND/FIRST FLOOR PLAN - Proposed

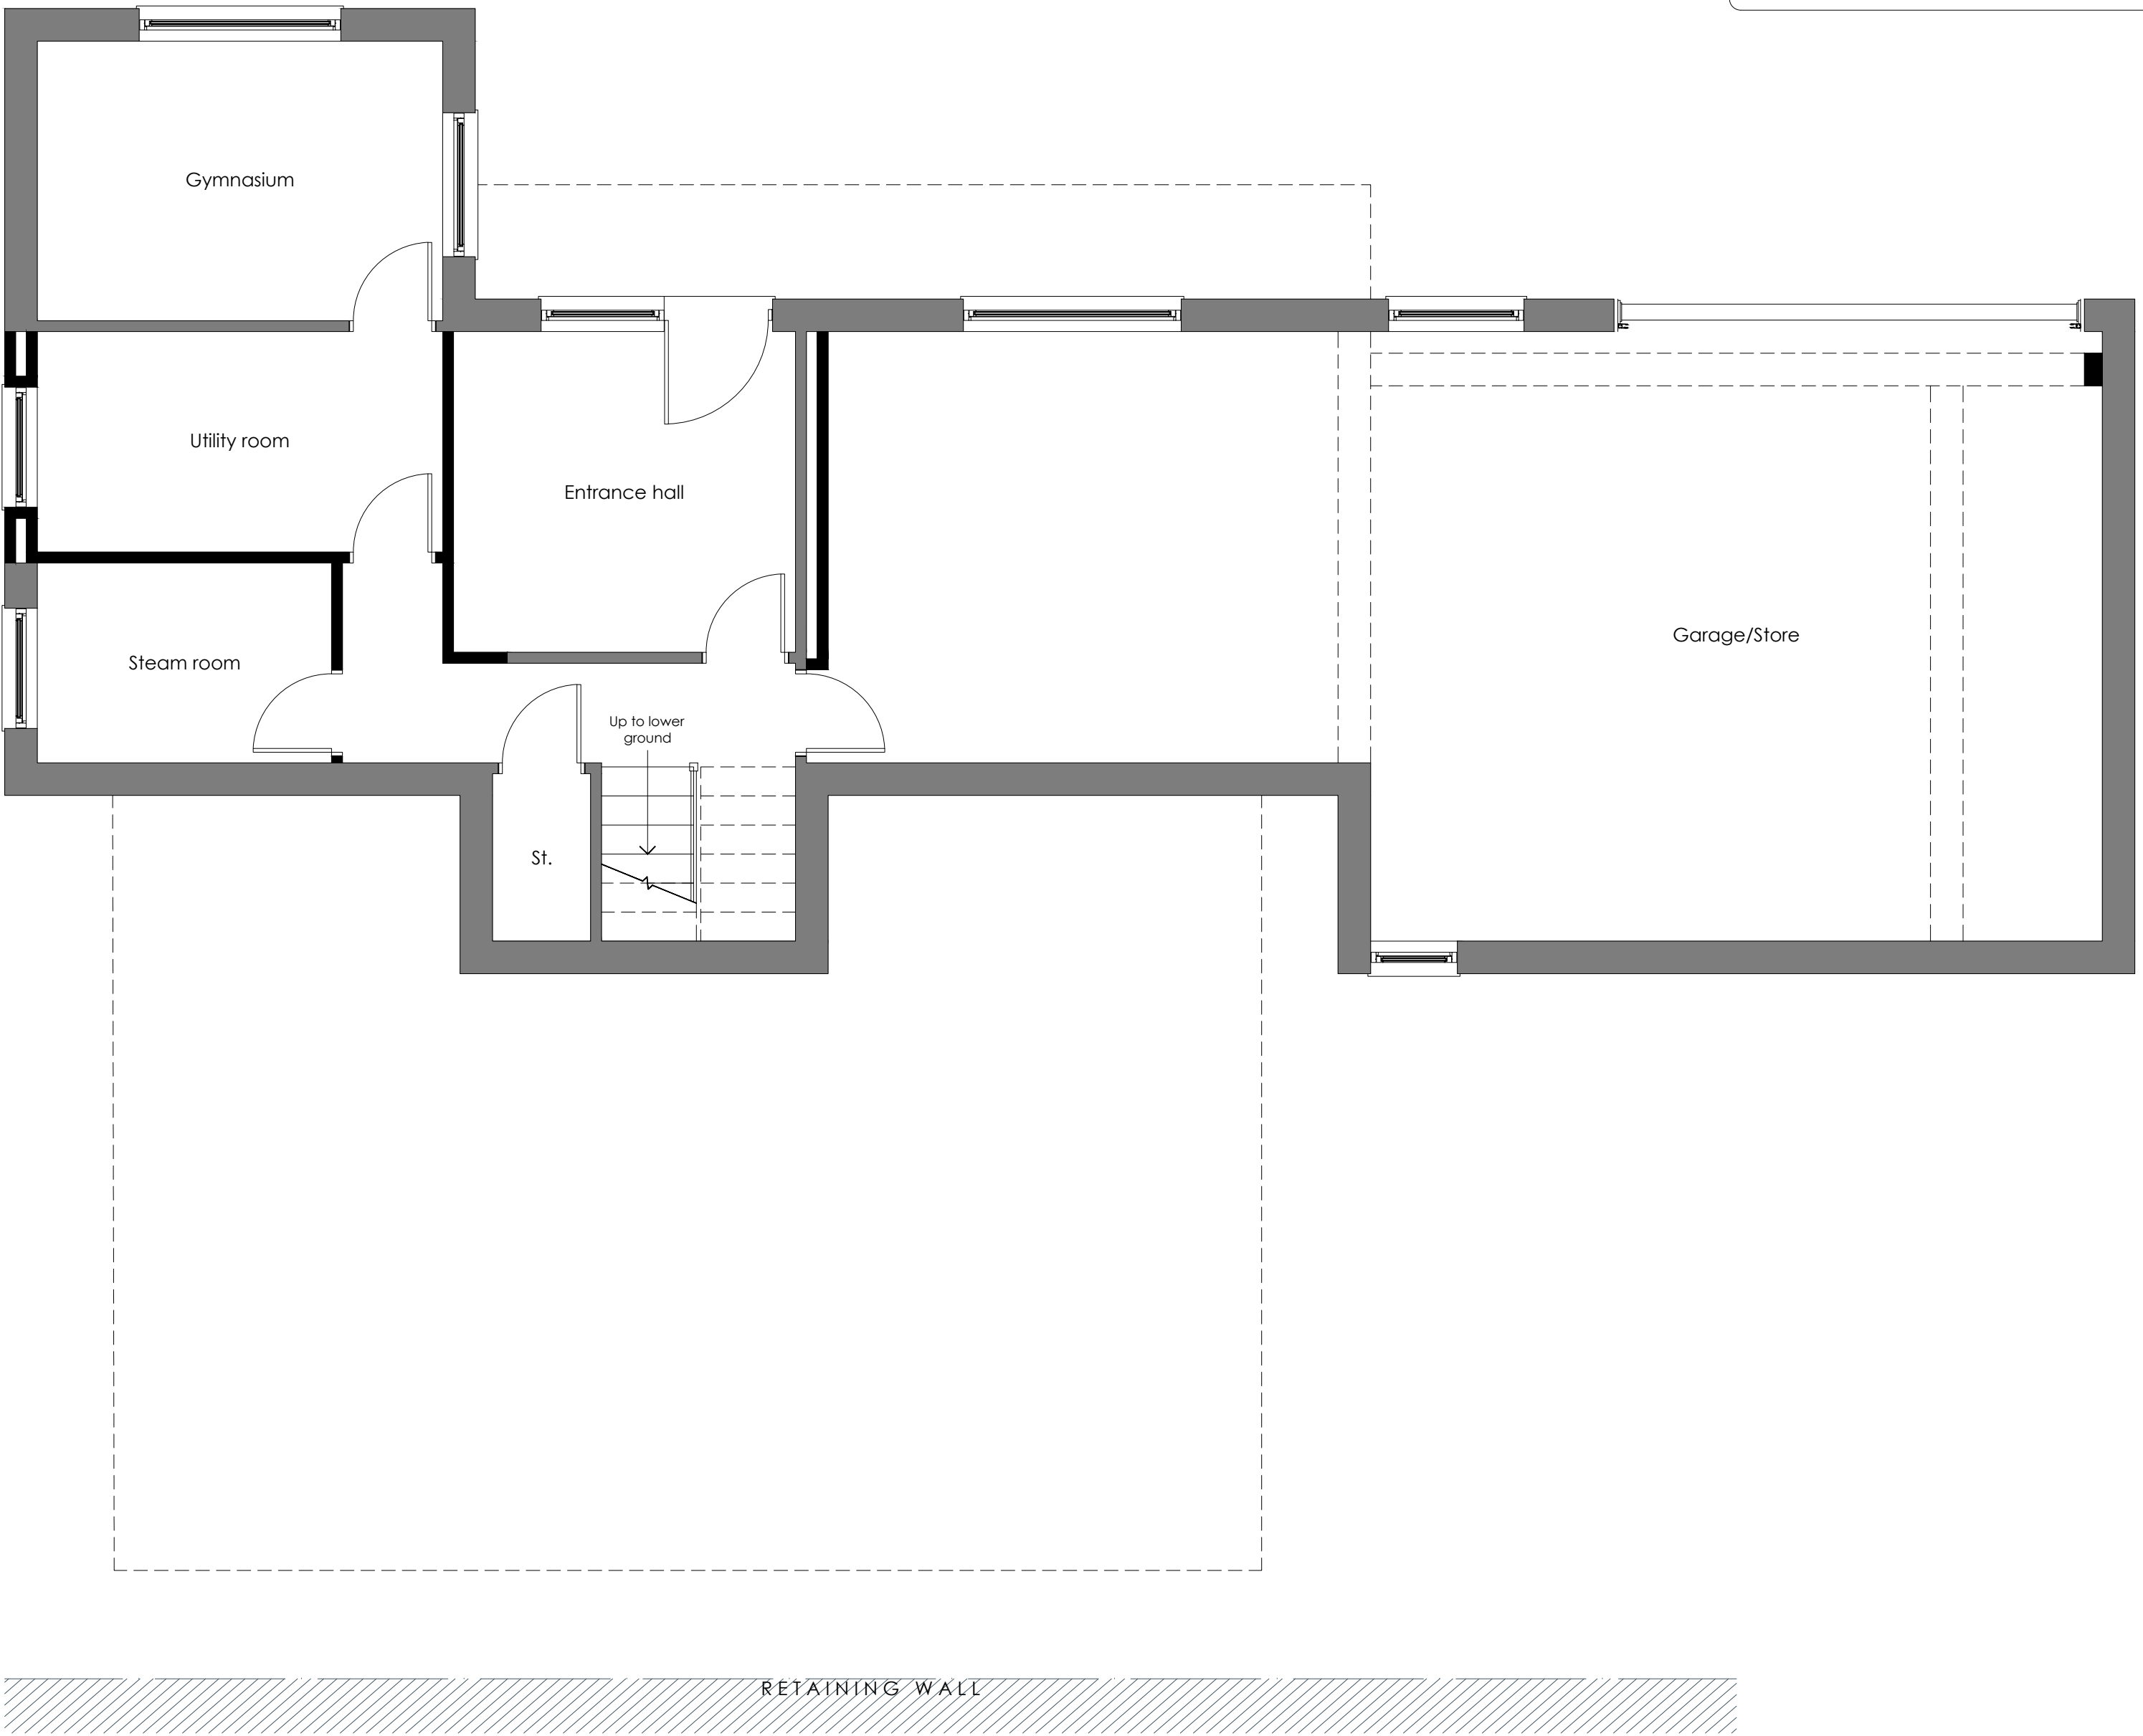


LOWER GROUND FLOOR PLAN - Proposed



FRONT ELEVATION

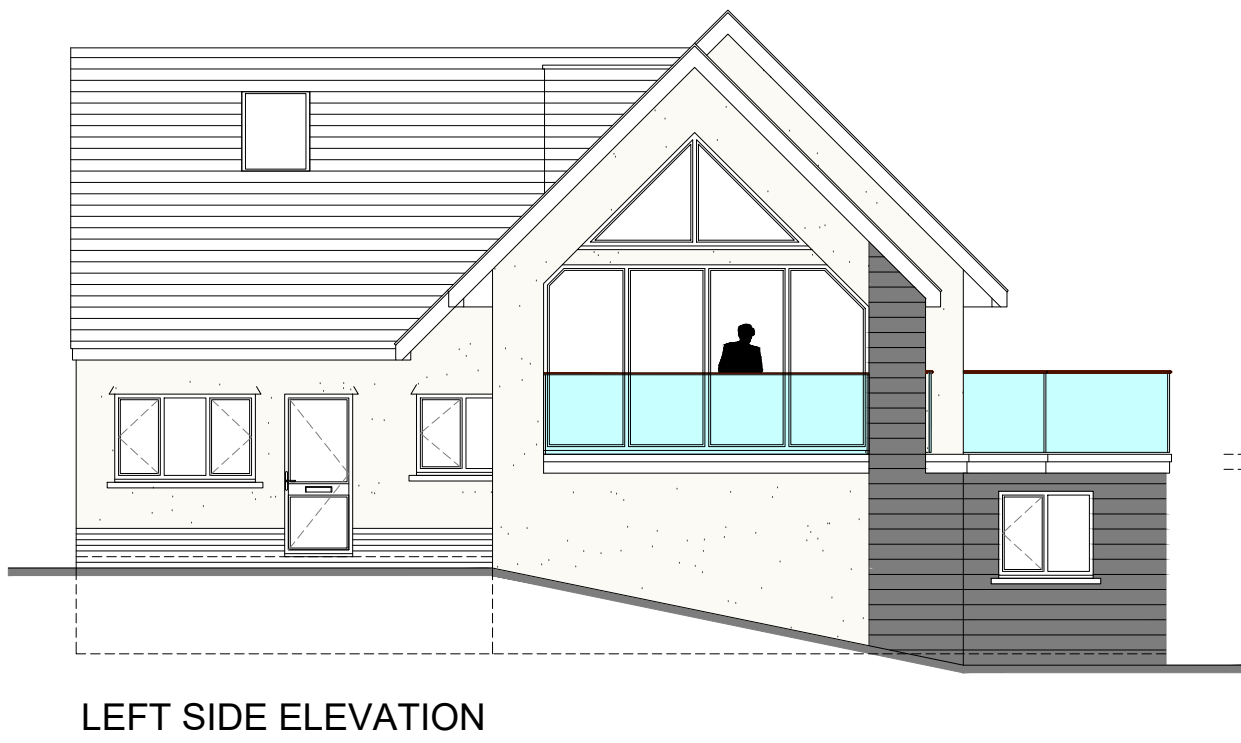

LEFT SIDE ELEVATION

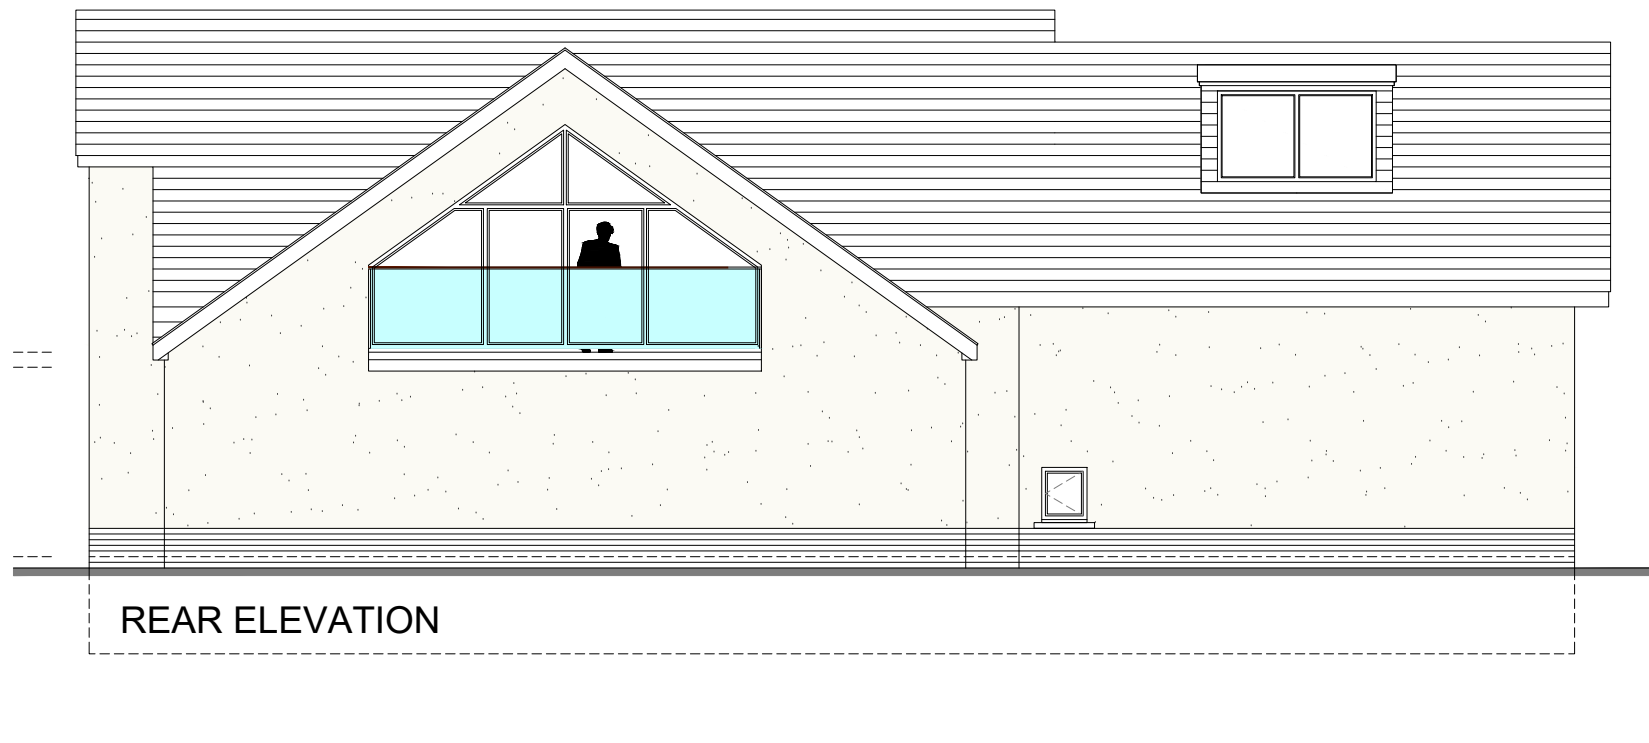

REAR ELEVATION



RIGHT SIDE ELEVATION