
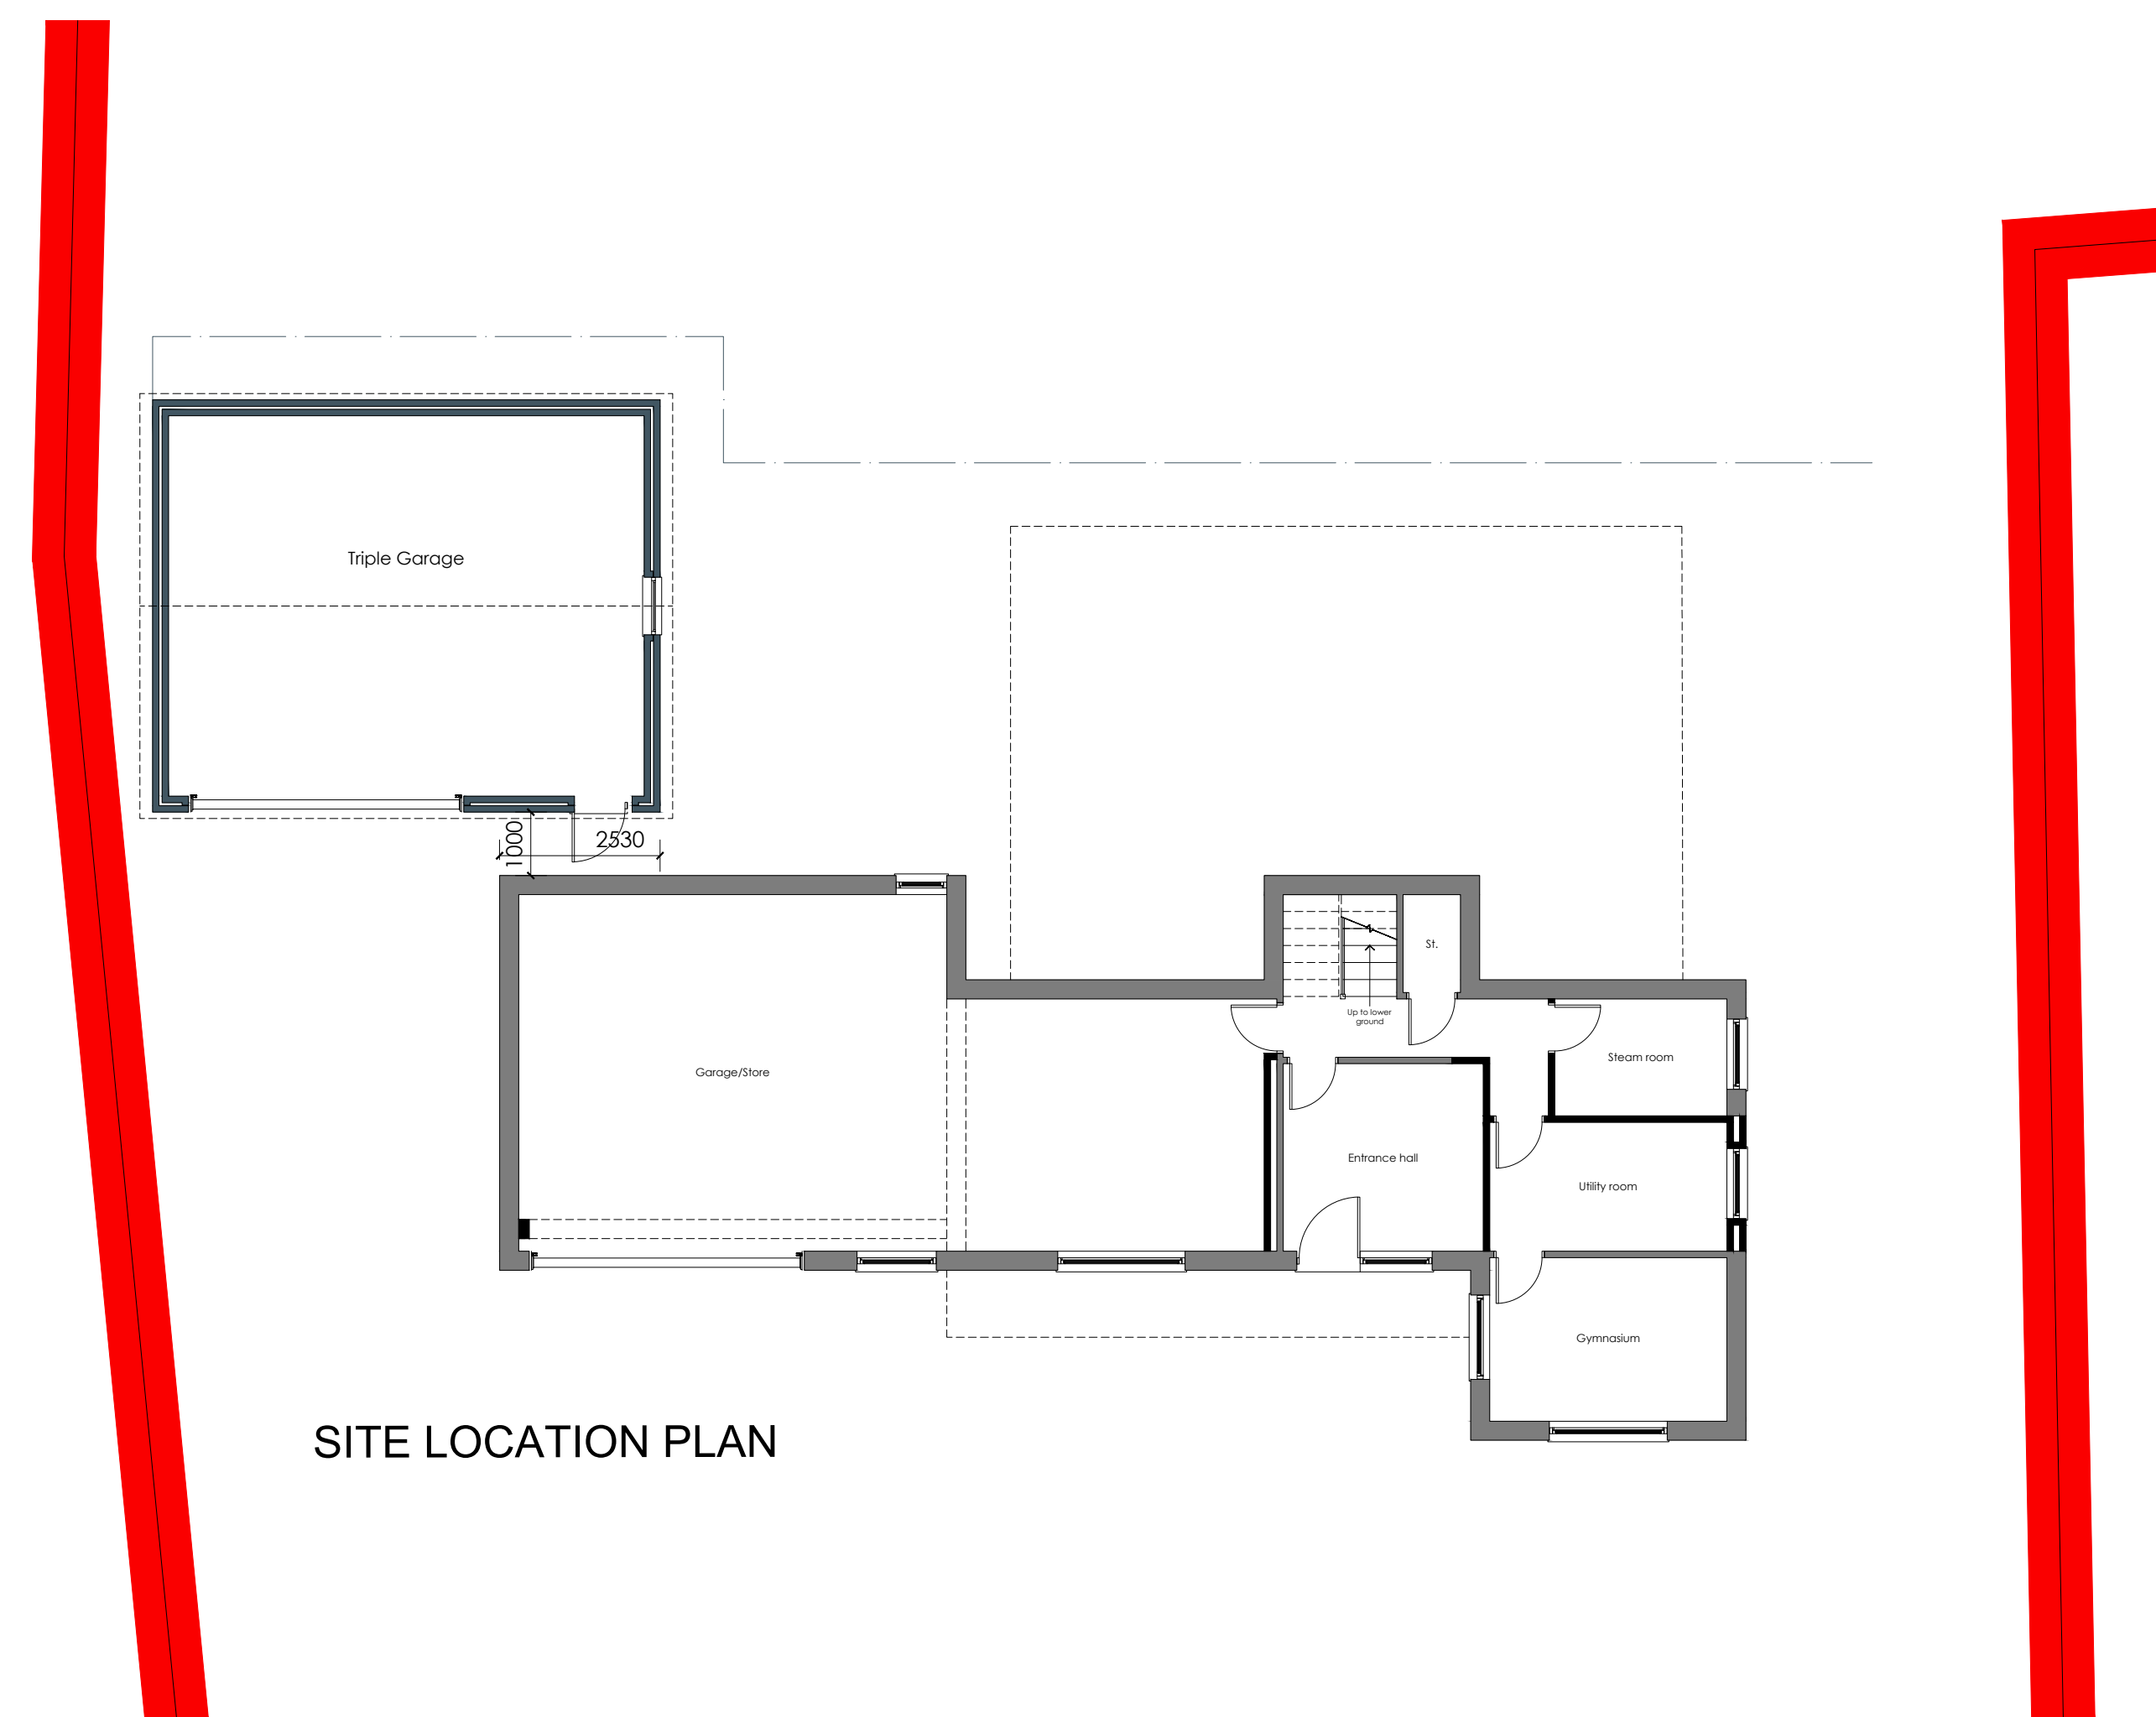
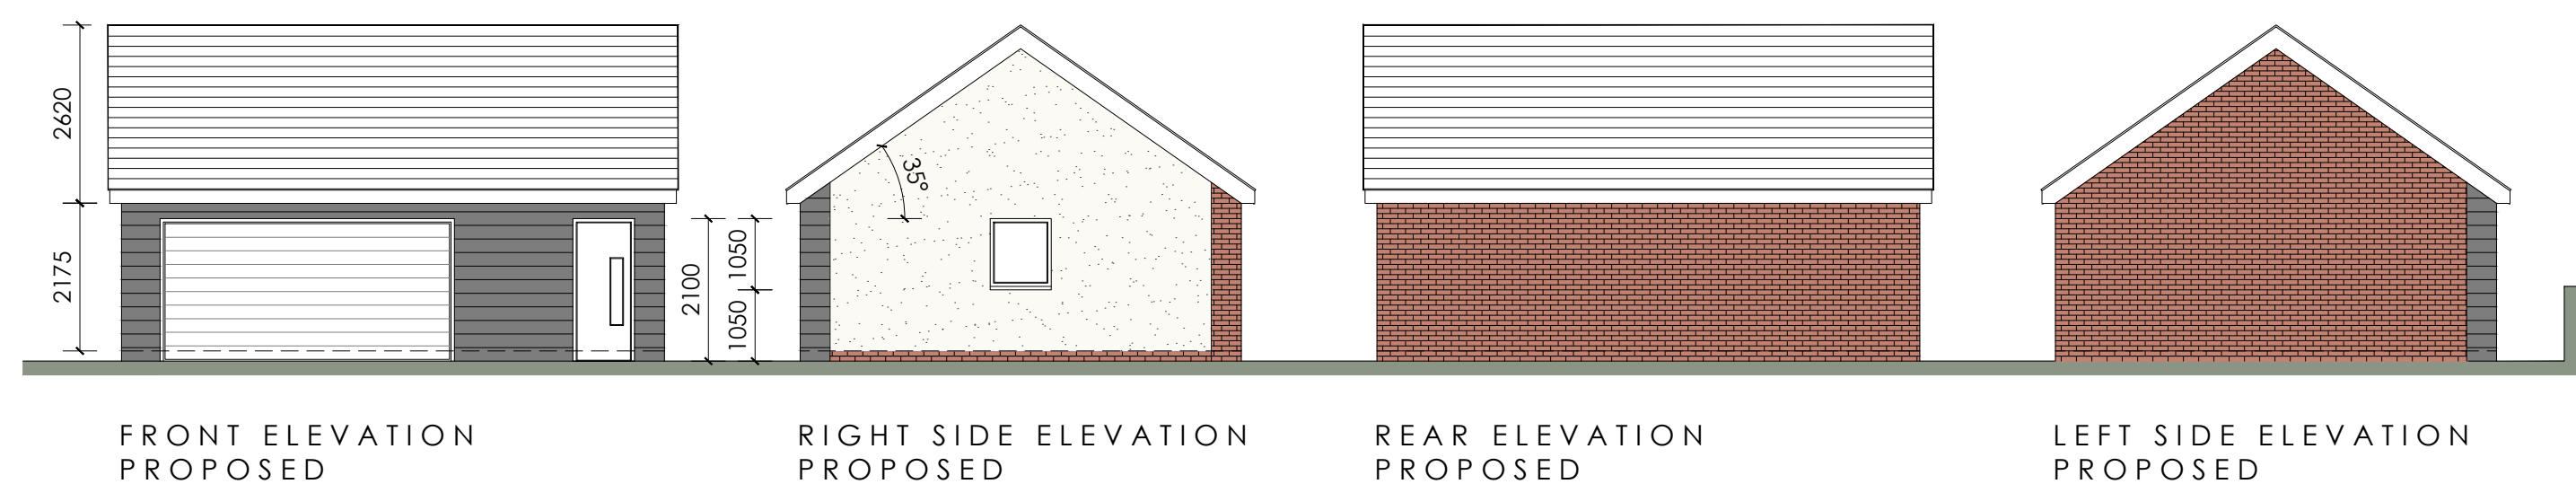
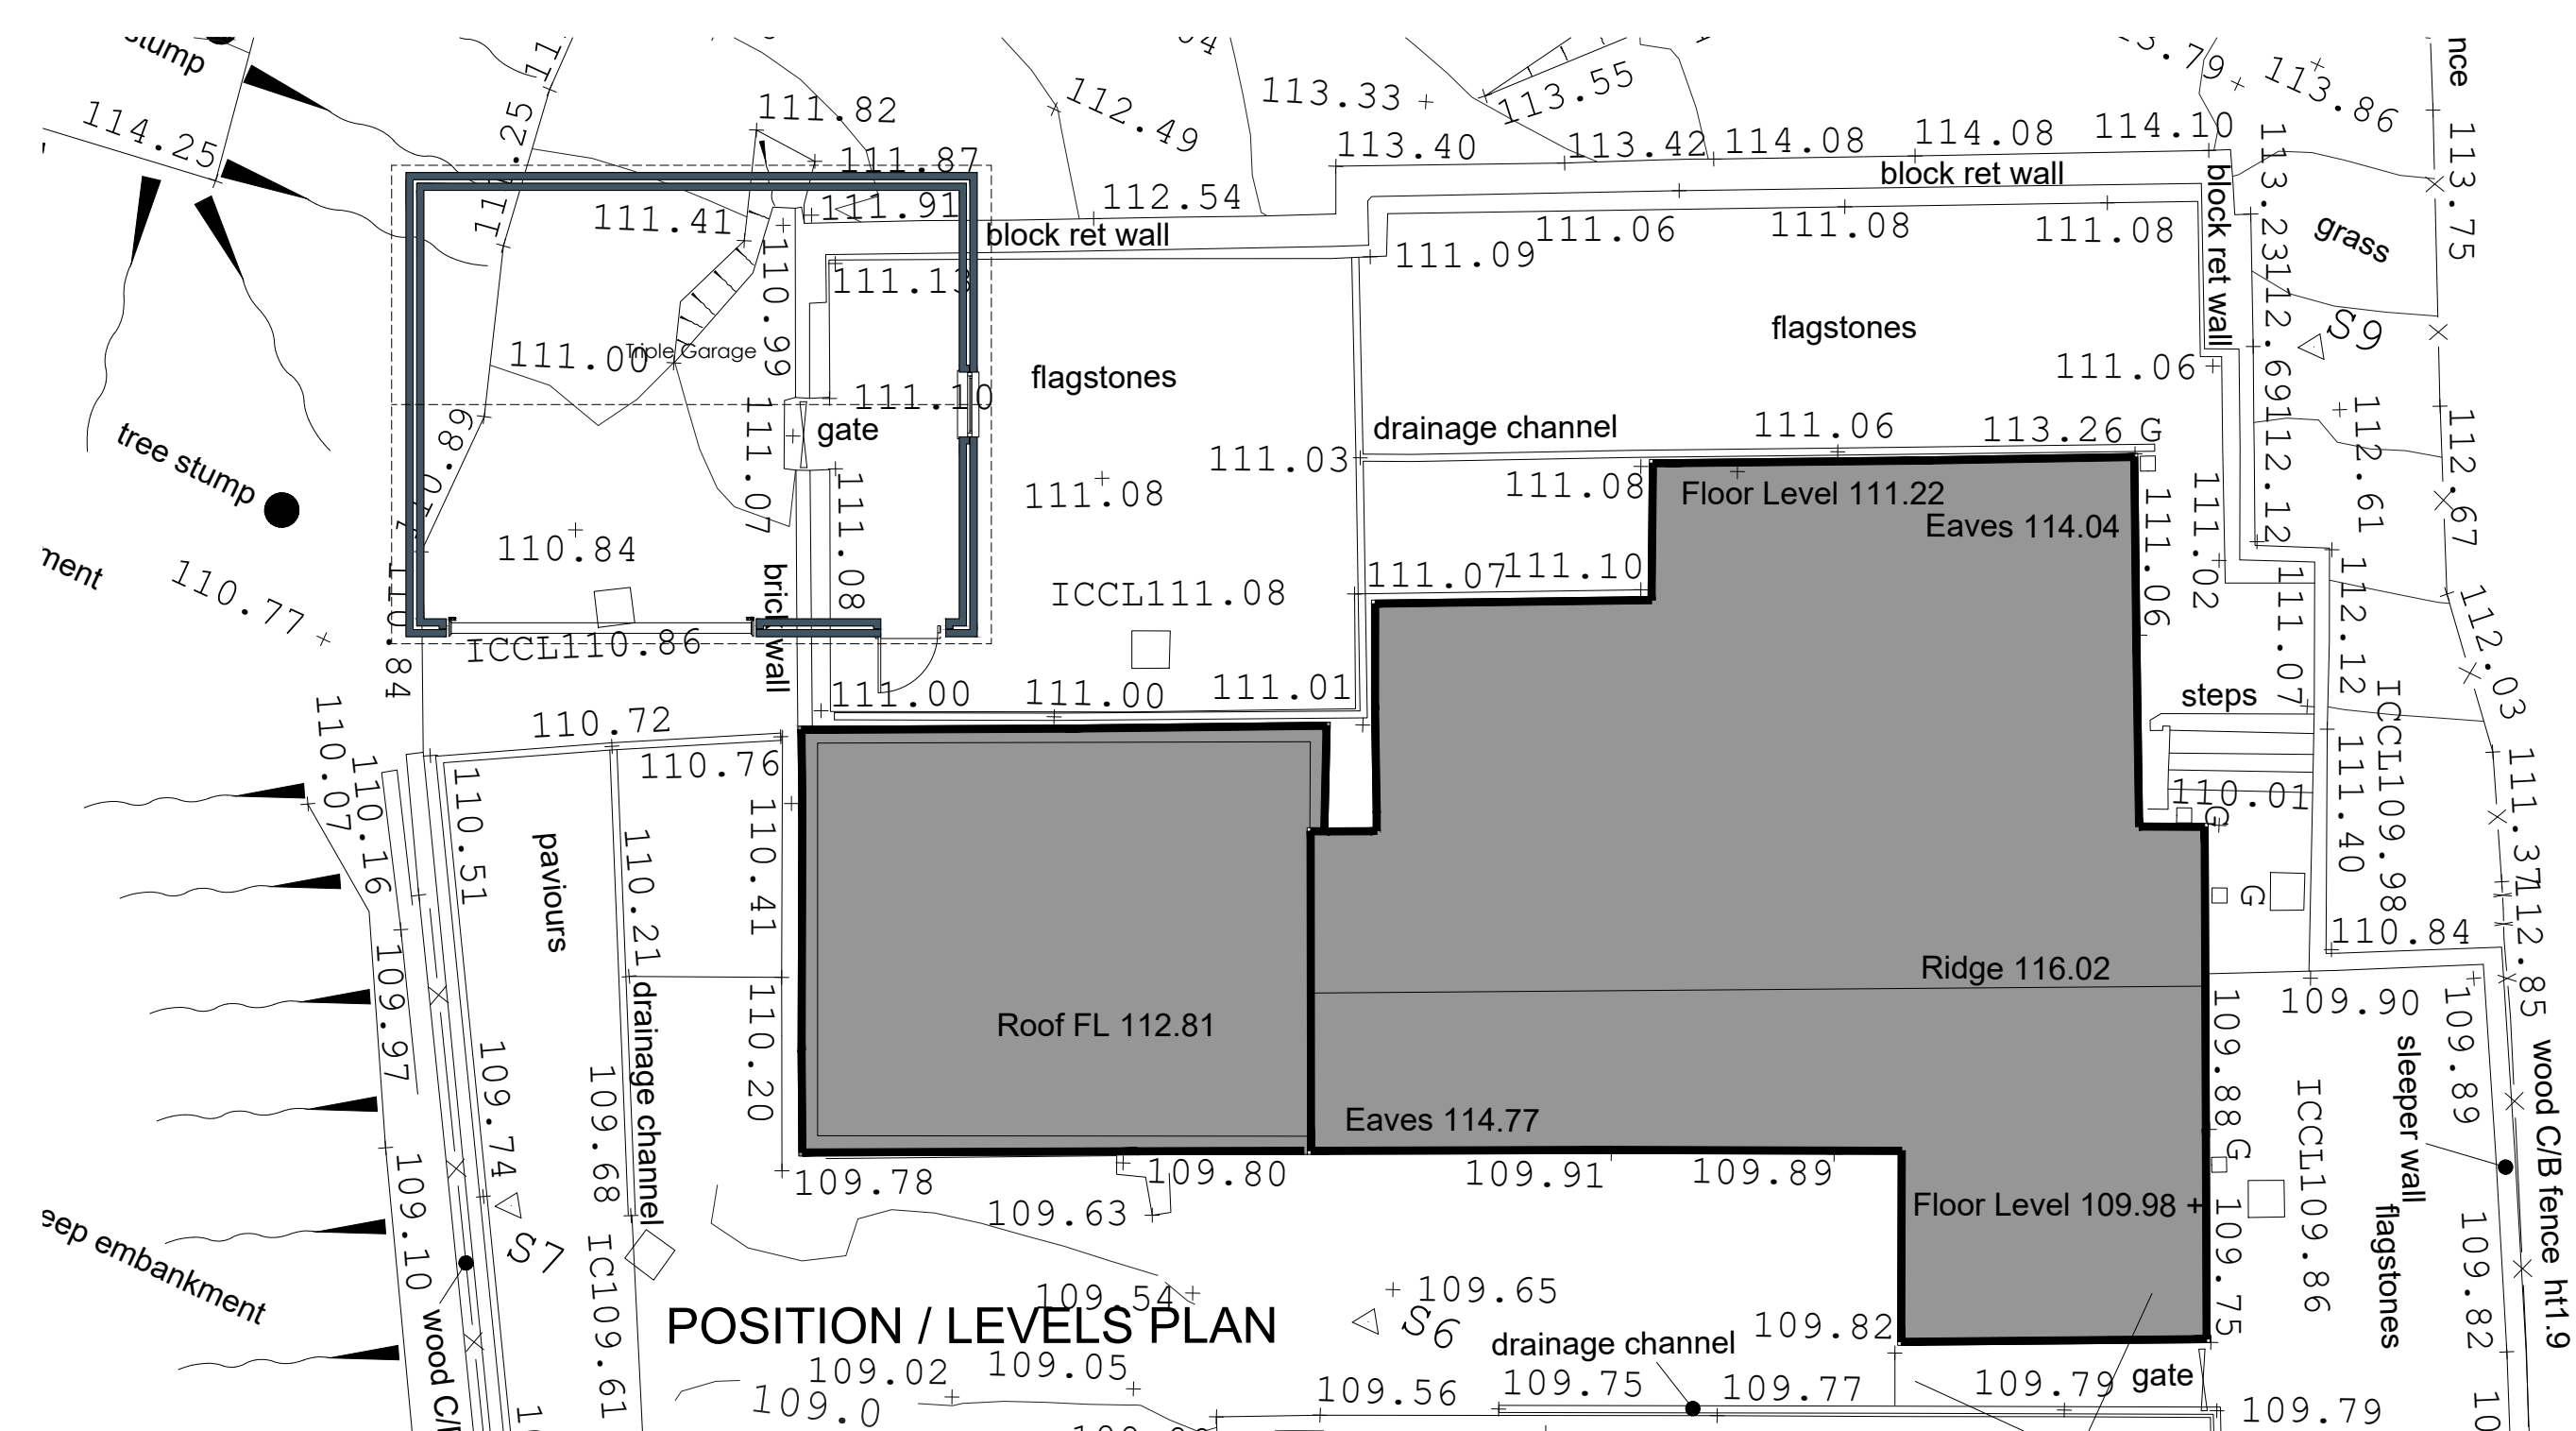


This drawing must not be scaled.
Figured dimensions and levels to be used.
All dimensions given are structural.
Any inaccuracies must be notified to the designer.
**ALL DIMENSIONS TO BE SITE CHECKED
PRIOR TO CONSTRUCTION**

THIS DRAWING IS COPYRIGHT ©

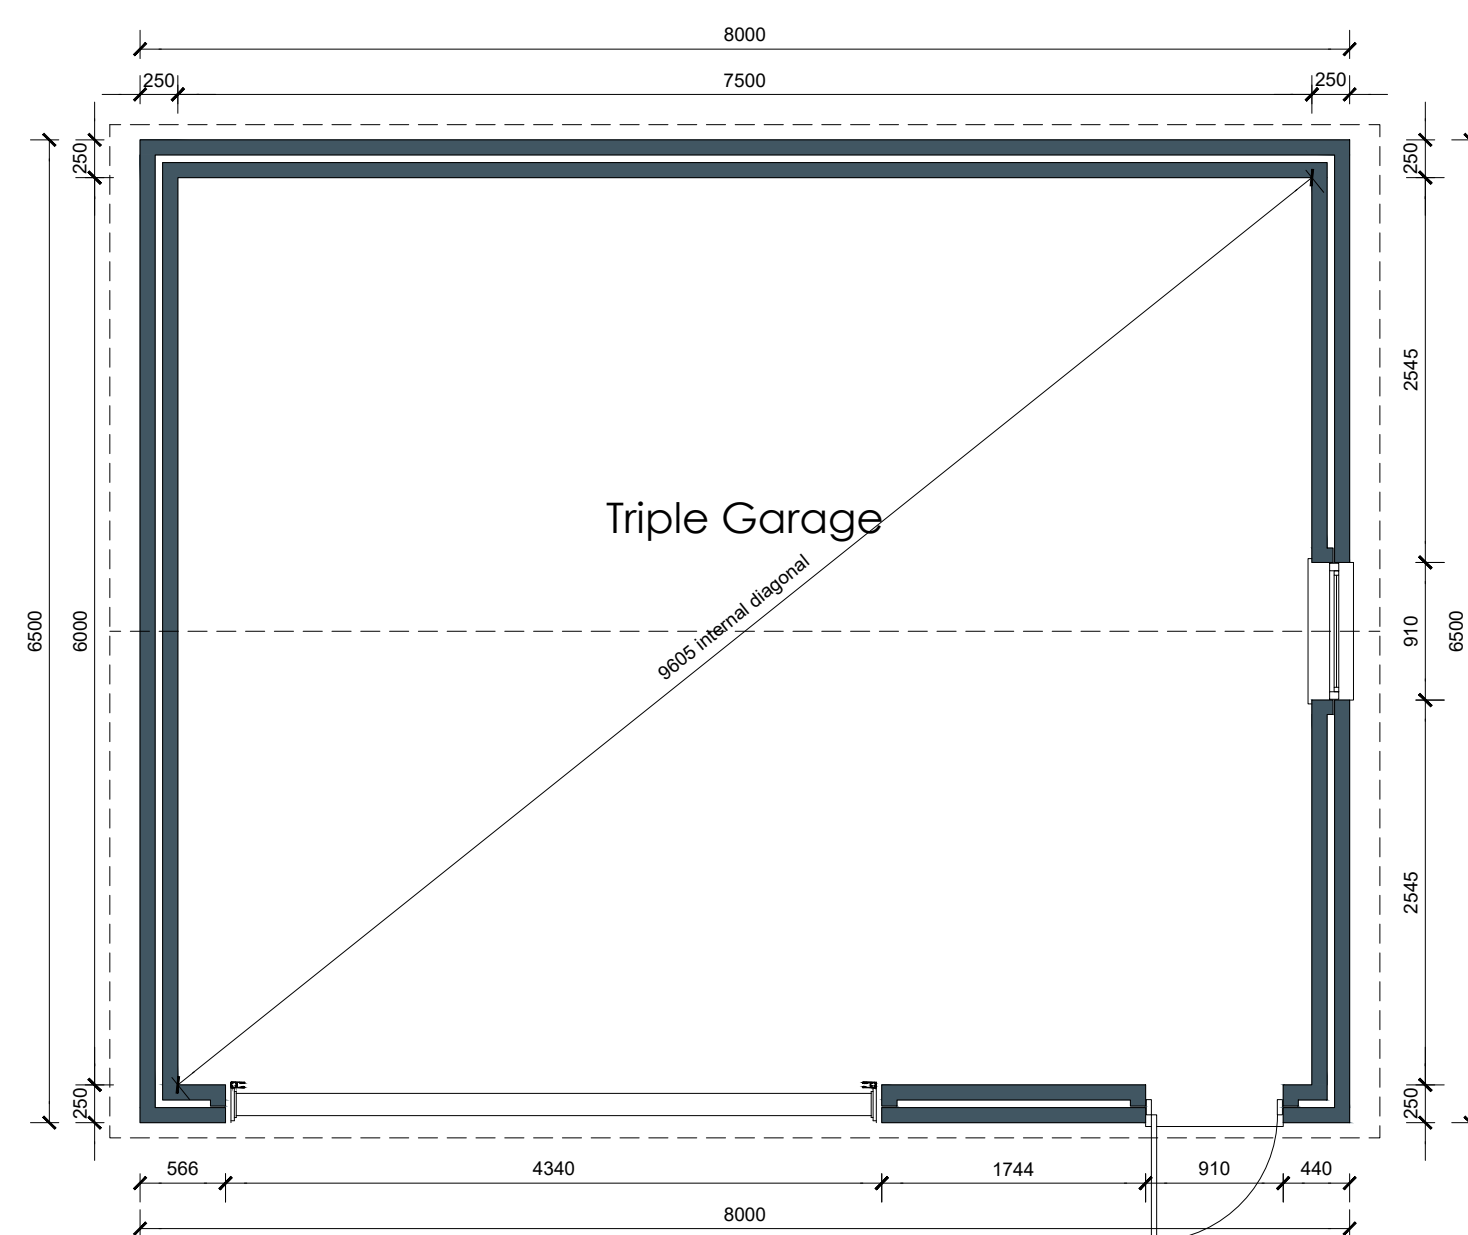

Revision :	Local Authority Approval Number:	Title: Proposed Plans & Elevations Detached Triple Garage with Storage at 129 Cilmaengwyn, Pontardawe, SA8 4QN
	NHBC Approval Number:	
	Scale: 1:50 & 1:100 @ A1 Date: Nov 2015 Drawn: JLE	Drawing Number: 0143-04(P)101
		Rev: