



This drawing must not be scaled.
Figured dimensions and levels to be used.
All dimensions given are structural.
Any inaccuracies must be notified to the designer.
ALL DIMENSIONS TO BE SITE CHECKED
PRIOR TO CONSTRUCTION

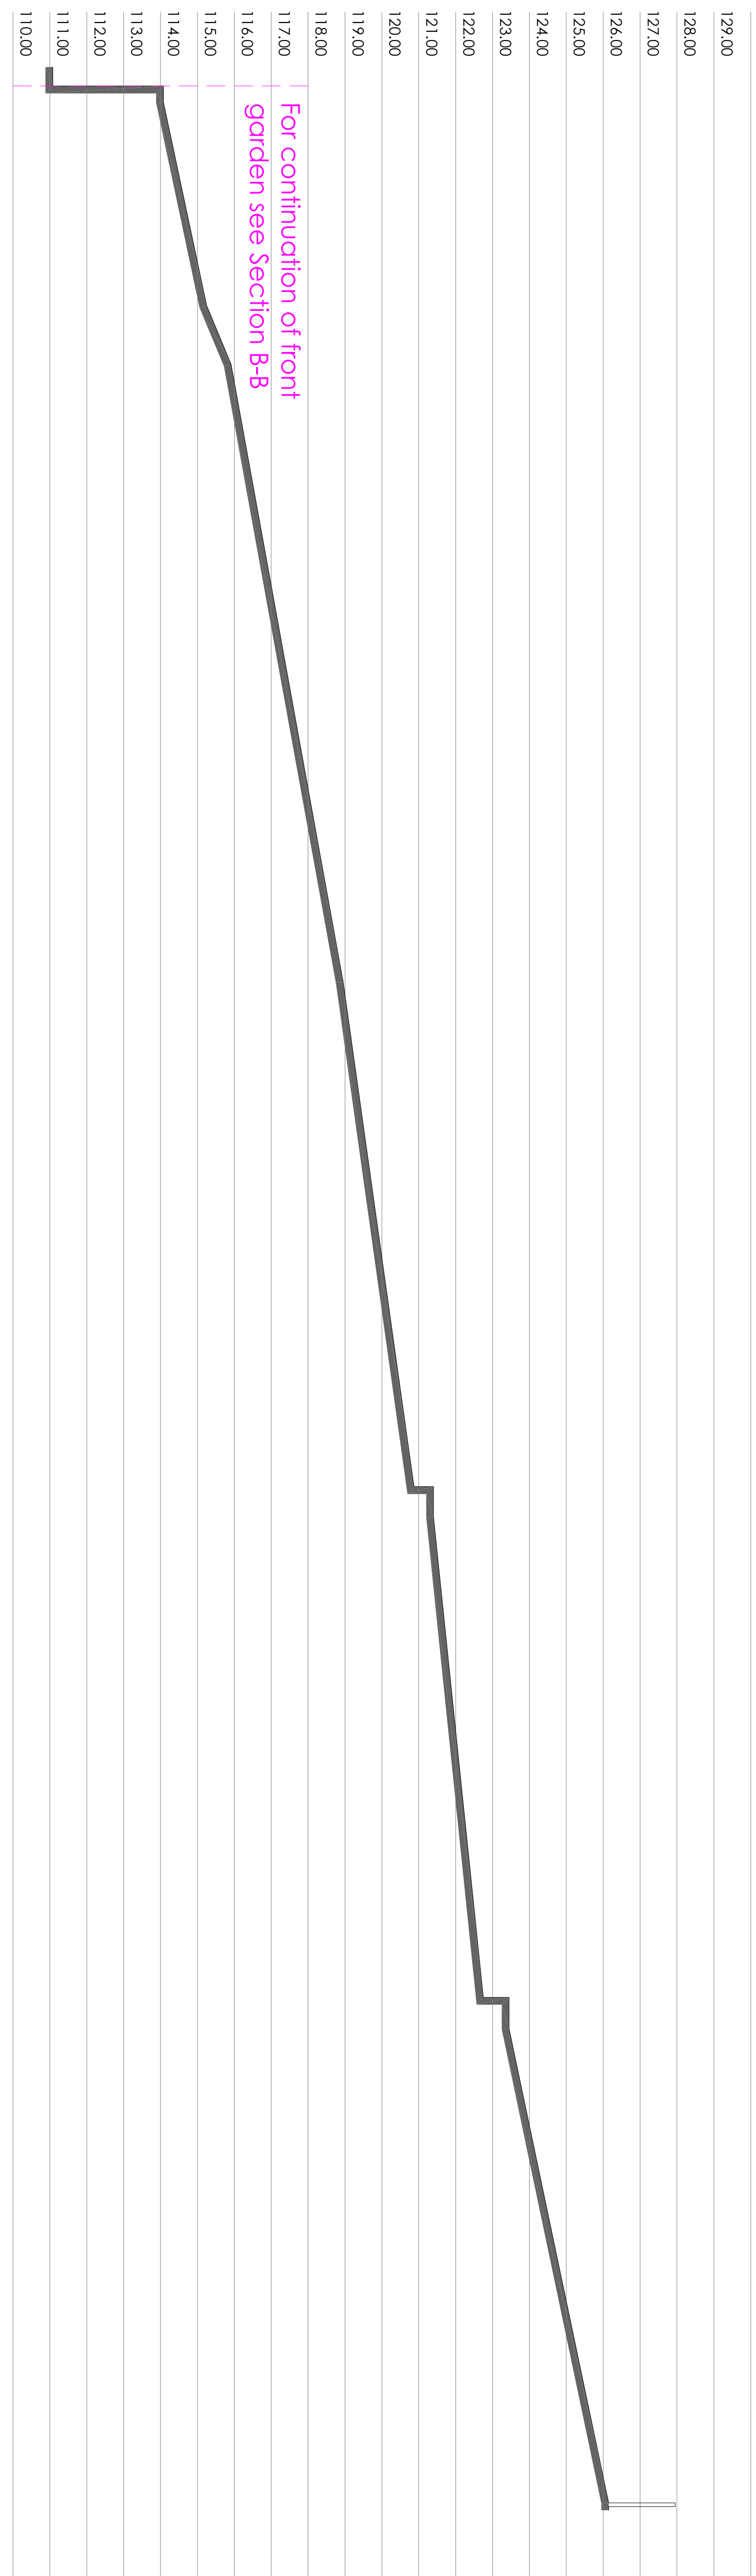

Section C-C (REAR GARDEN)

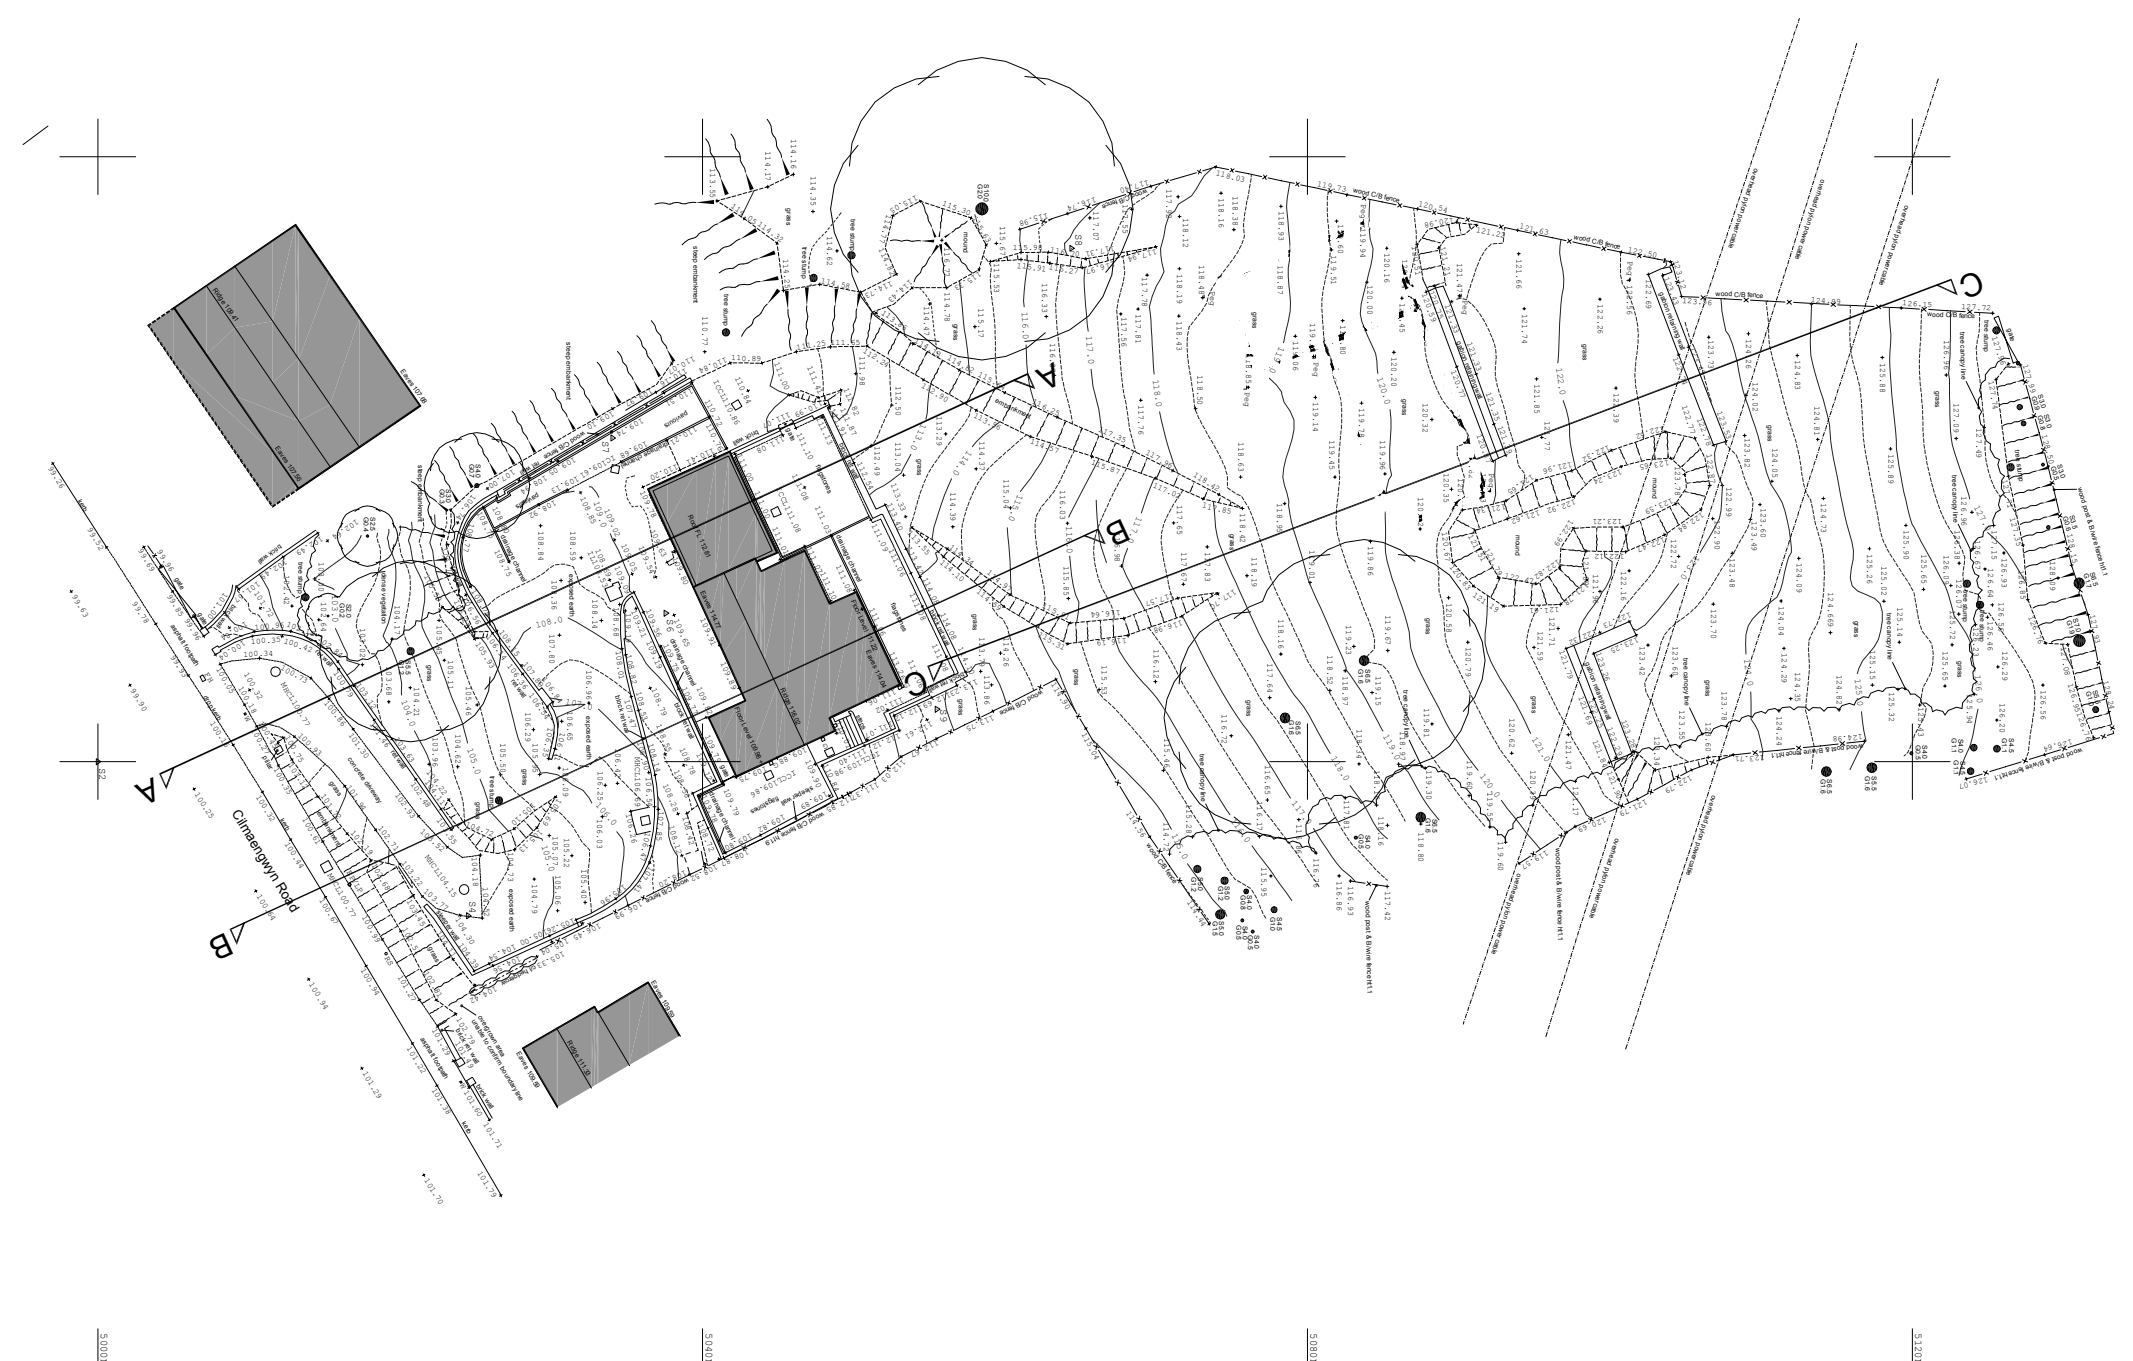

Section Key

Position:	
Local Authority Approval Number:	
INFC Approval number:	
Date:	Drawn:
1:100 @ A1 / 1:200 @ A3 Nov 2015	JLE
Title: Existing Site Section & Key	
First floor side extension & associated works at 129 Cilincingwyn, Pontardawe, S48 4QN	
Drawing Number: 0143-04(P)102	Rev: