



NOTES:



DRAWING STATUS

Planning

PROJECT

22 Darren Wen, Double Storey Extension

TITLE

CGI 01

CLIENT

Mr & Mrs S Morgan

DRAWN BY
Gareth Owen

DATE
09.02.21


SCALE (@A3)

PROJECT NO.
GOCD SM01

DRAWING NO.
B008

REV
P1

GO CONCEPT DESIGNS LTD, 9 DARWIN RD, PORT TALBOT, SA12 6BT
gareth@goconceptdesigns.co.uk adriana@goconceptdesigns.co.uk

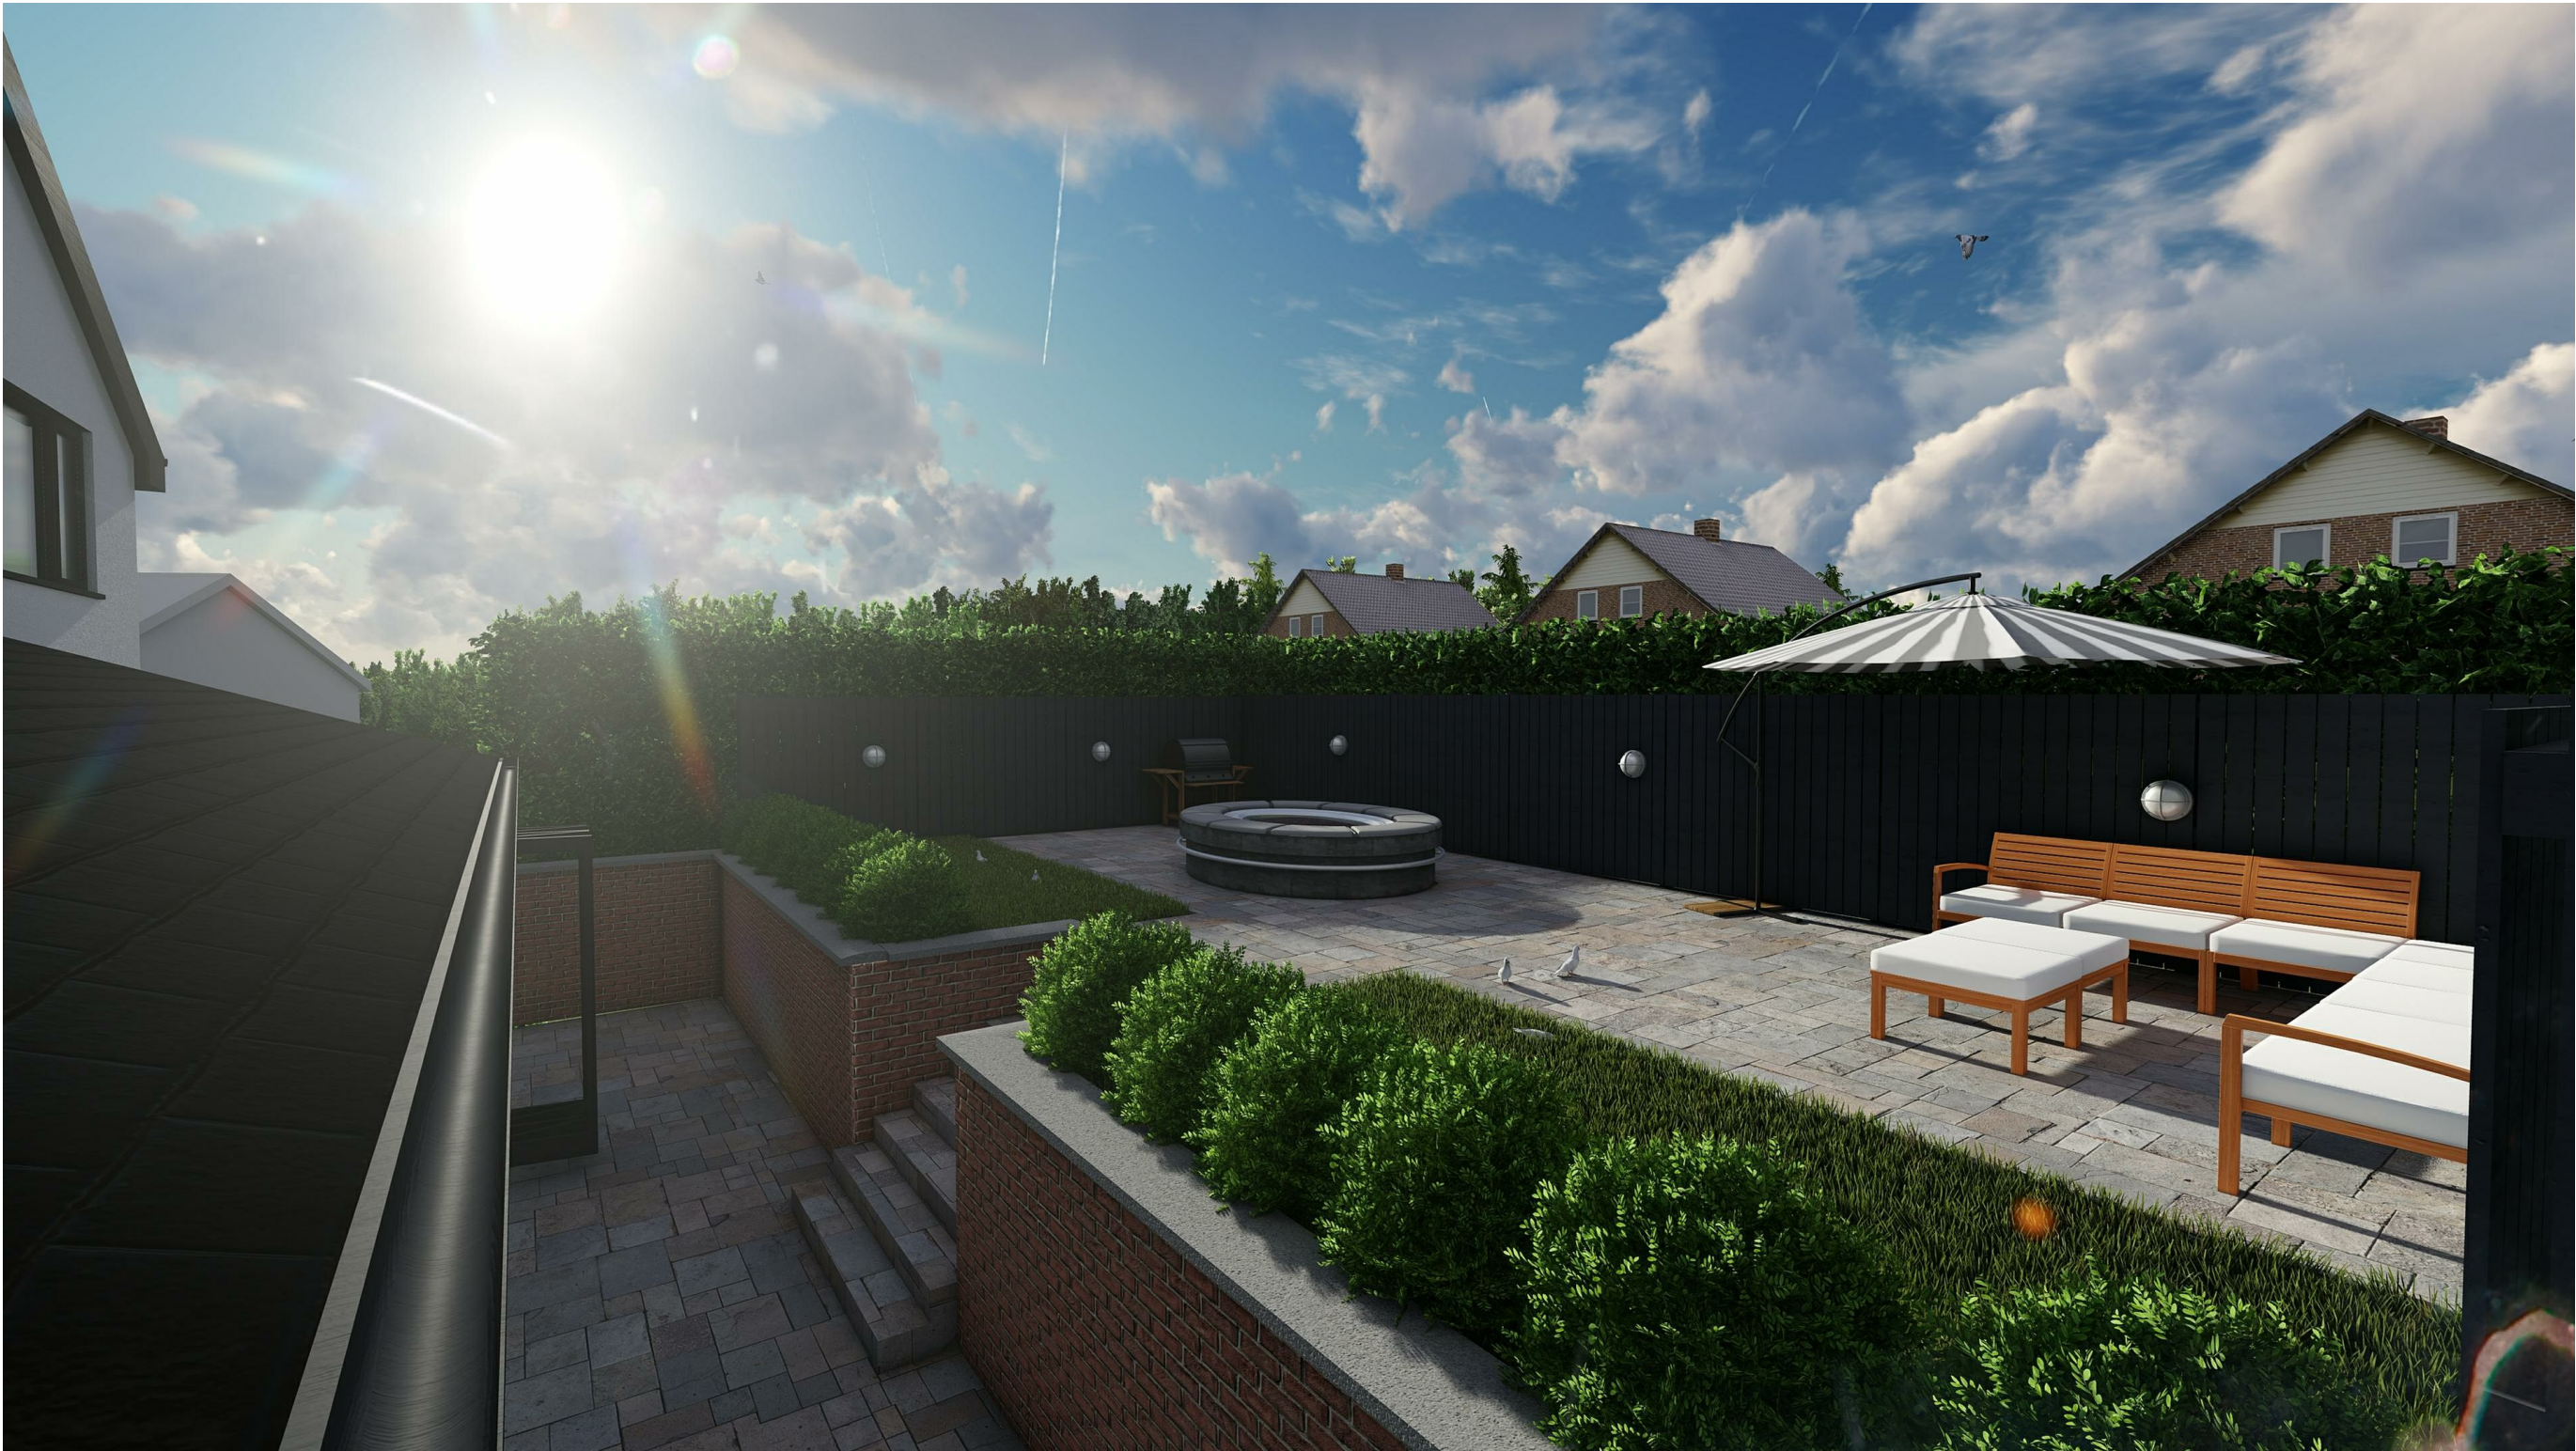

NOTES:



DRAWING STATUS

Planning

PROJECT

22 Darren Wen, Double Storey Extension

TITLE

CGI 03

CLIENT

Mr & Mrs S Morgan

DRAWN BY Gareth Owen		DATE 09.02.21	
SCALE (@A3)		PROJECT NO. GOCD SM01	
DRAWING NO. B009			REV P1