


Site Location Plan 1:500
19, Salem Rd. Cwmafan.

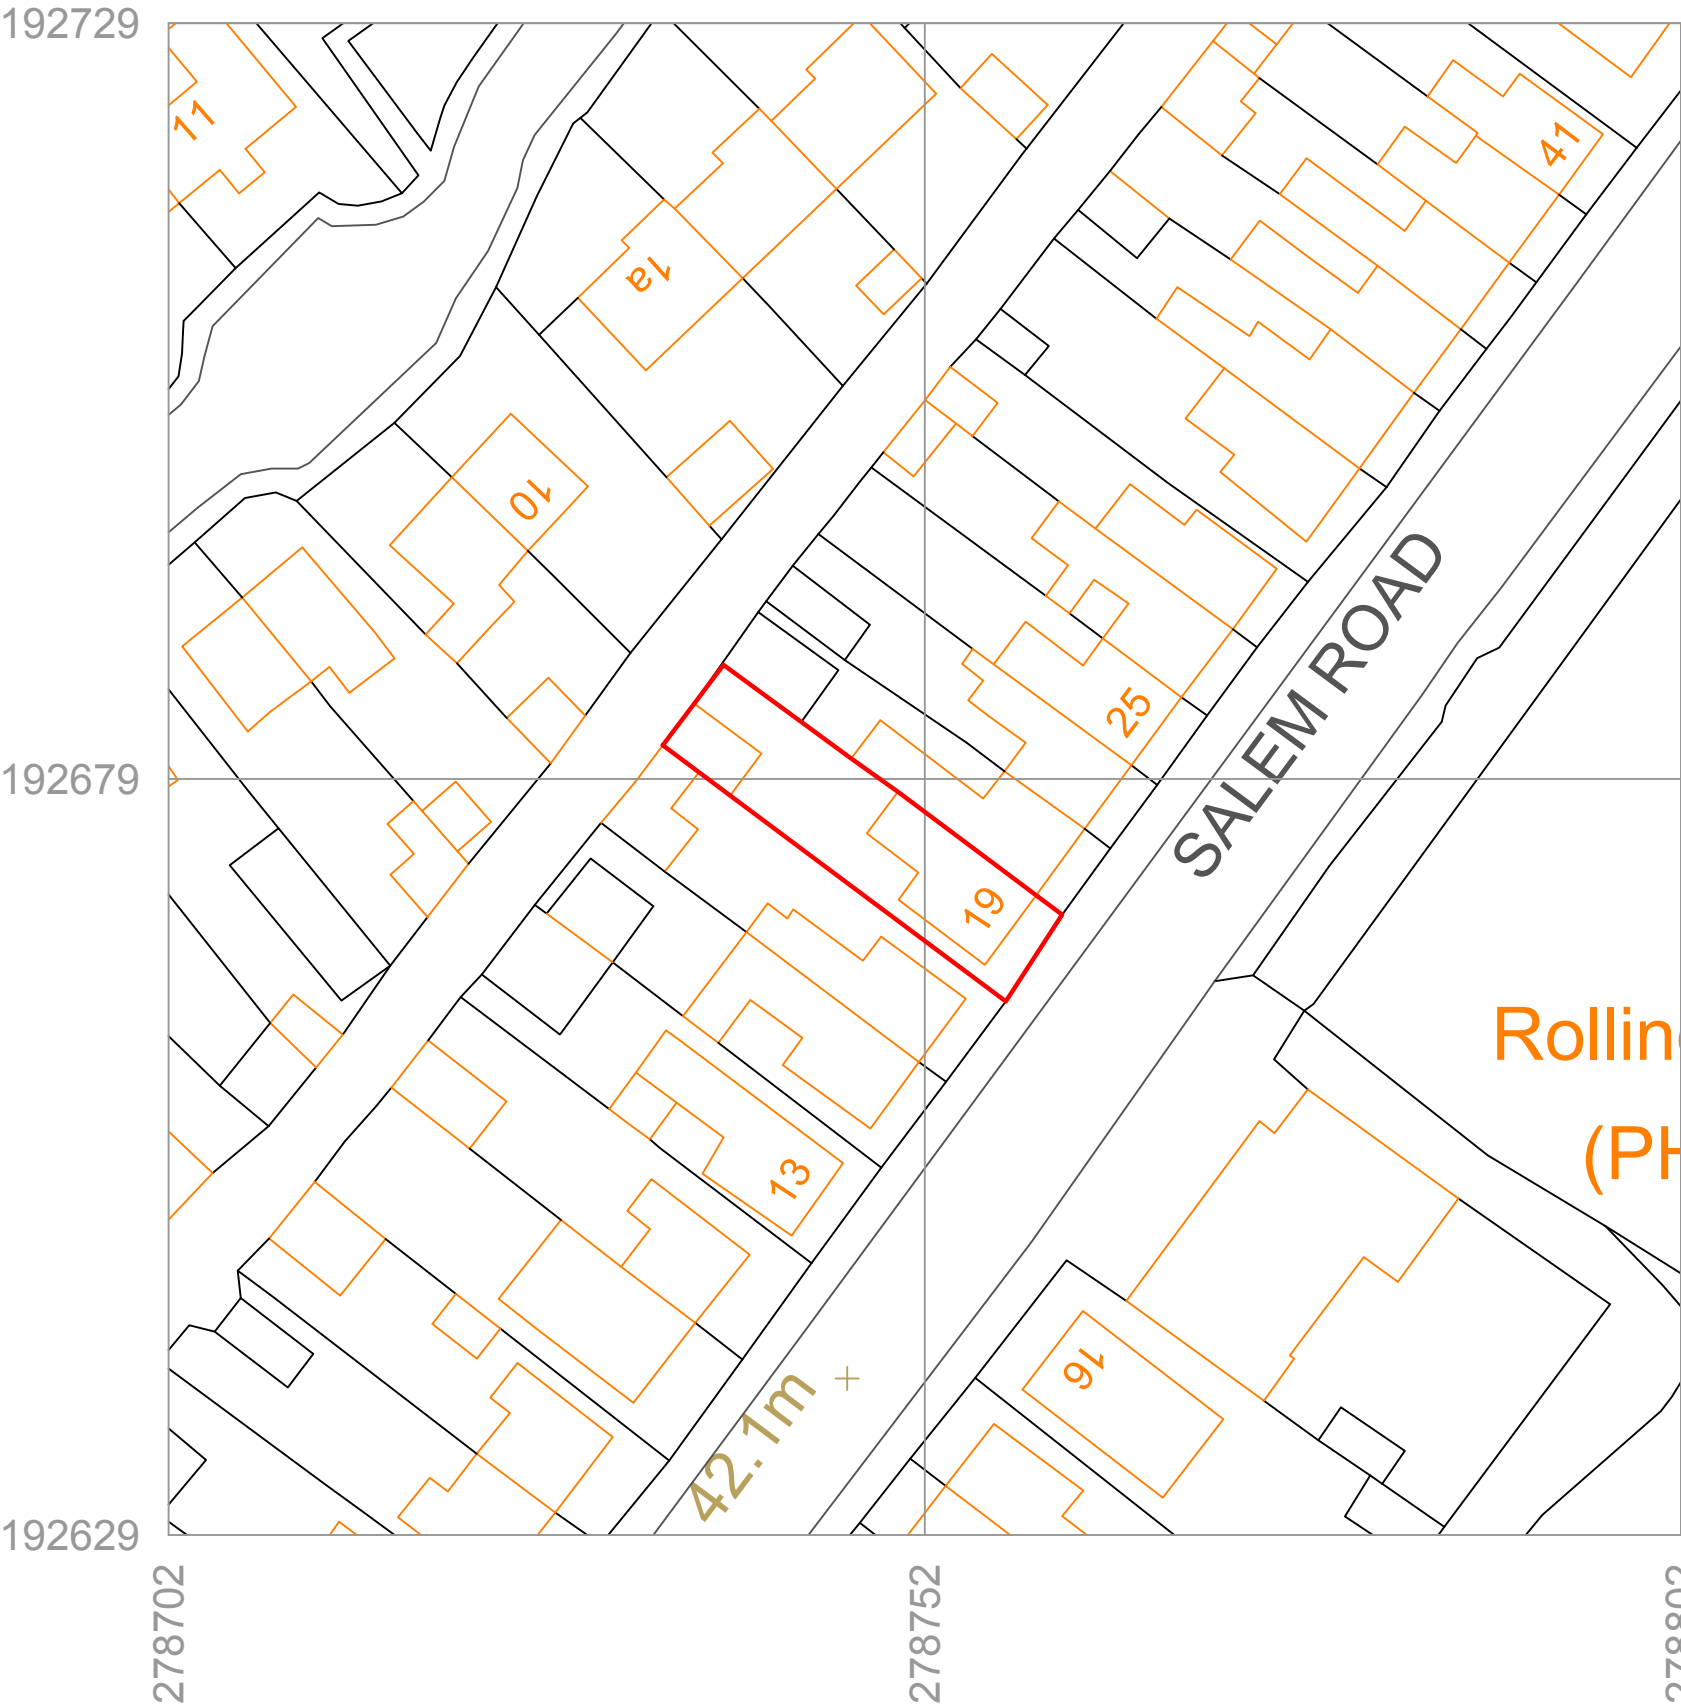

Metres