


©Crown Copyright. Produced by HM Land Registry. Reproduction in whole or in part is prohibited without the prior written permission of Ordnance Survey. Licence Number 100026316

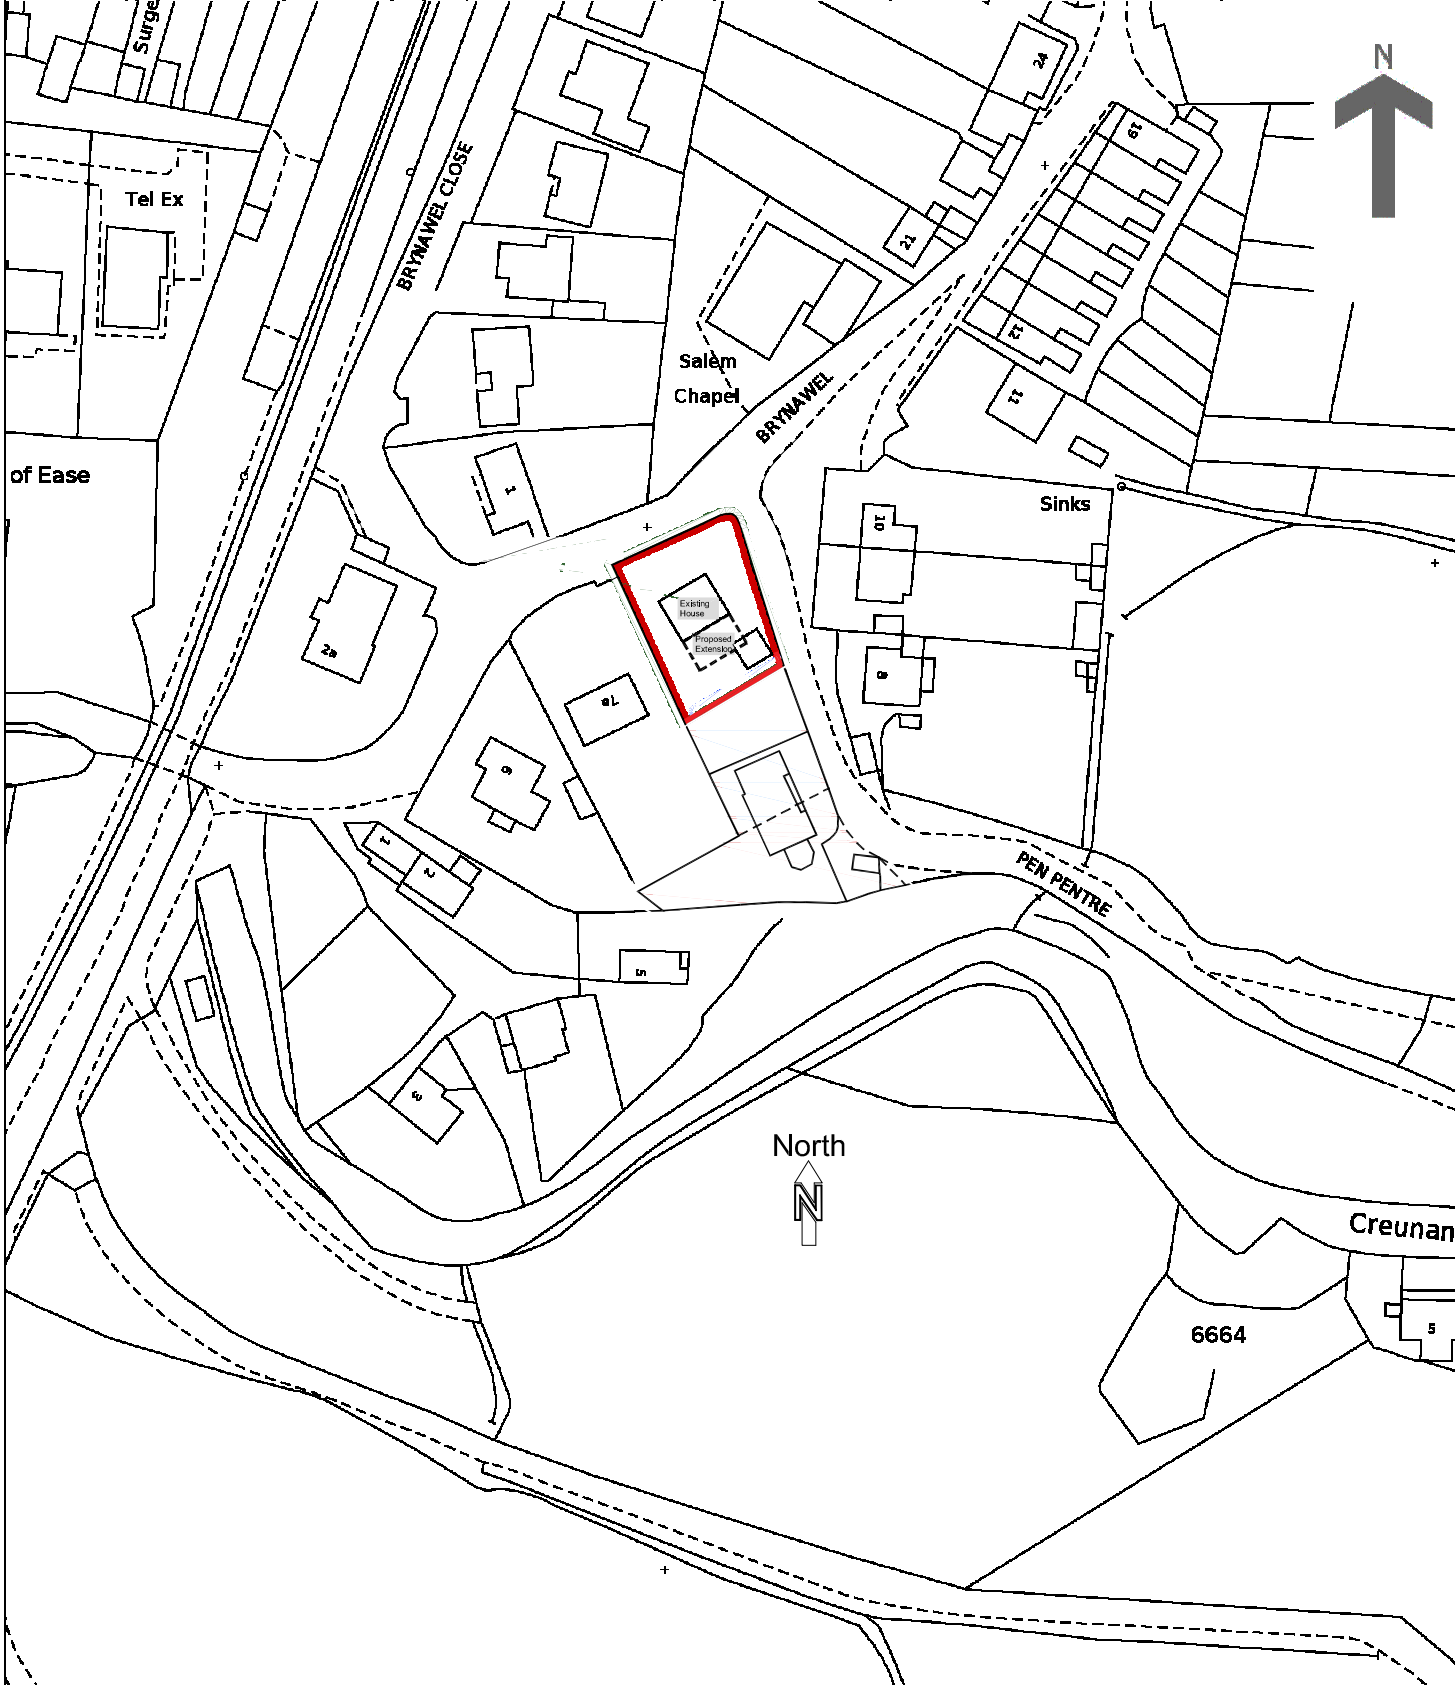



LOCATION PLAN. scale: 1:1250

AREAS:

NEW BUILD EXTENSION:	
Ground Floor	= 42.9m ²
First Floor	= 27.5m ²
Total	= 70.4m ²

EXISTING FLOORS:	
Ground Floor	= 53.9m ²
First Floor	= 51.6m ²
Total	= 105.5m ²

TOTAL FLOOR AREA:	
New Extension	= 70.4m ²
As existing	= 105.5m ²
Total	= 175.9m ²

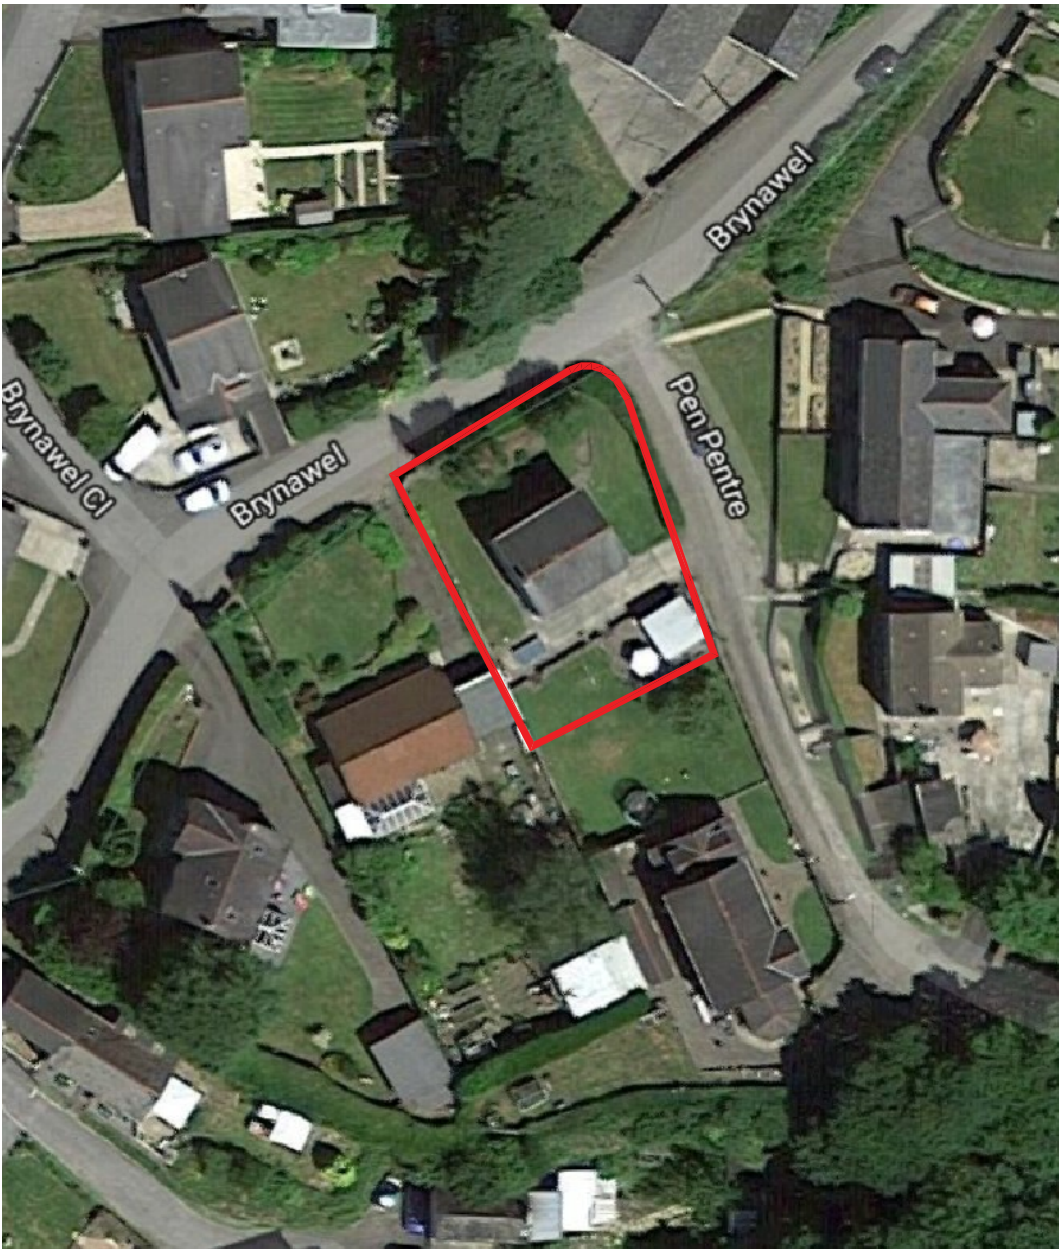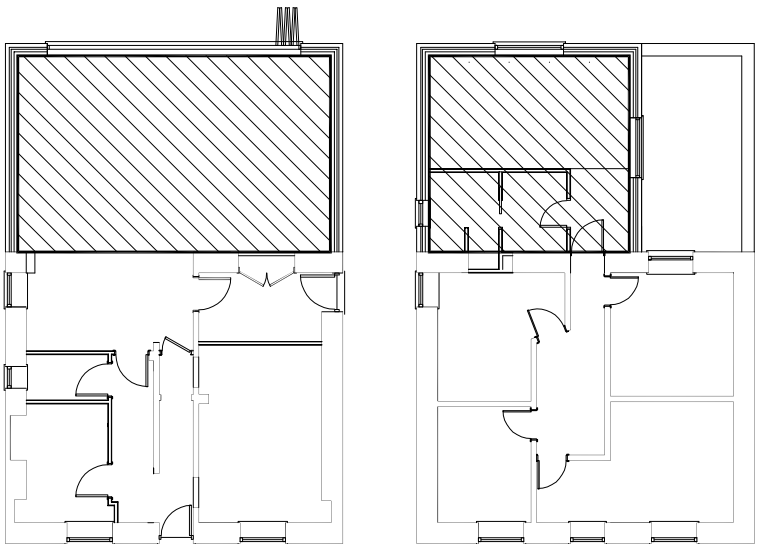

SATELITE IMAGE. scale: Not to scale

Figured dimensions and levels to be used. Any inaccuracies must be notified to the Author. THIS DRAWING IS COPYRIGHT

No.	Date	Description	By	Chkd

REVISION:

CLIENT:
Mr. Aled Hopkins
No. 7 Brynawel
Crynant
Neath, SA10 8SR

PROJECT:
GROUND & FIRST FLOOR
REAR EXTENSION

DRAWING:
SITE LOCATION PLAN

Date: July 2020 Drawn by: D. Gravell

Scale: 1:1250 Approved:

Project Ref: HE21 CAD File: HE21.dwg

Drawing Number: Revision:

HE21-01