



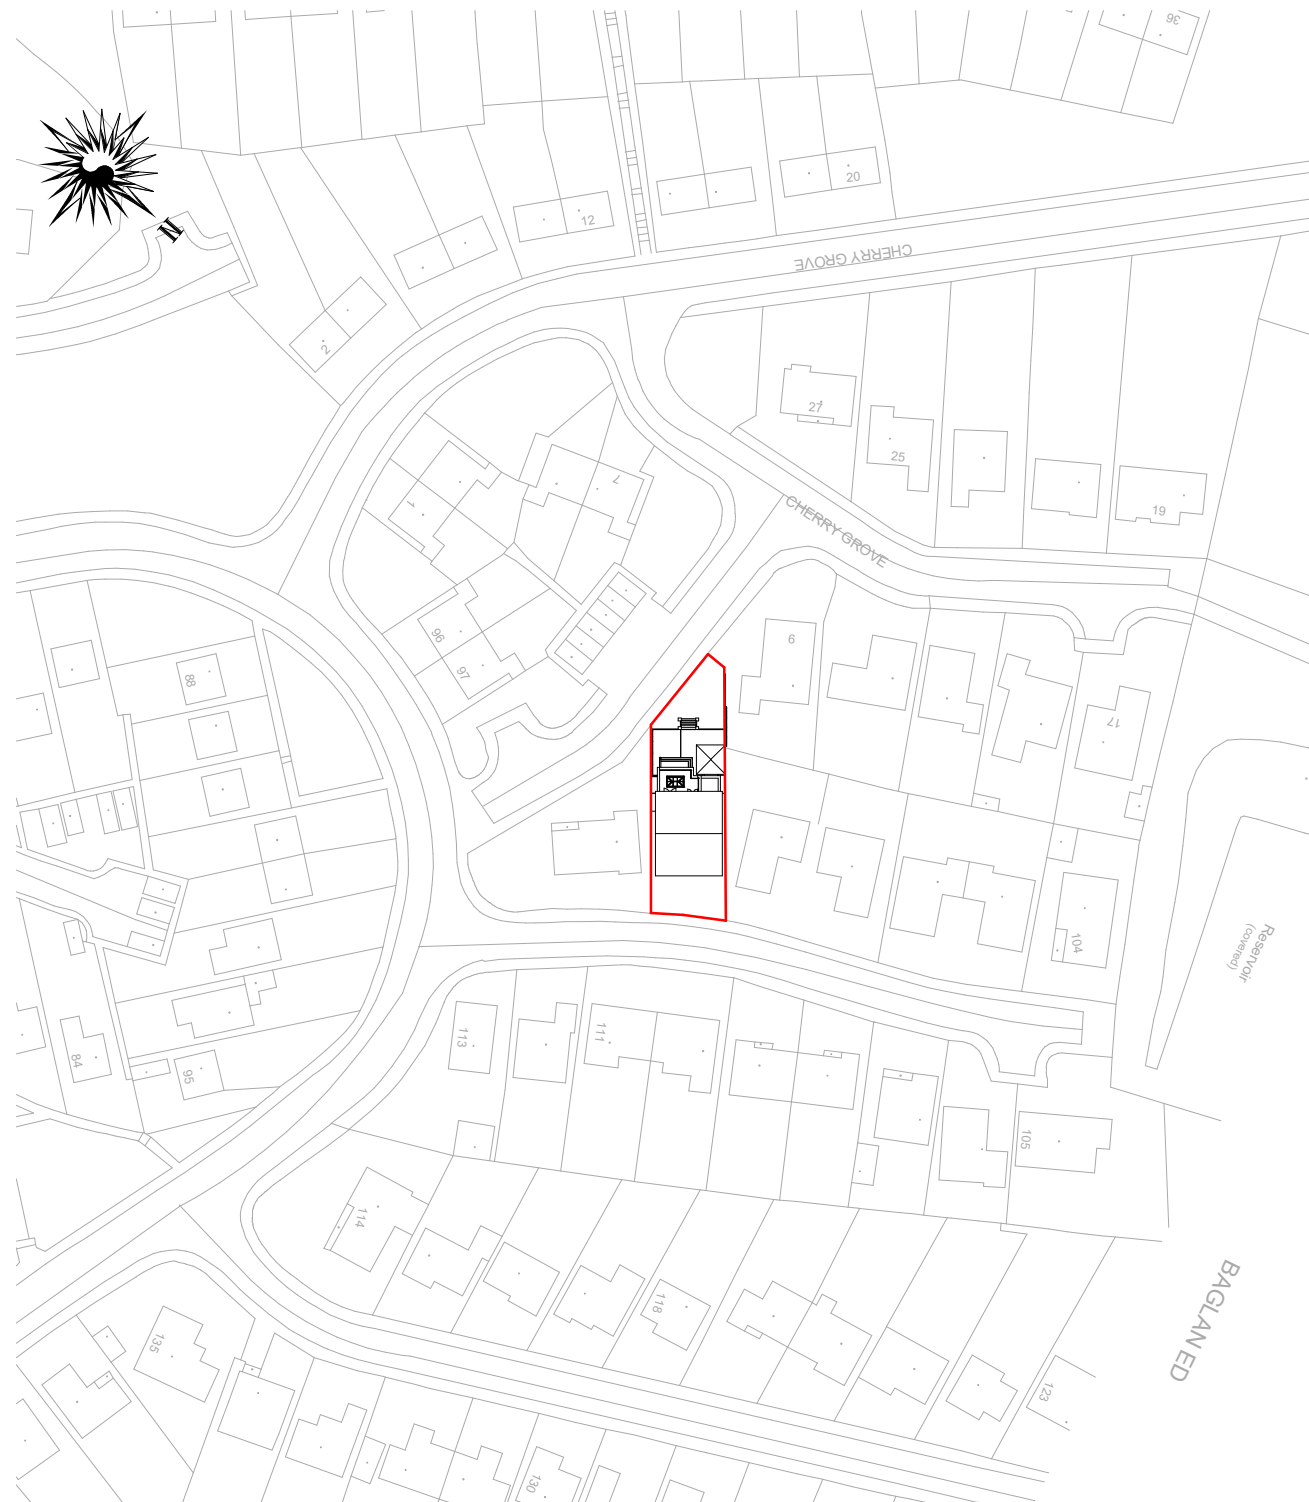

Location Plan
1 : 1250

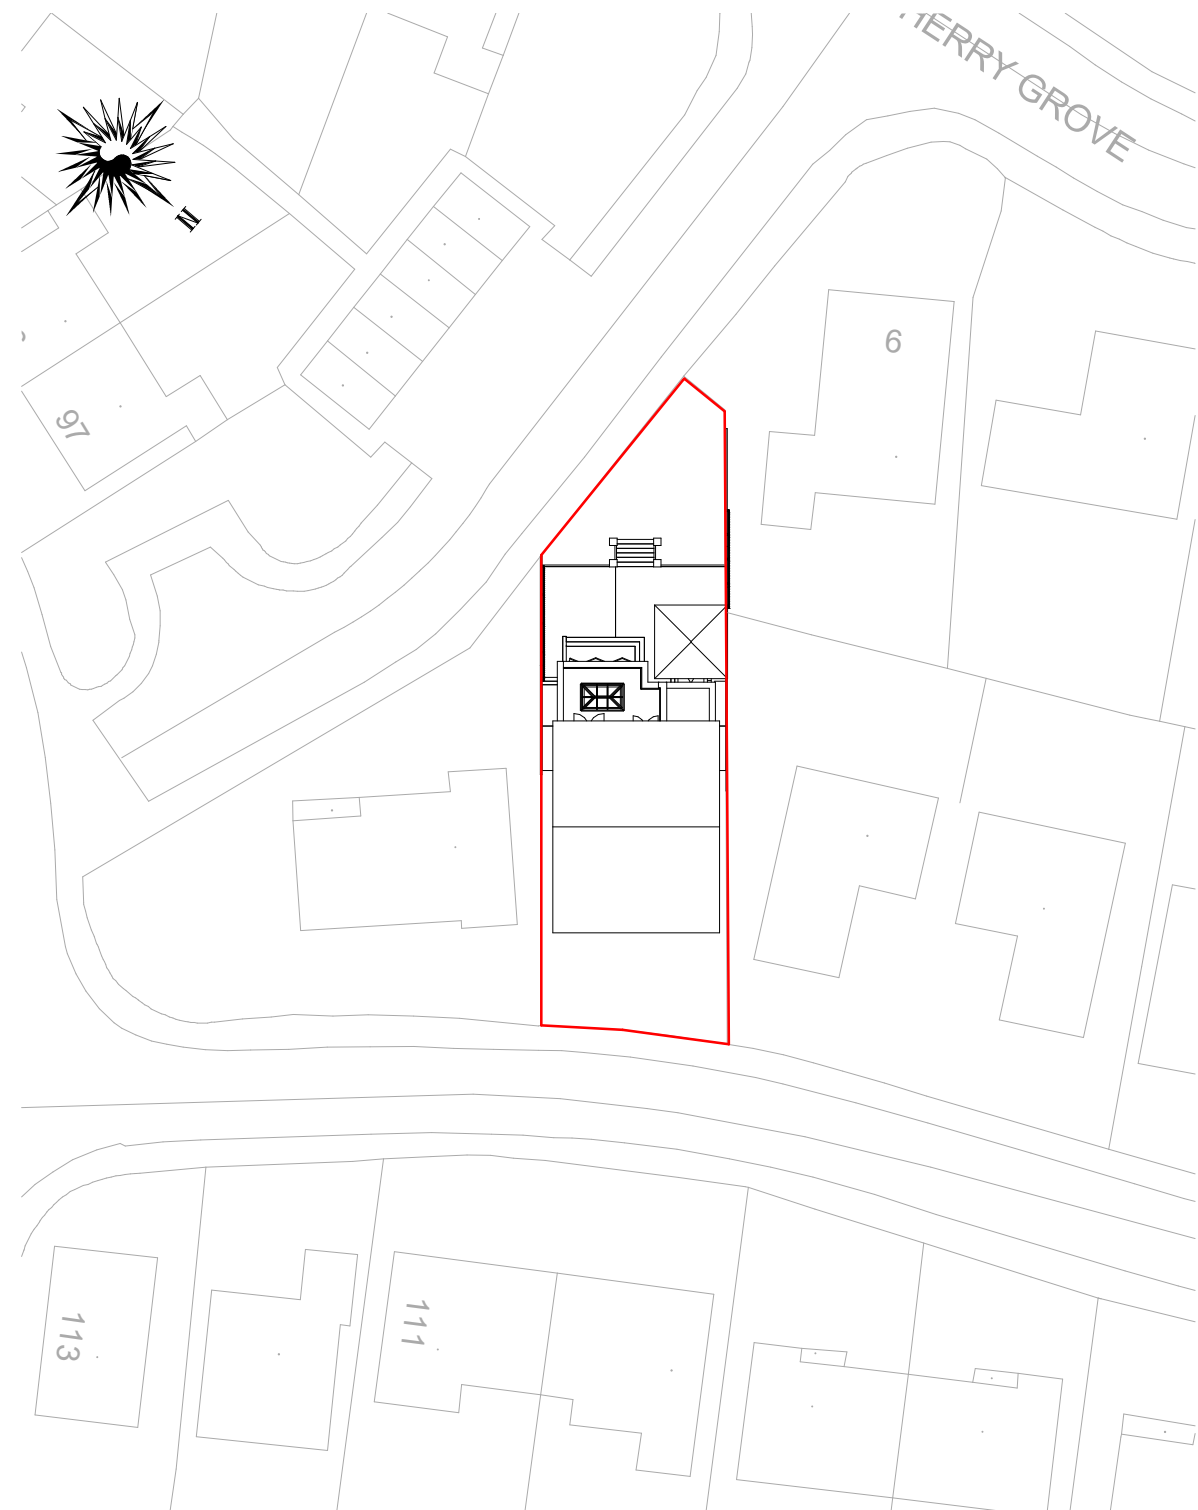

Block Plan
1 : 500

Project:
Mr & Mrs Clement-Jones
99 Maes Ty canol
Baglan, SA12 8UT

Title:
Location & Block Plans

Project number	Project Number	A3 - A100 rev A
Date	Issue Date	
Drawn by	JM	
Checked by	Checker	
Scale		As indicated