




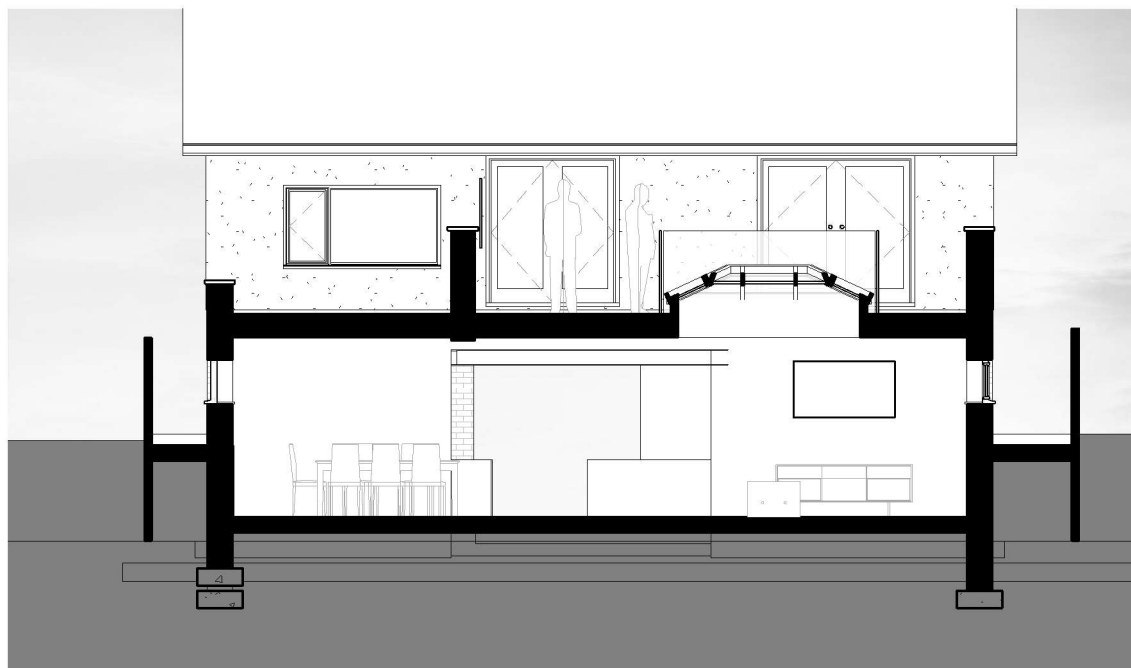

Long Section
1 : 100

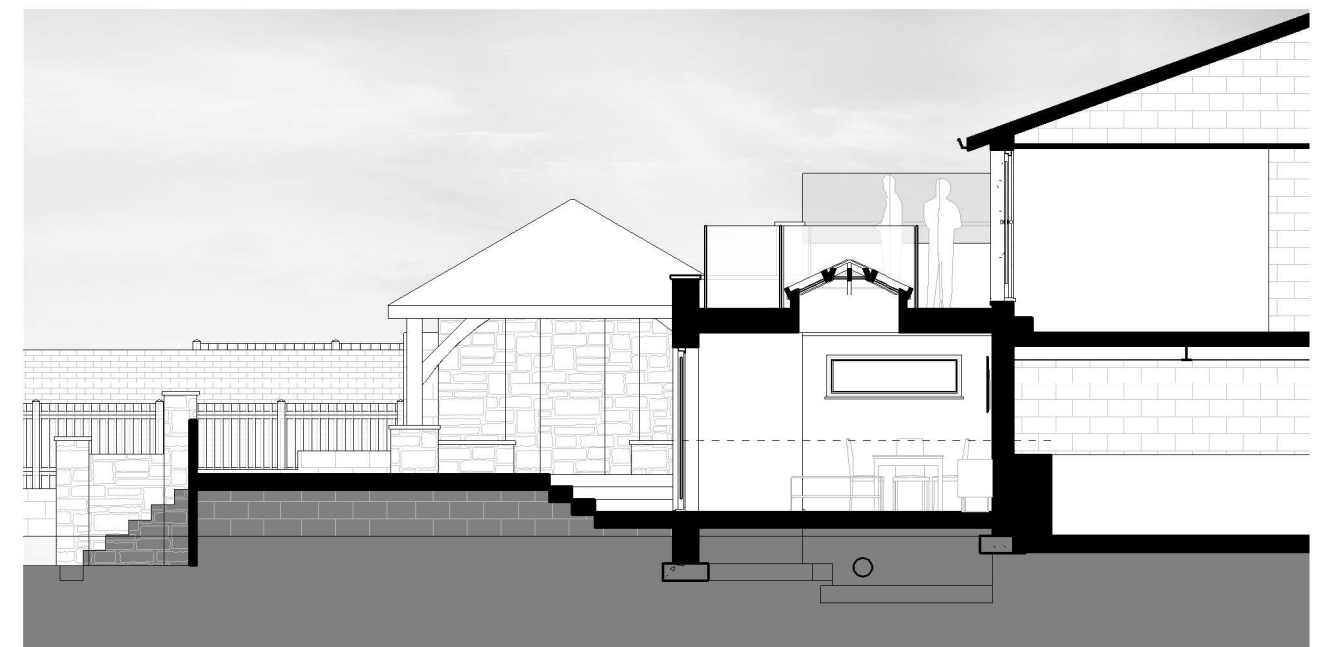

Short Section - Bedroom access
1 : 100

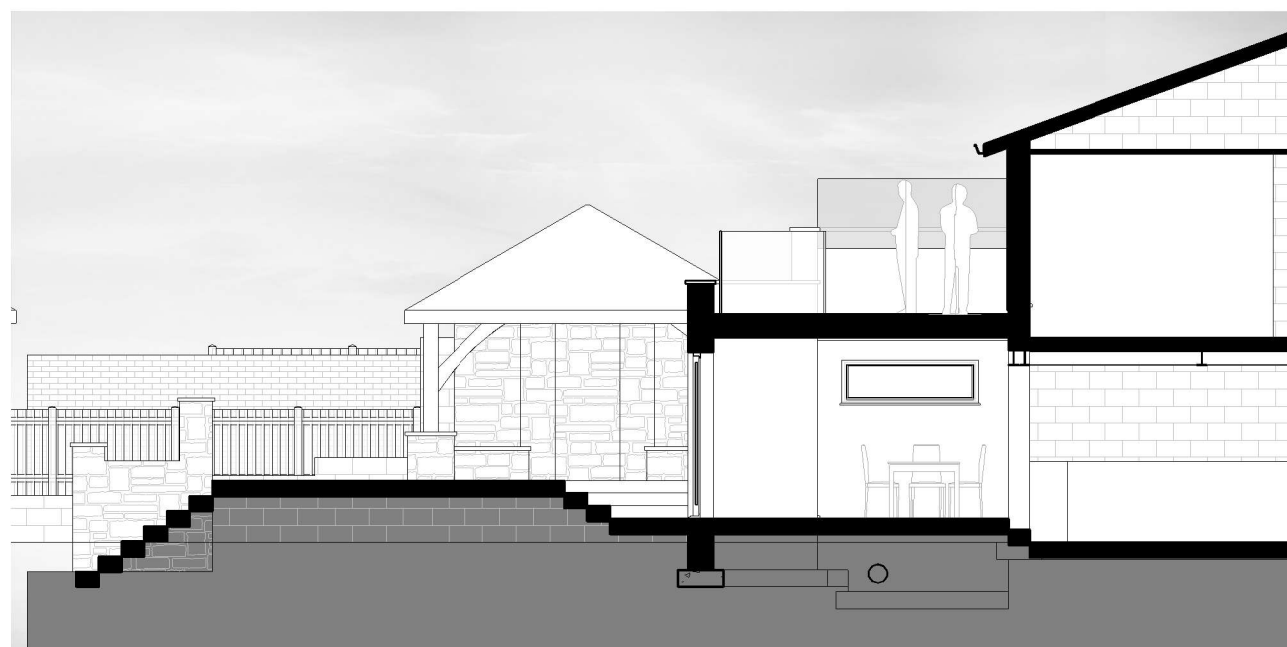

Short Section - Bi-fold
1 : 100



Short Section - Gazebo
1 : 100

Project:
Mr & Mrs Clement-Jones
99 Maes Ty canol
Baglan, SA12 8UT

Title:
Sections

Project number	Project Number
Date	Issue Date
Drawn by	Author
Checked by	Checker

A3 - A104 rev A

Scale 1 : 100