
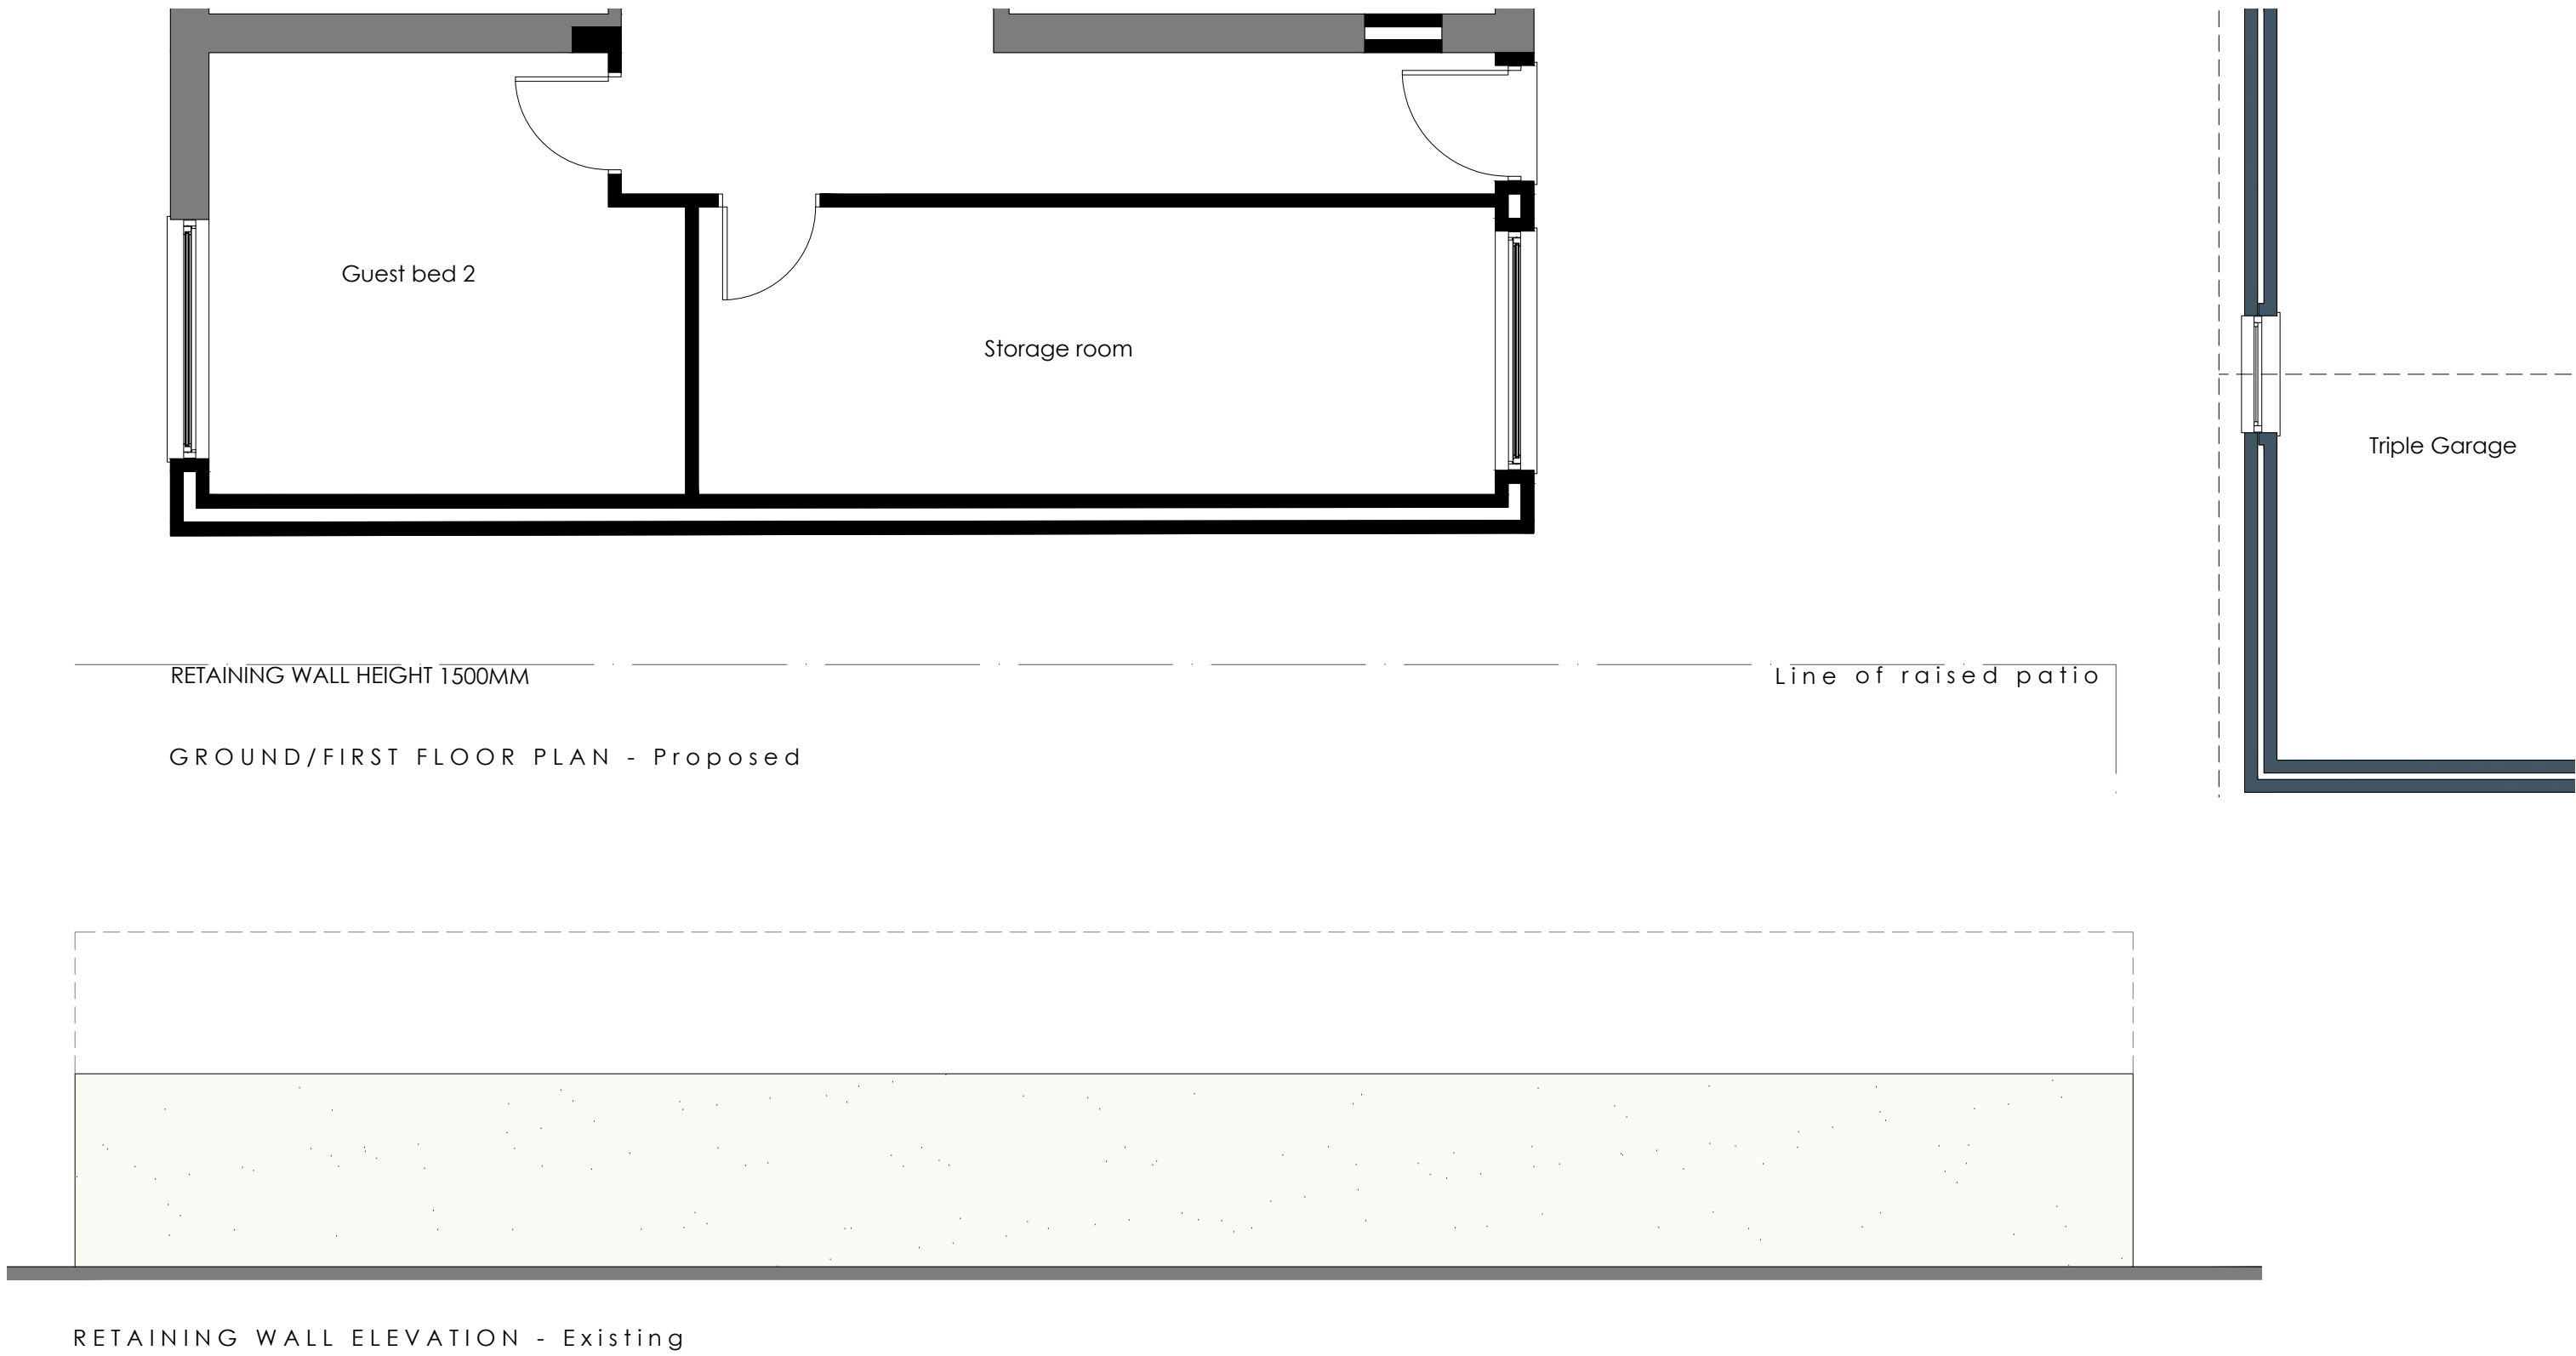
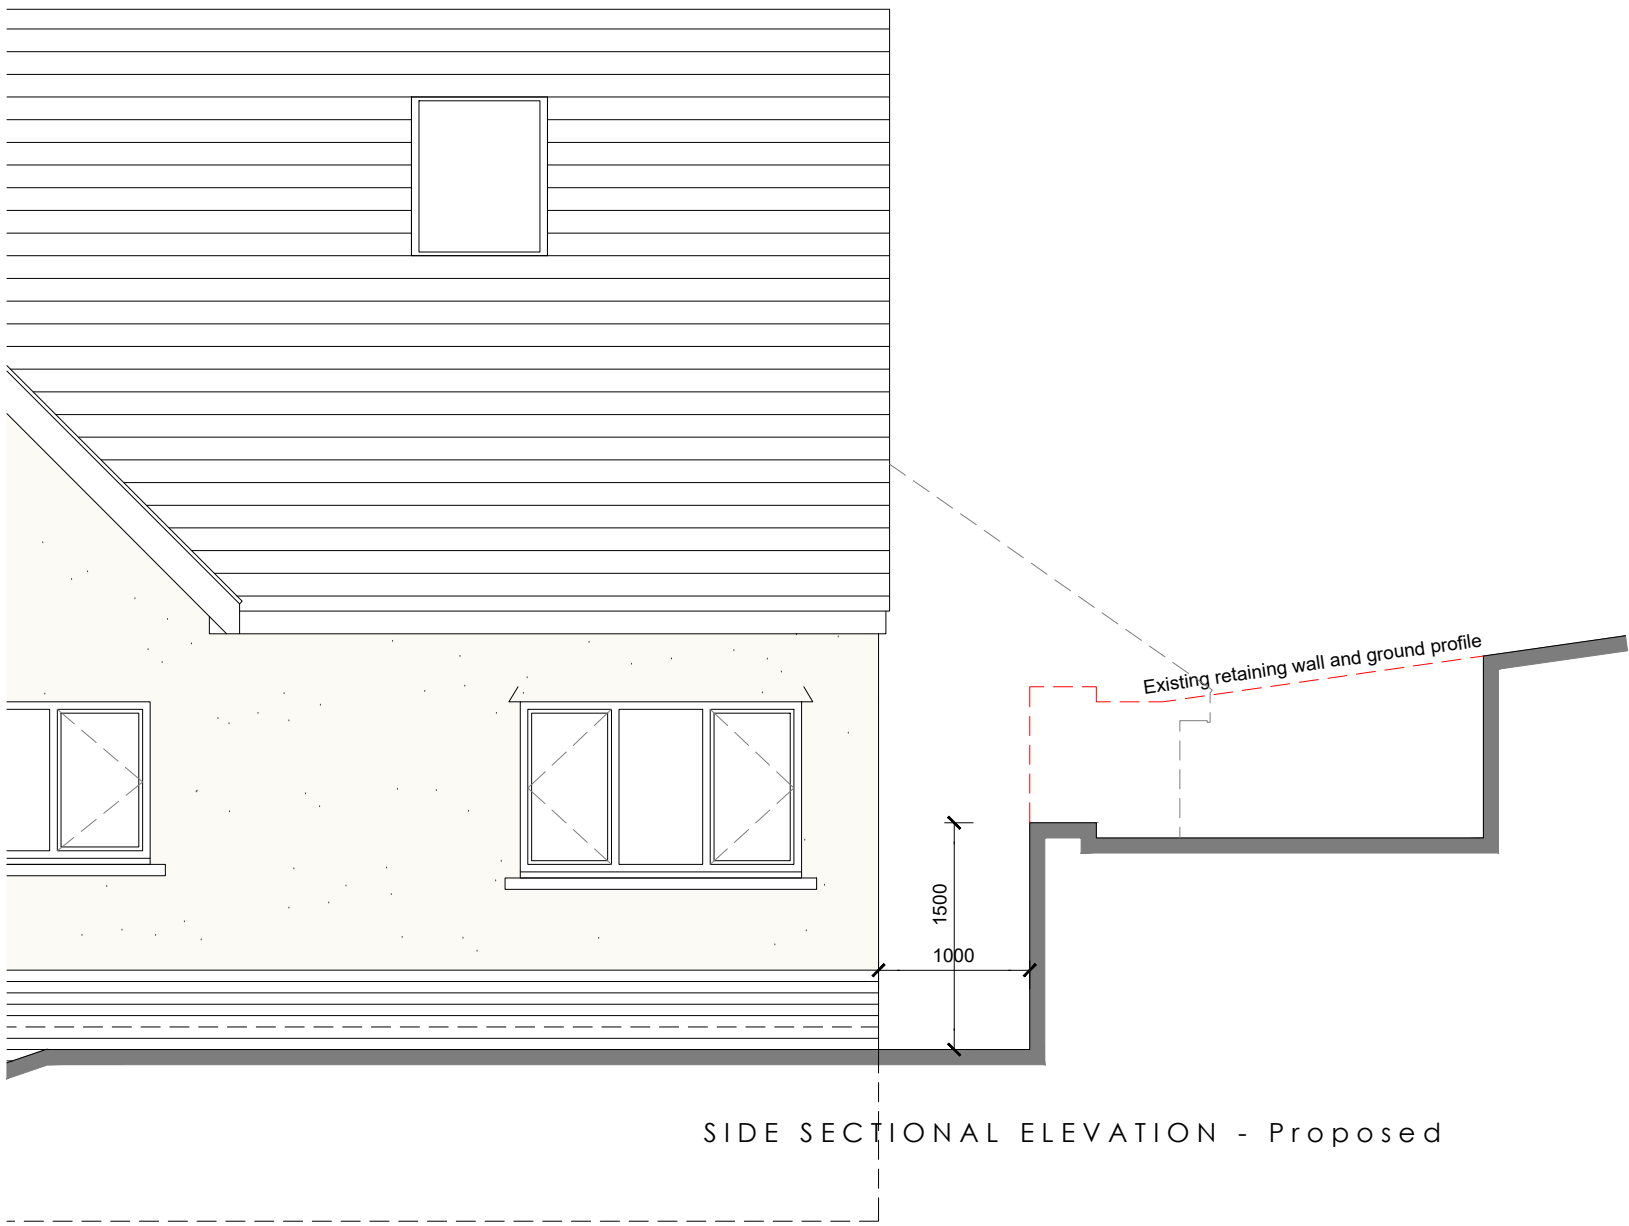
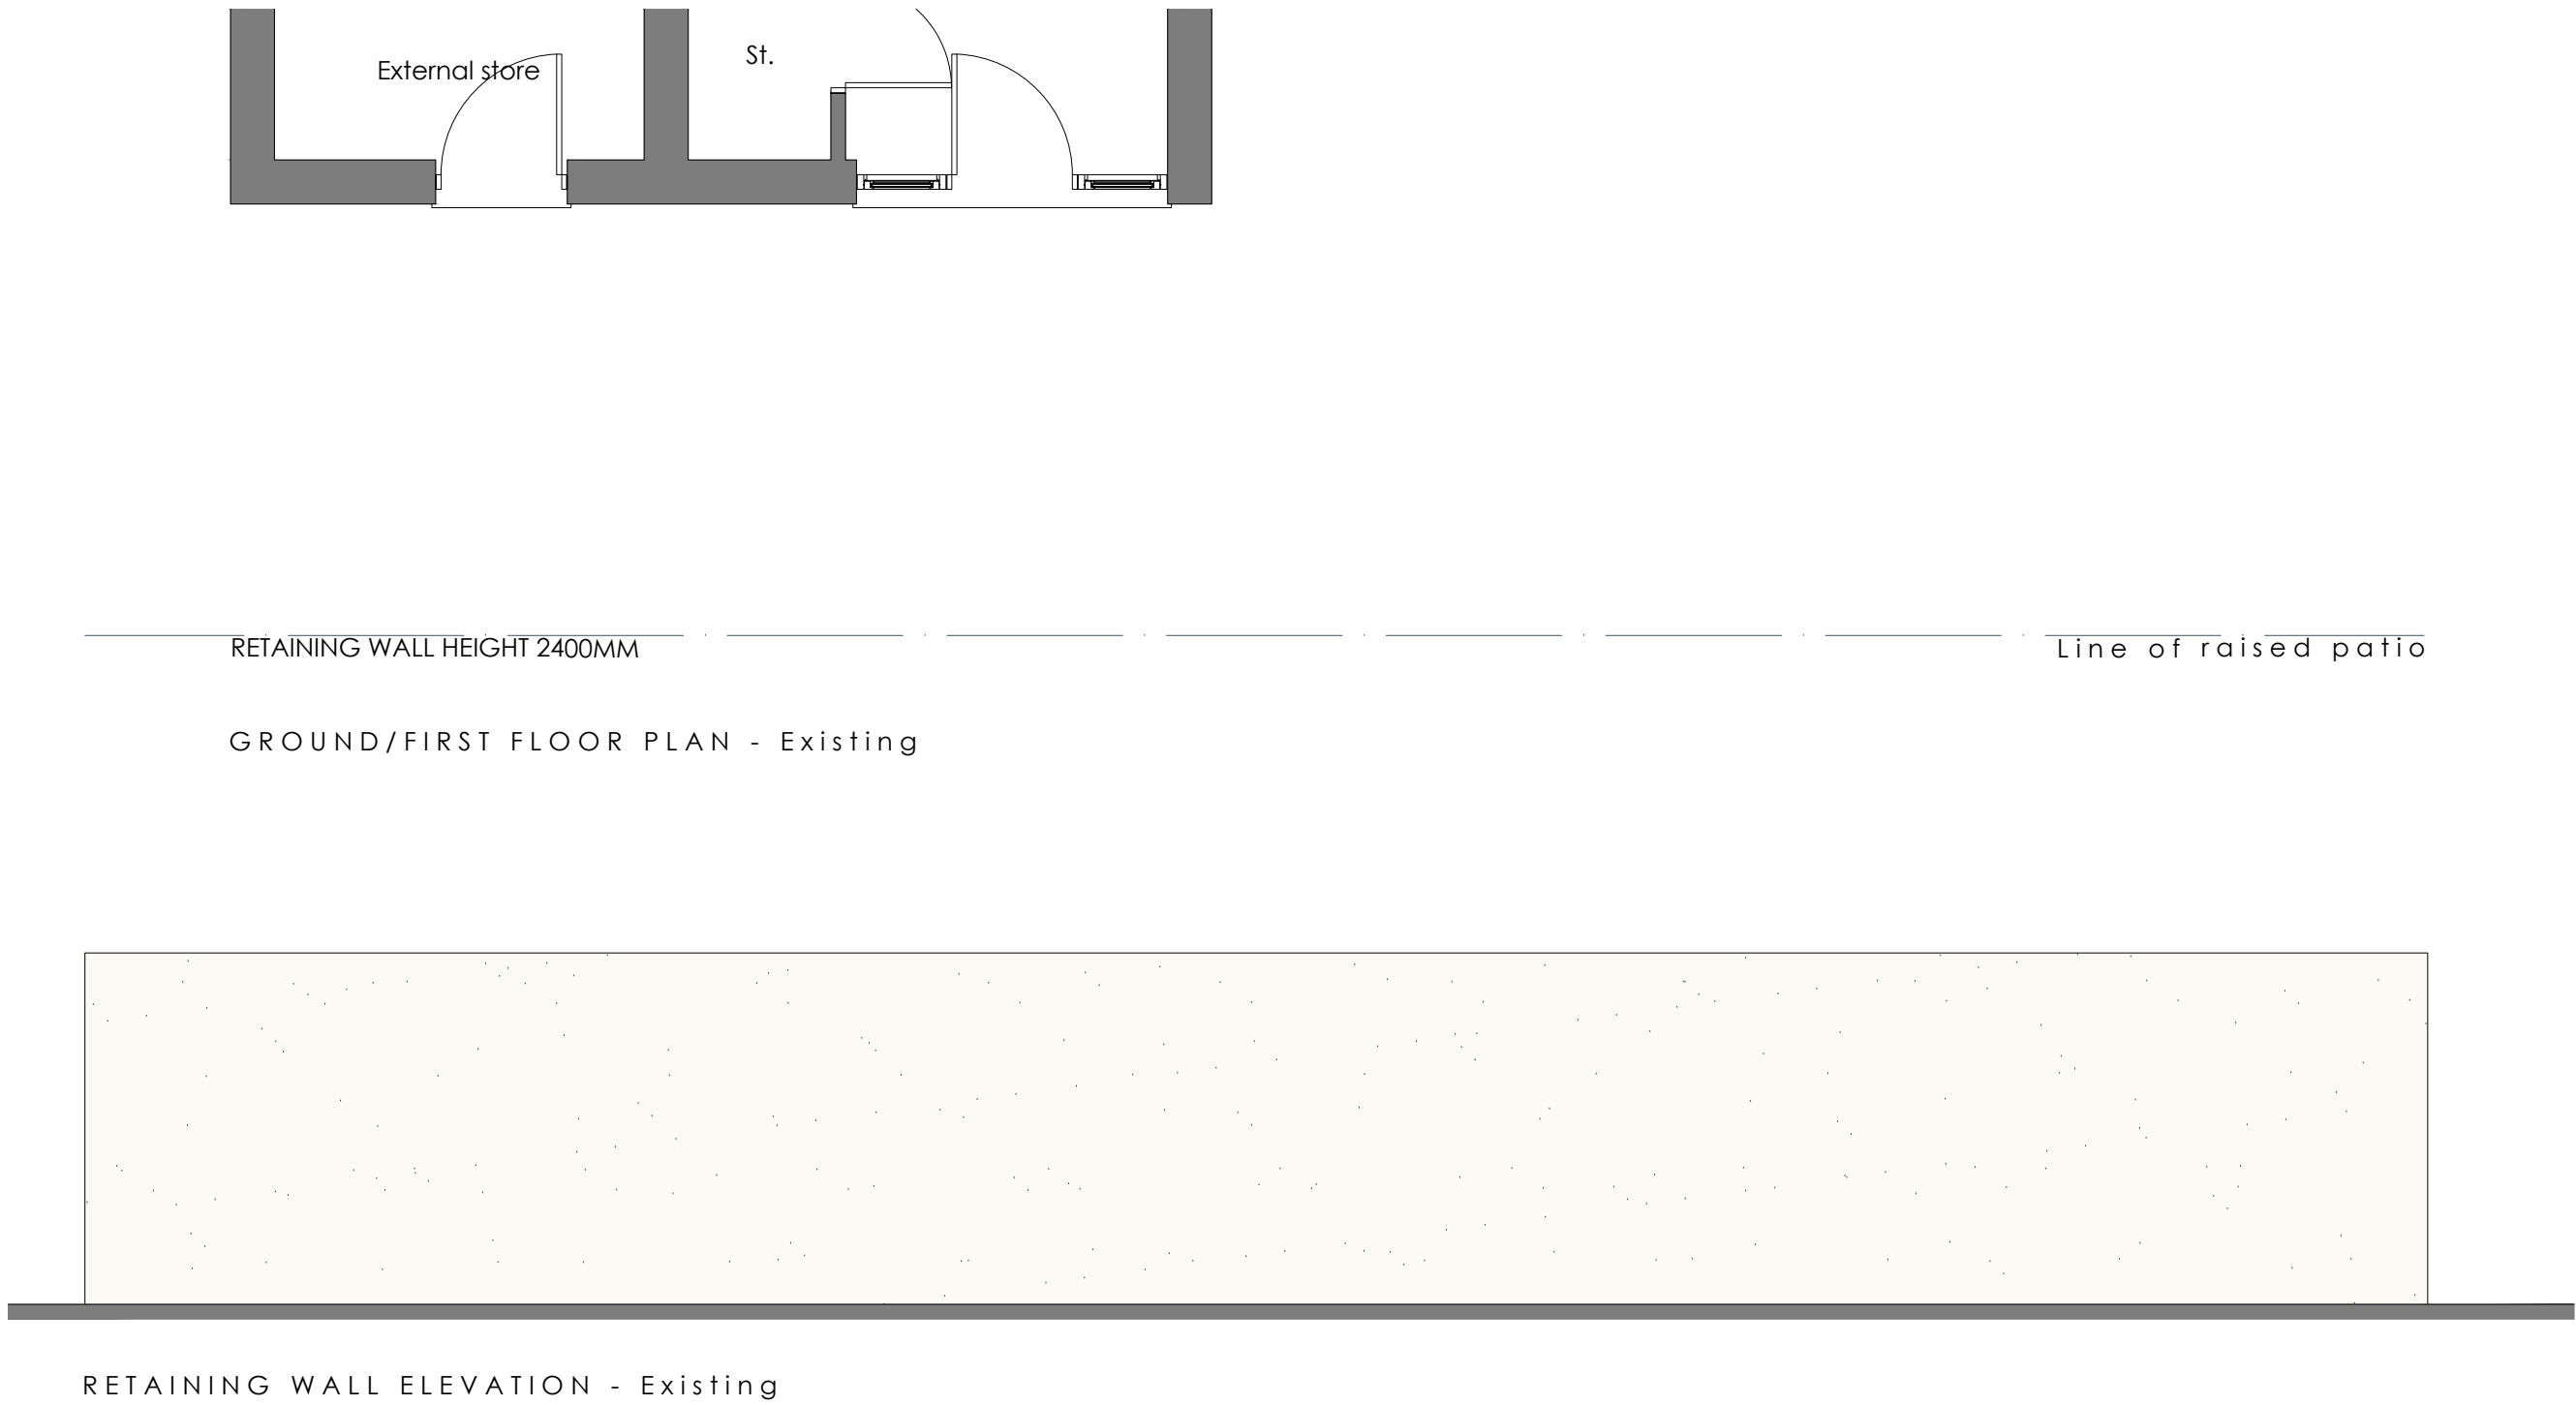


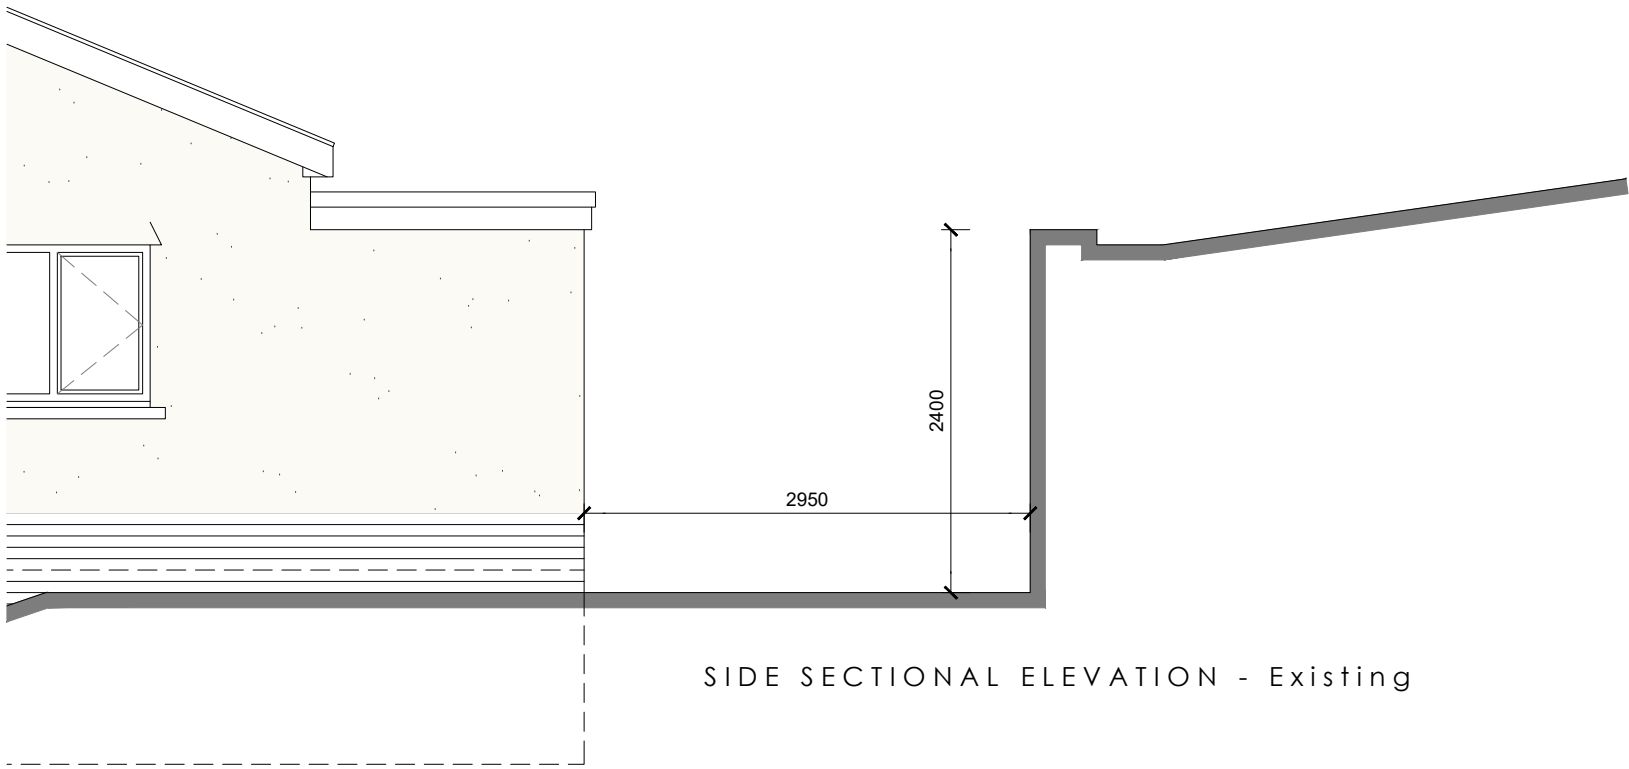

Revision :

Local Authority Approval Number:		
NHBC Approval Number:		
Scale:	Date:	Drawn:
1:50, 1:100 & 1:1250 @ A1	Feb 2021	JLE

Title: Proposed Rear Ret. Wall Works Single storey rear extension & associated works at 129 Cilmaengwyn, Pontardawe, SA8 4QN	
Drawing Number: 0143-02(P)104	Rev: