


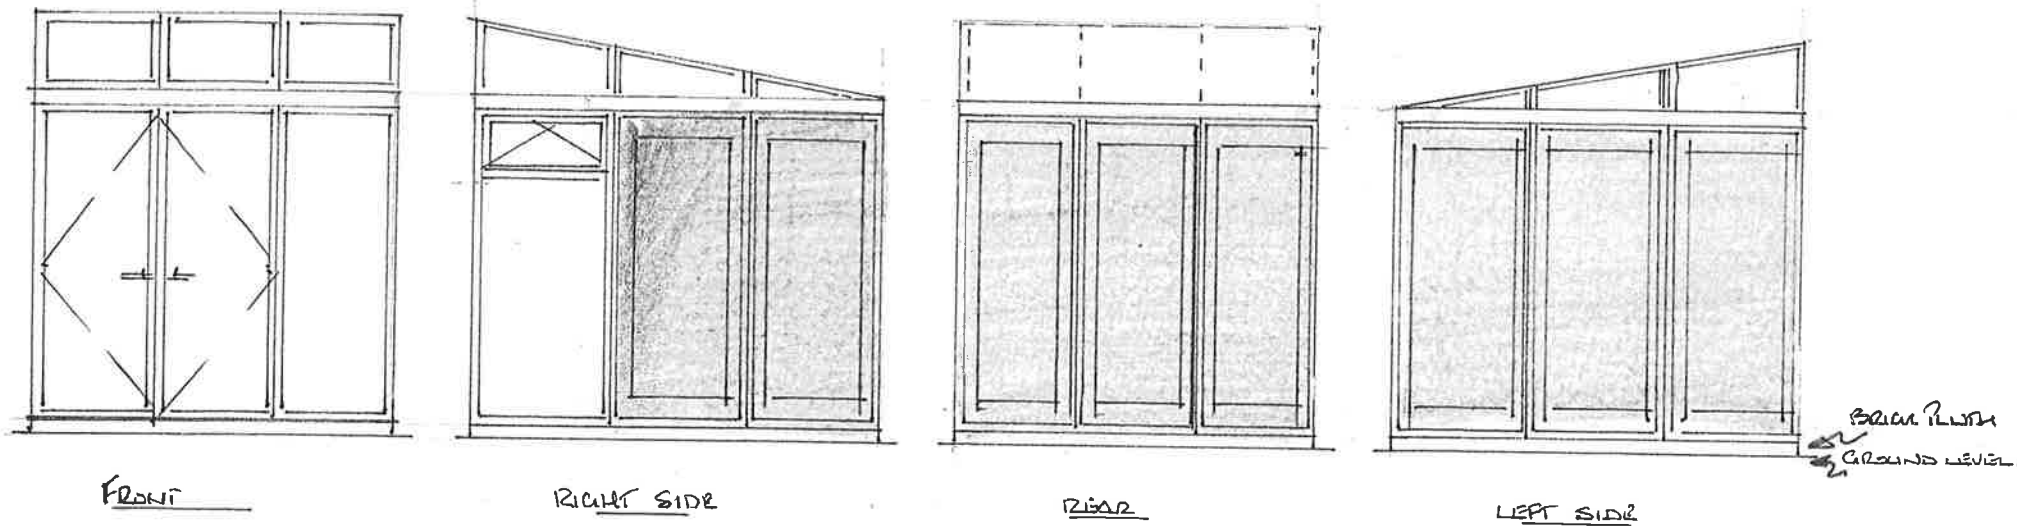

NOTES

DETACHED SUMMER ROOM


FRAMES IN GREY UPVC -

SOLID PANELS TO FACETS

FACING SIDE & REAR FENCE

ROOF IN TINTED GLASS UNITS

SET ON A BRICK PLINTH AT GROUND LEVEL

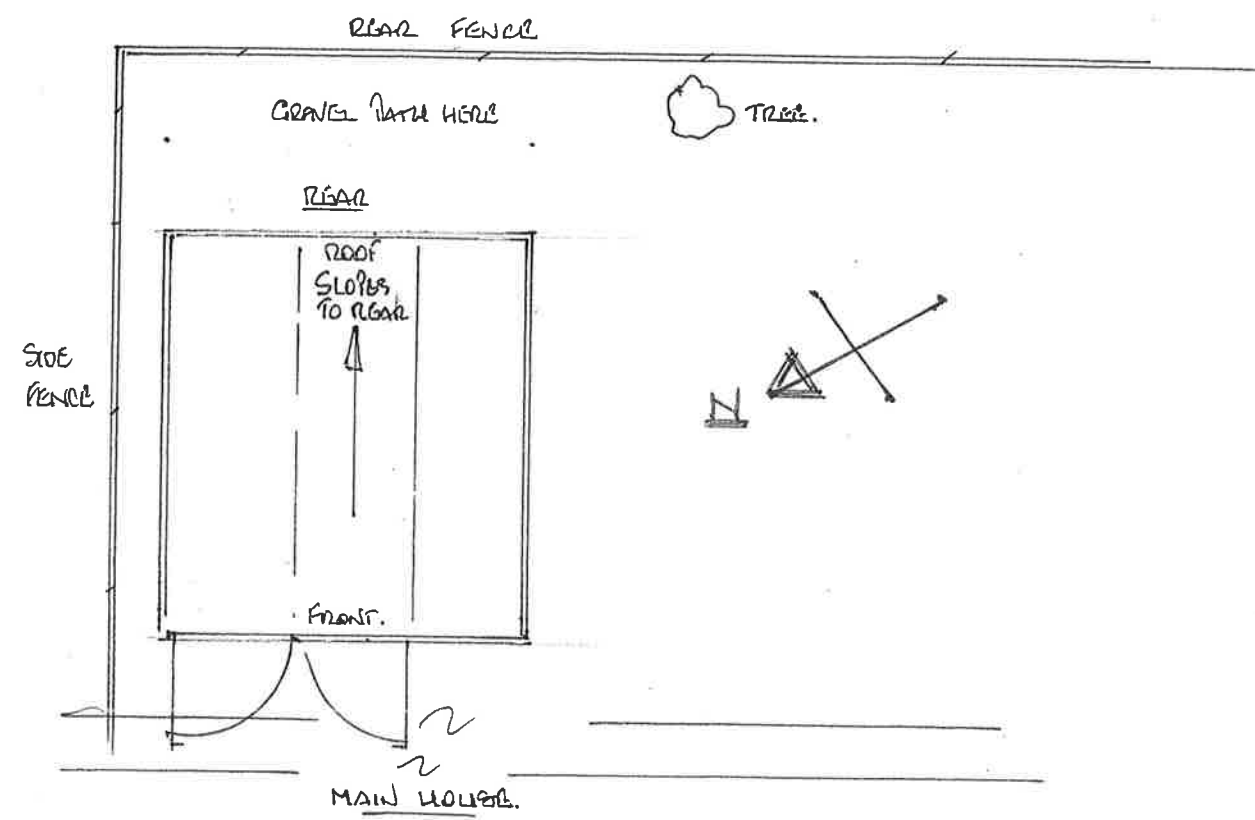



DUNRAVEN

Windows - Doors - Conservatories

St Davids House, Heol Mostyn, Village Farm Ind. Est
Pyle, Bridgend, CF33 6BJ

T: 01656 743 572 / 745 035 F: 01656 745 918

Client: MR KILEY

Job Title: SUMMER ROOM.

Drawing Title

PROPOSED ELEVATIONS

REAR PLAN

Scale: 1:50 @ A3

Date: 31/1/2021

Drawn By: P.J.

Drg No: 1K

Rev

