


REVISIONS

Rev: A 23/01 Revised arrangement
Rev: B 09/02 North Point Added

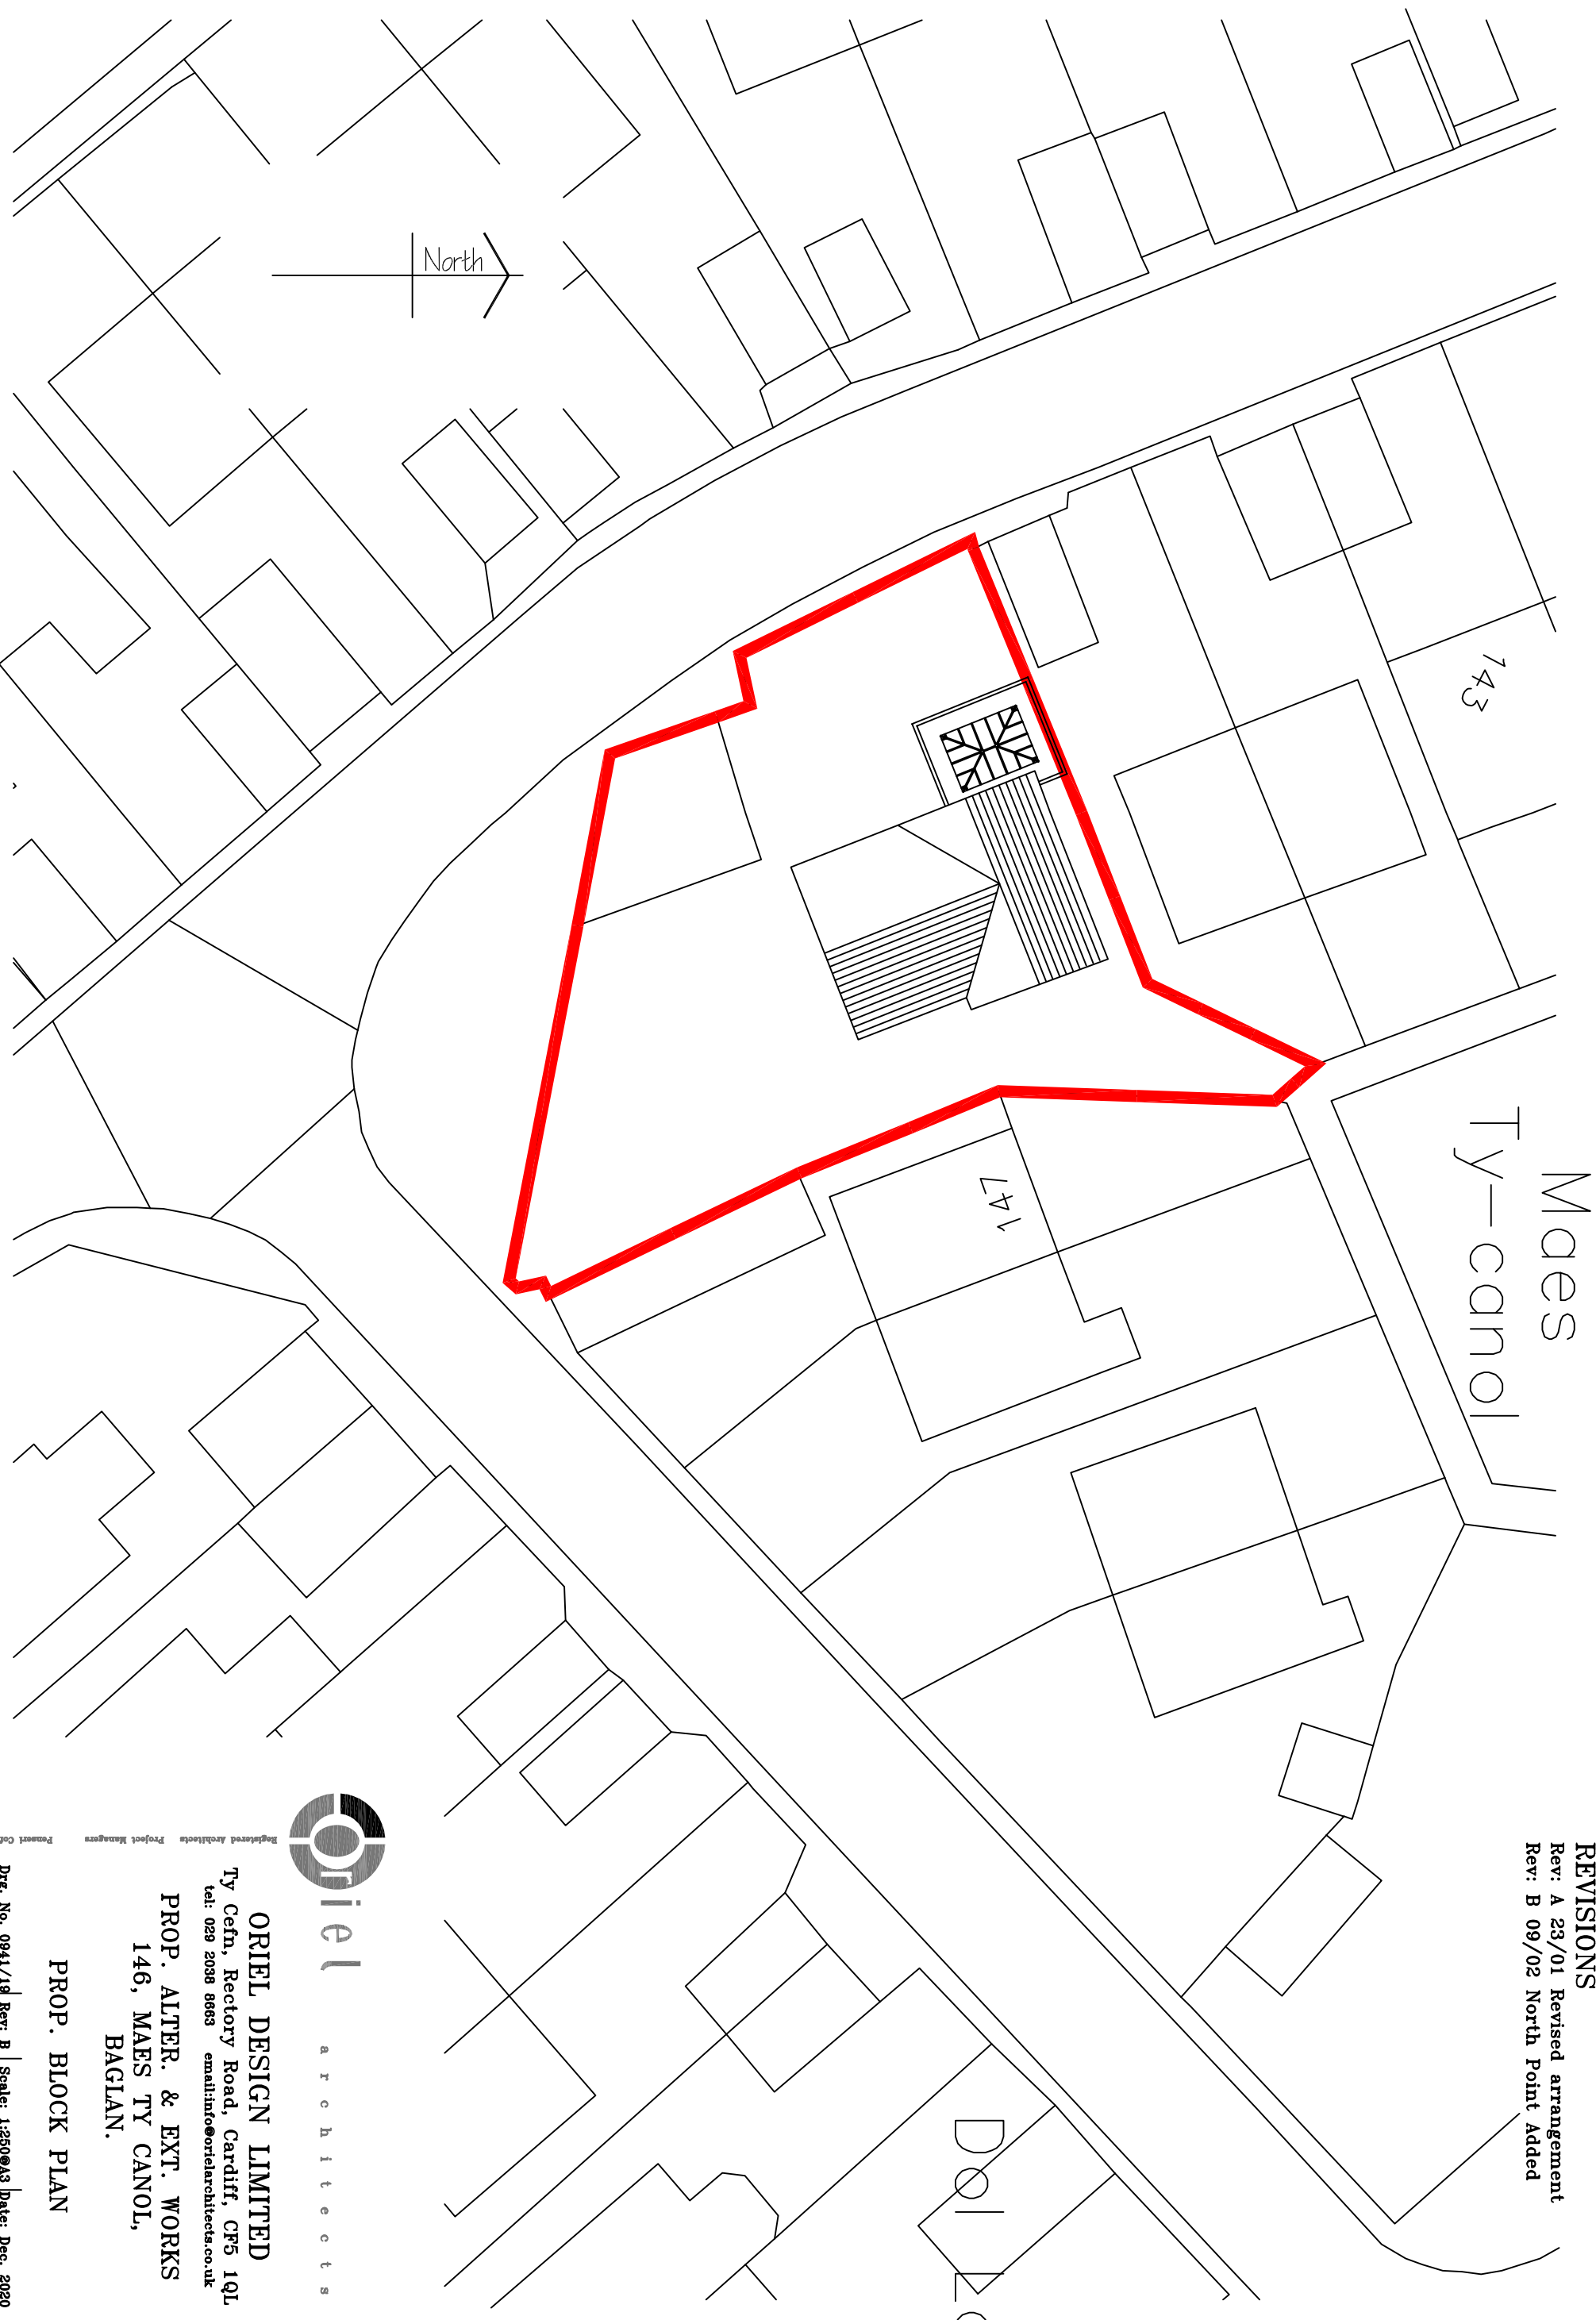

ORIEL DESIGN LIMITED
Ty Cefn, Rectory Road, Cardiff, CF5 1QL
tel: 029 2038 8663 email: info@orielarchitects.co.uk

PROP. ALTER. & EXT. WORKS
146, MAES TY CANOL,
BAGLAN.

PROP. BLOCK PLAN