



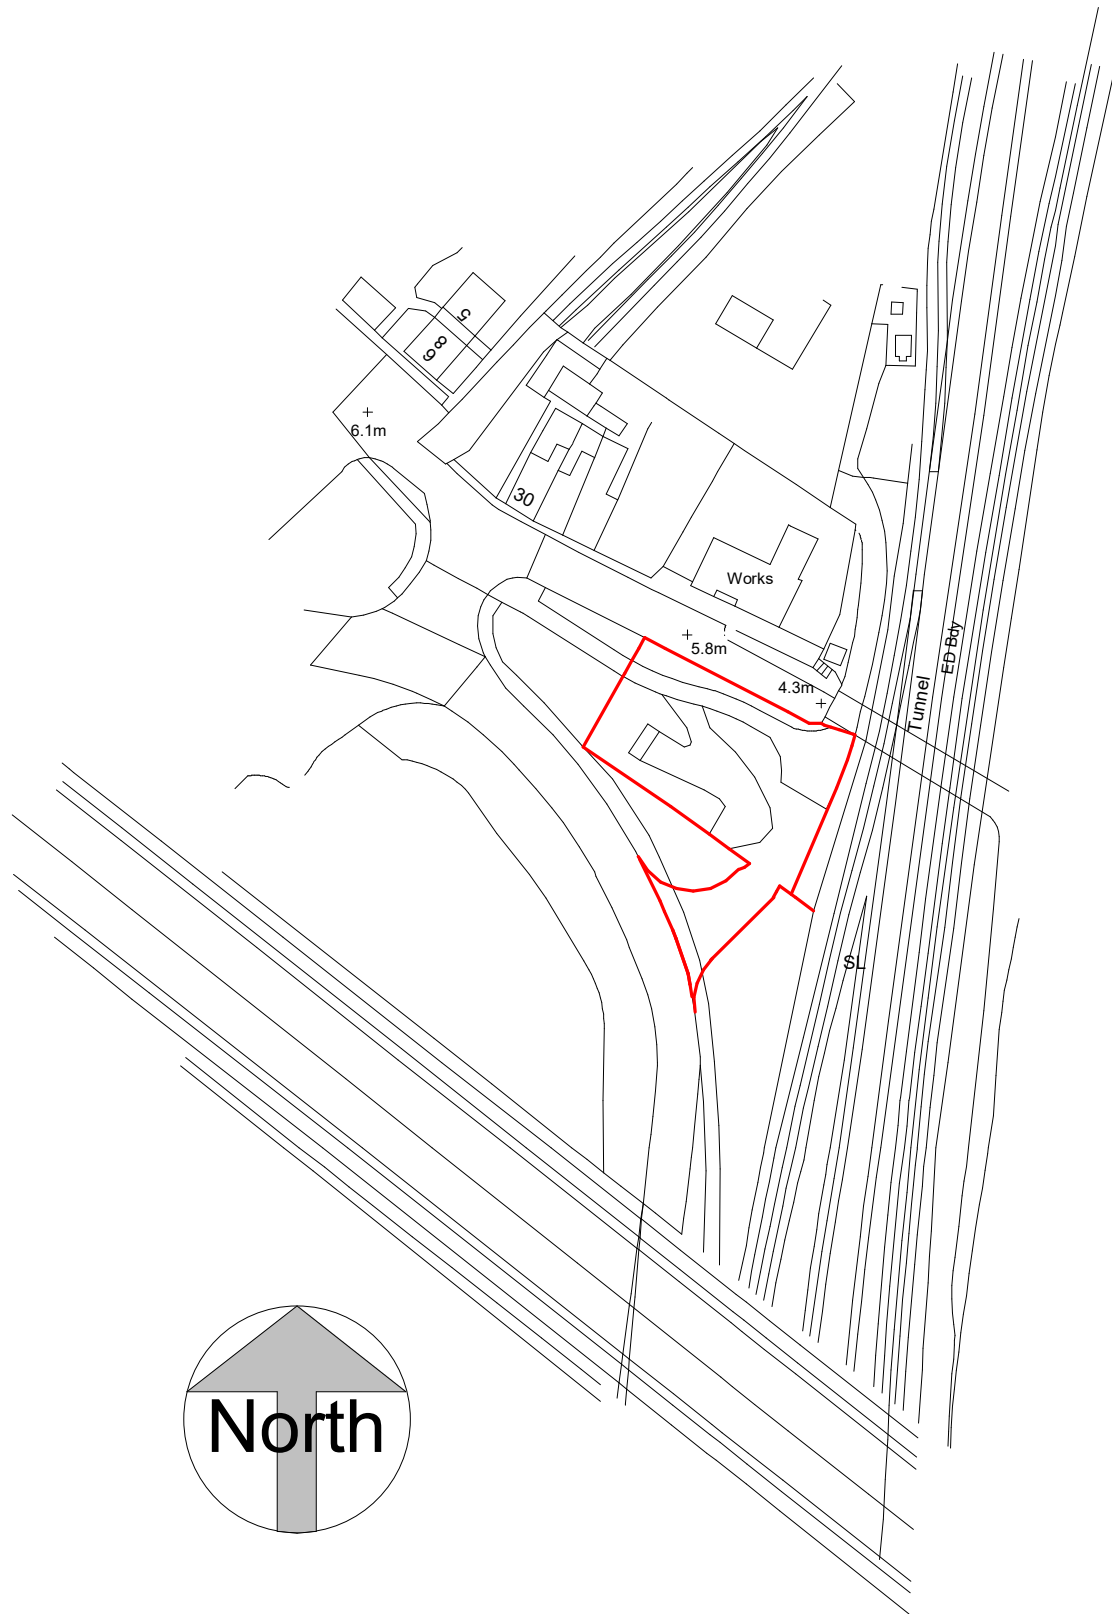

1 Site location plan
1 : 1250

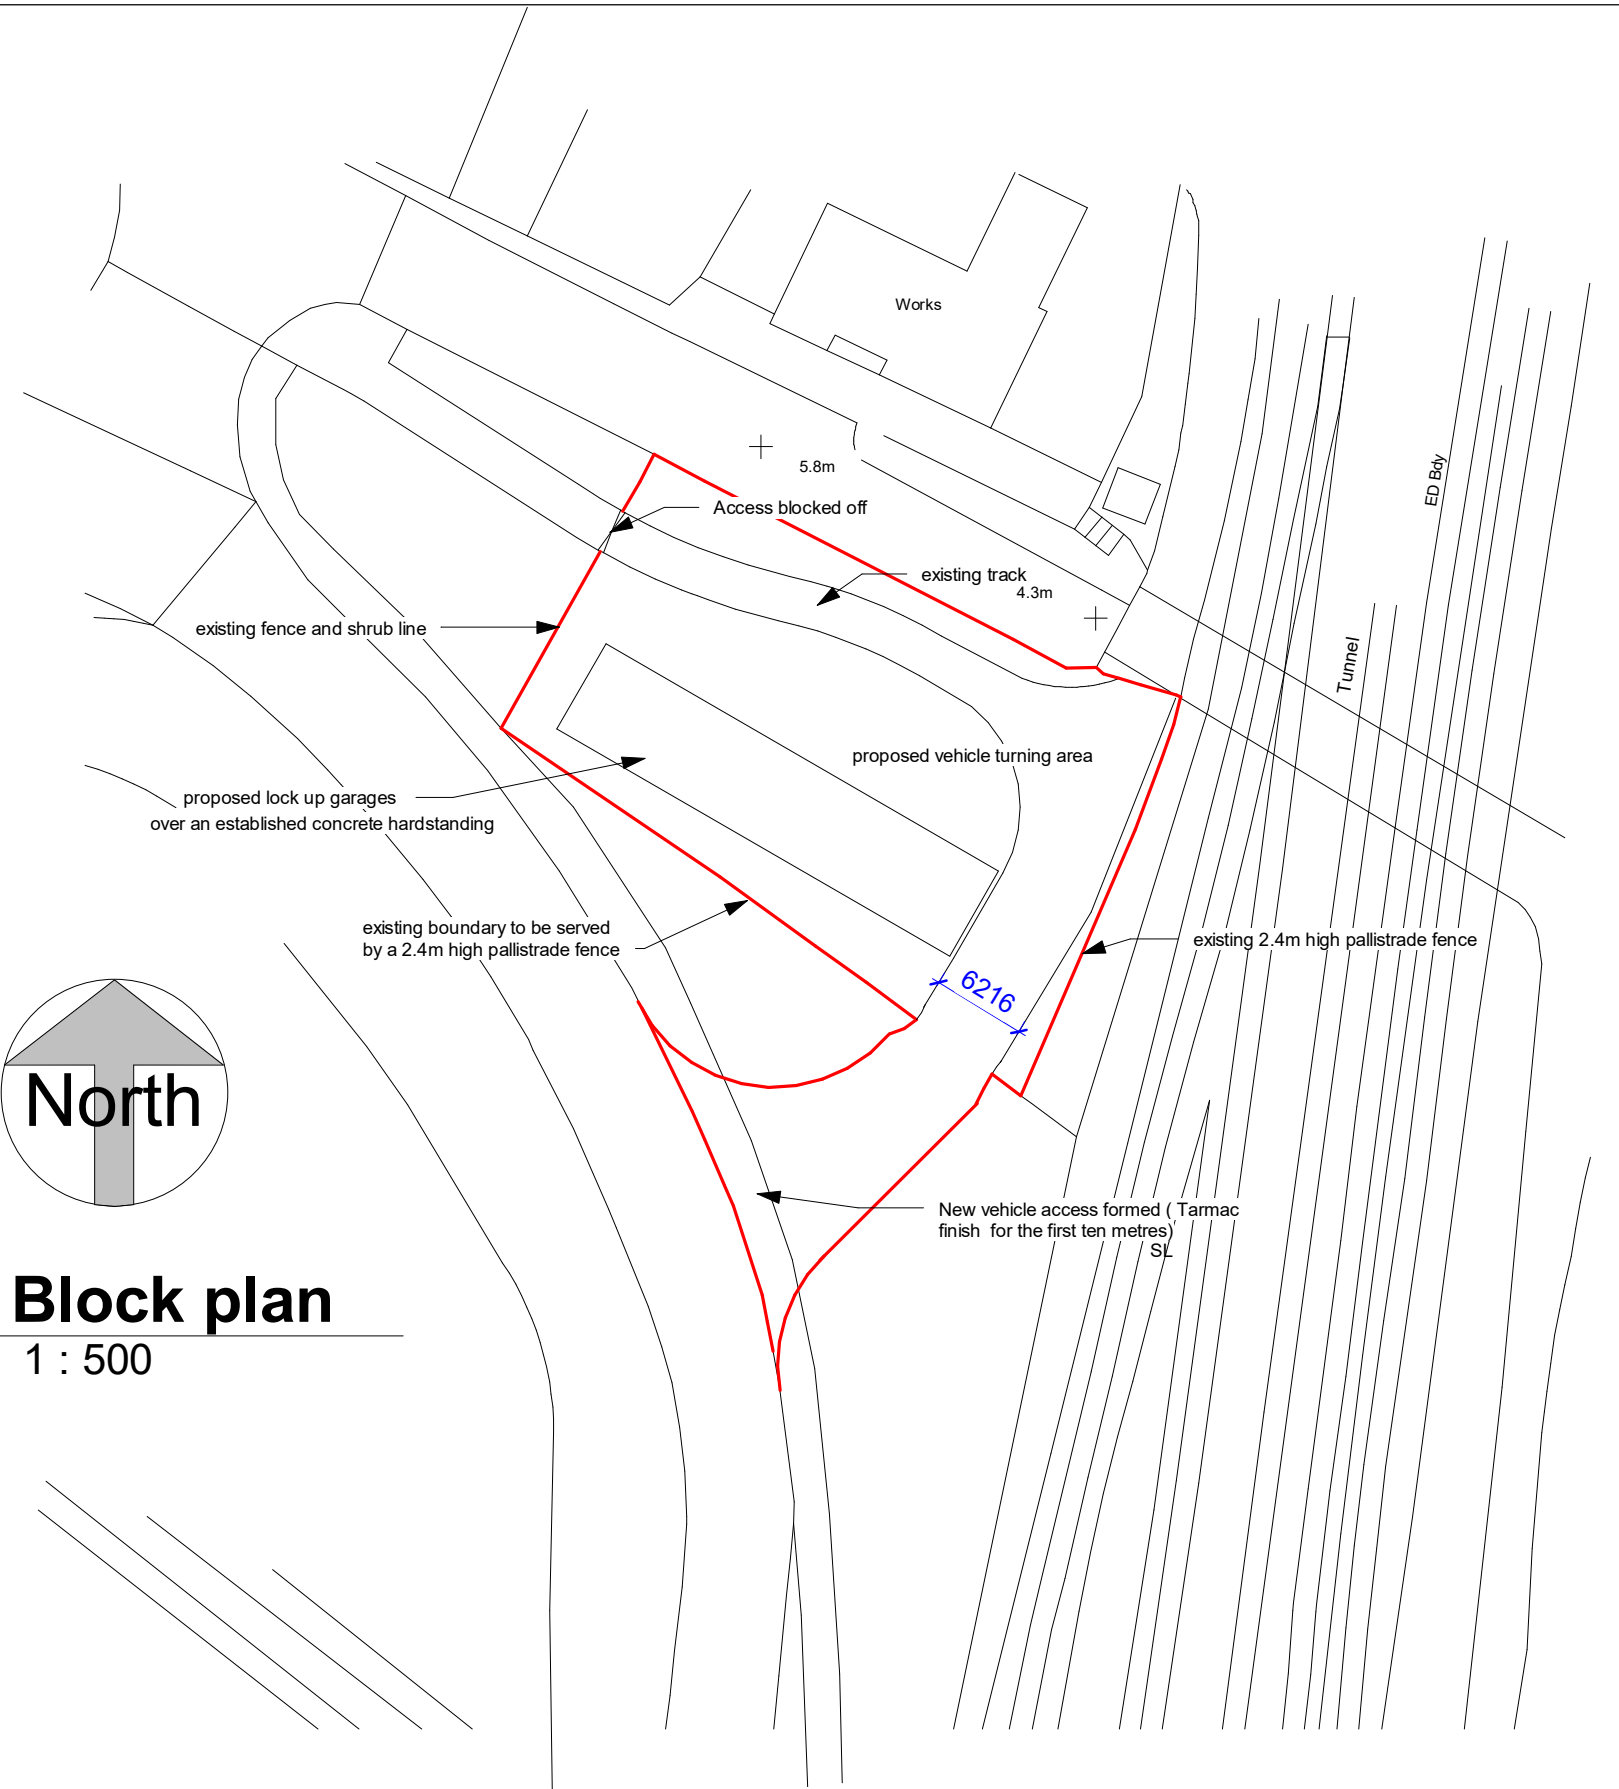

2 Block plan
1 : 500

No.	Description	Date

Proposed lock up garages at land off Church Street, Briton Ferry			
CODE	STATUS	SUITABILITY DESCRIPTION	PURPOSE OF ISSUE

PROJECT		CLIENT		
Site and Block plan		Date 05/02/2021	Scale (@ A3) As indicated	
		Author Checked by	DRAWING NUMBER BF004	REV