


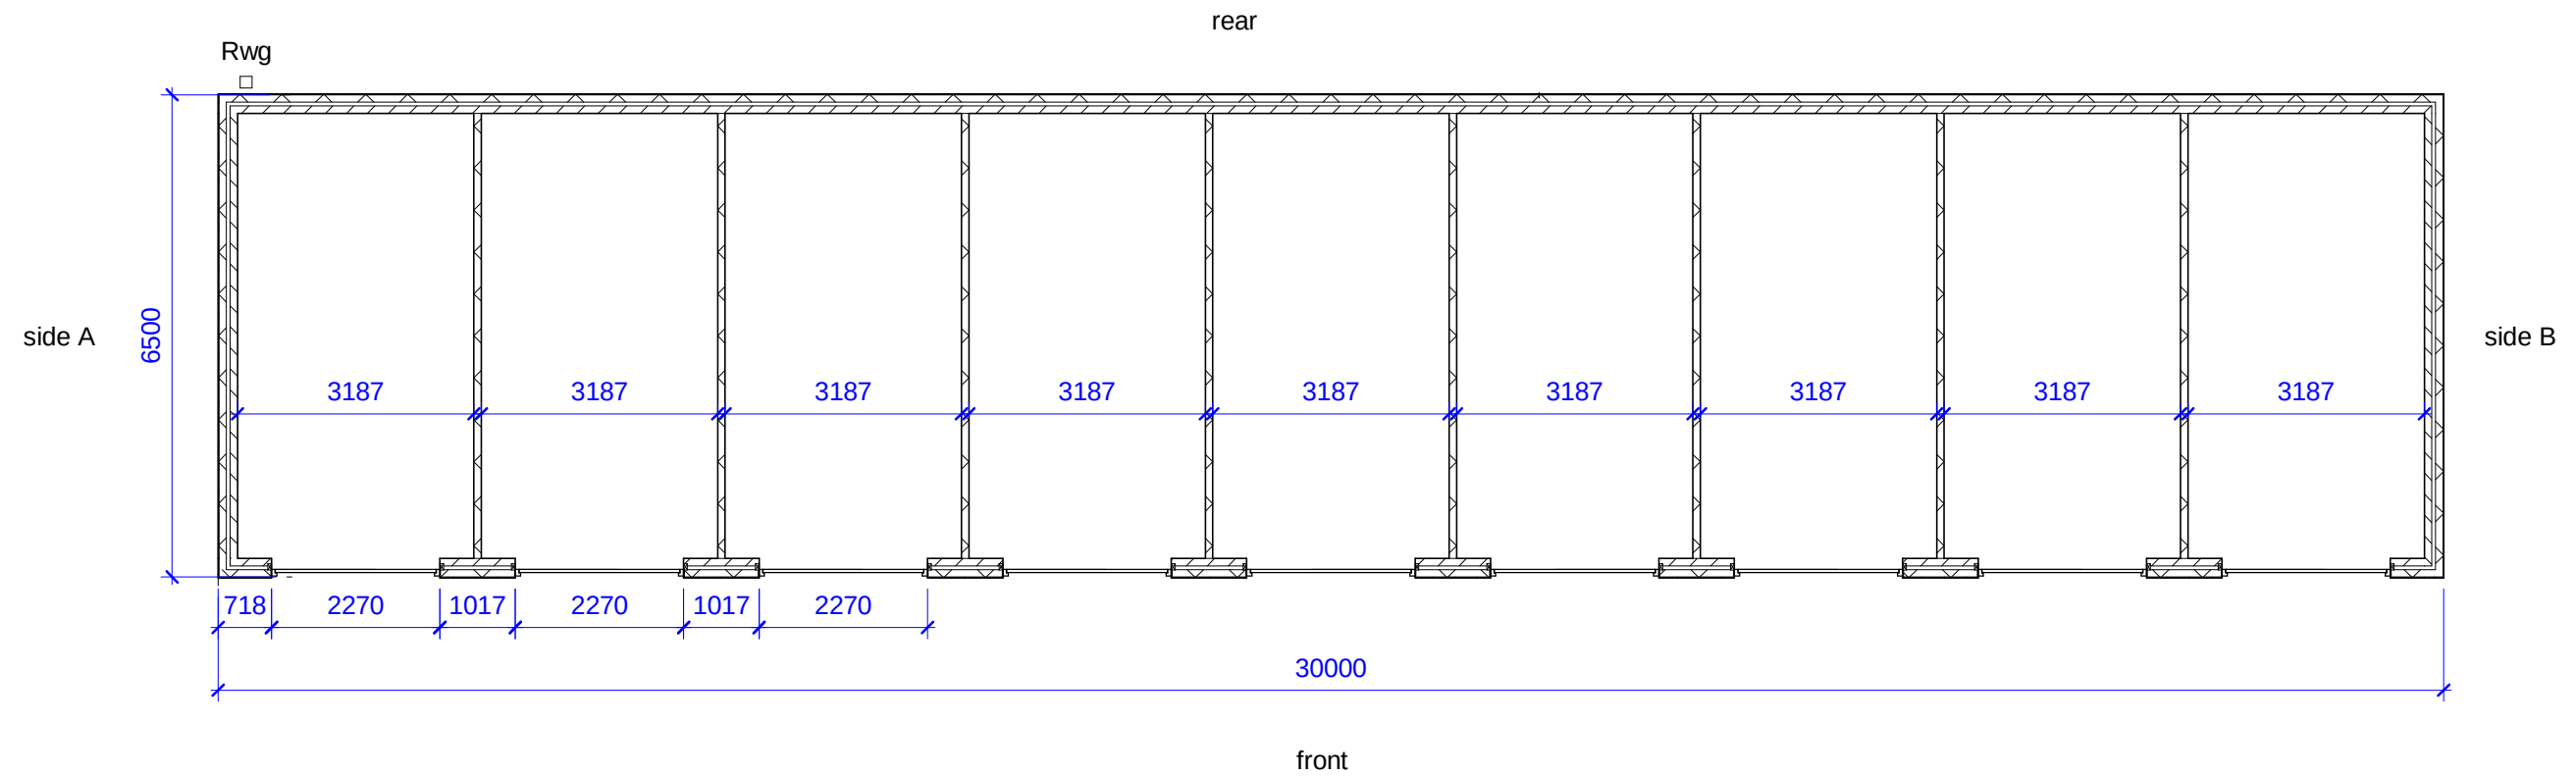

1 ground floor
1 : 100

	No.	Description	Date	Proposed garaging at land off Church Street, Briton Ferry				PROJECT		CLIENT			
										Date	16/09/2020		Scale (@ A3) 1 : 100
				CODE	STATUS	SUITABILITY DESCRIPTION	PURPOSE OF ISSUE Planning	Plan		Author	DRAWING NUMBER		REV
										Checked by	BF001		