


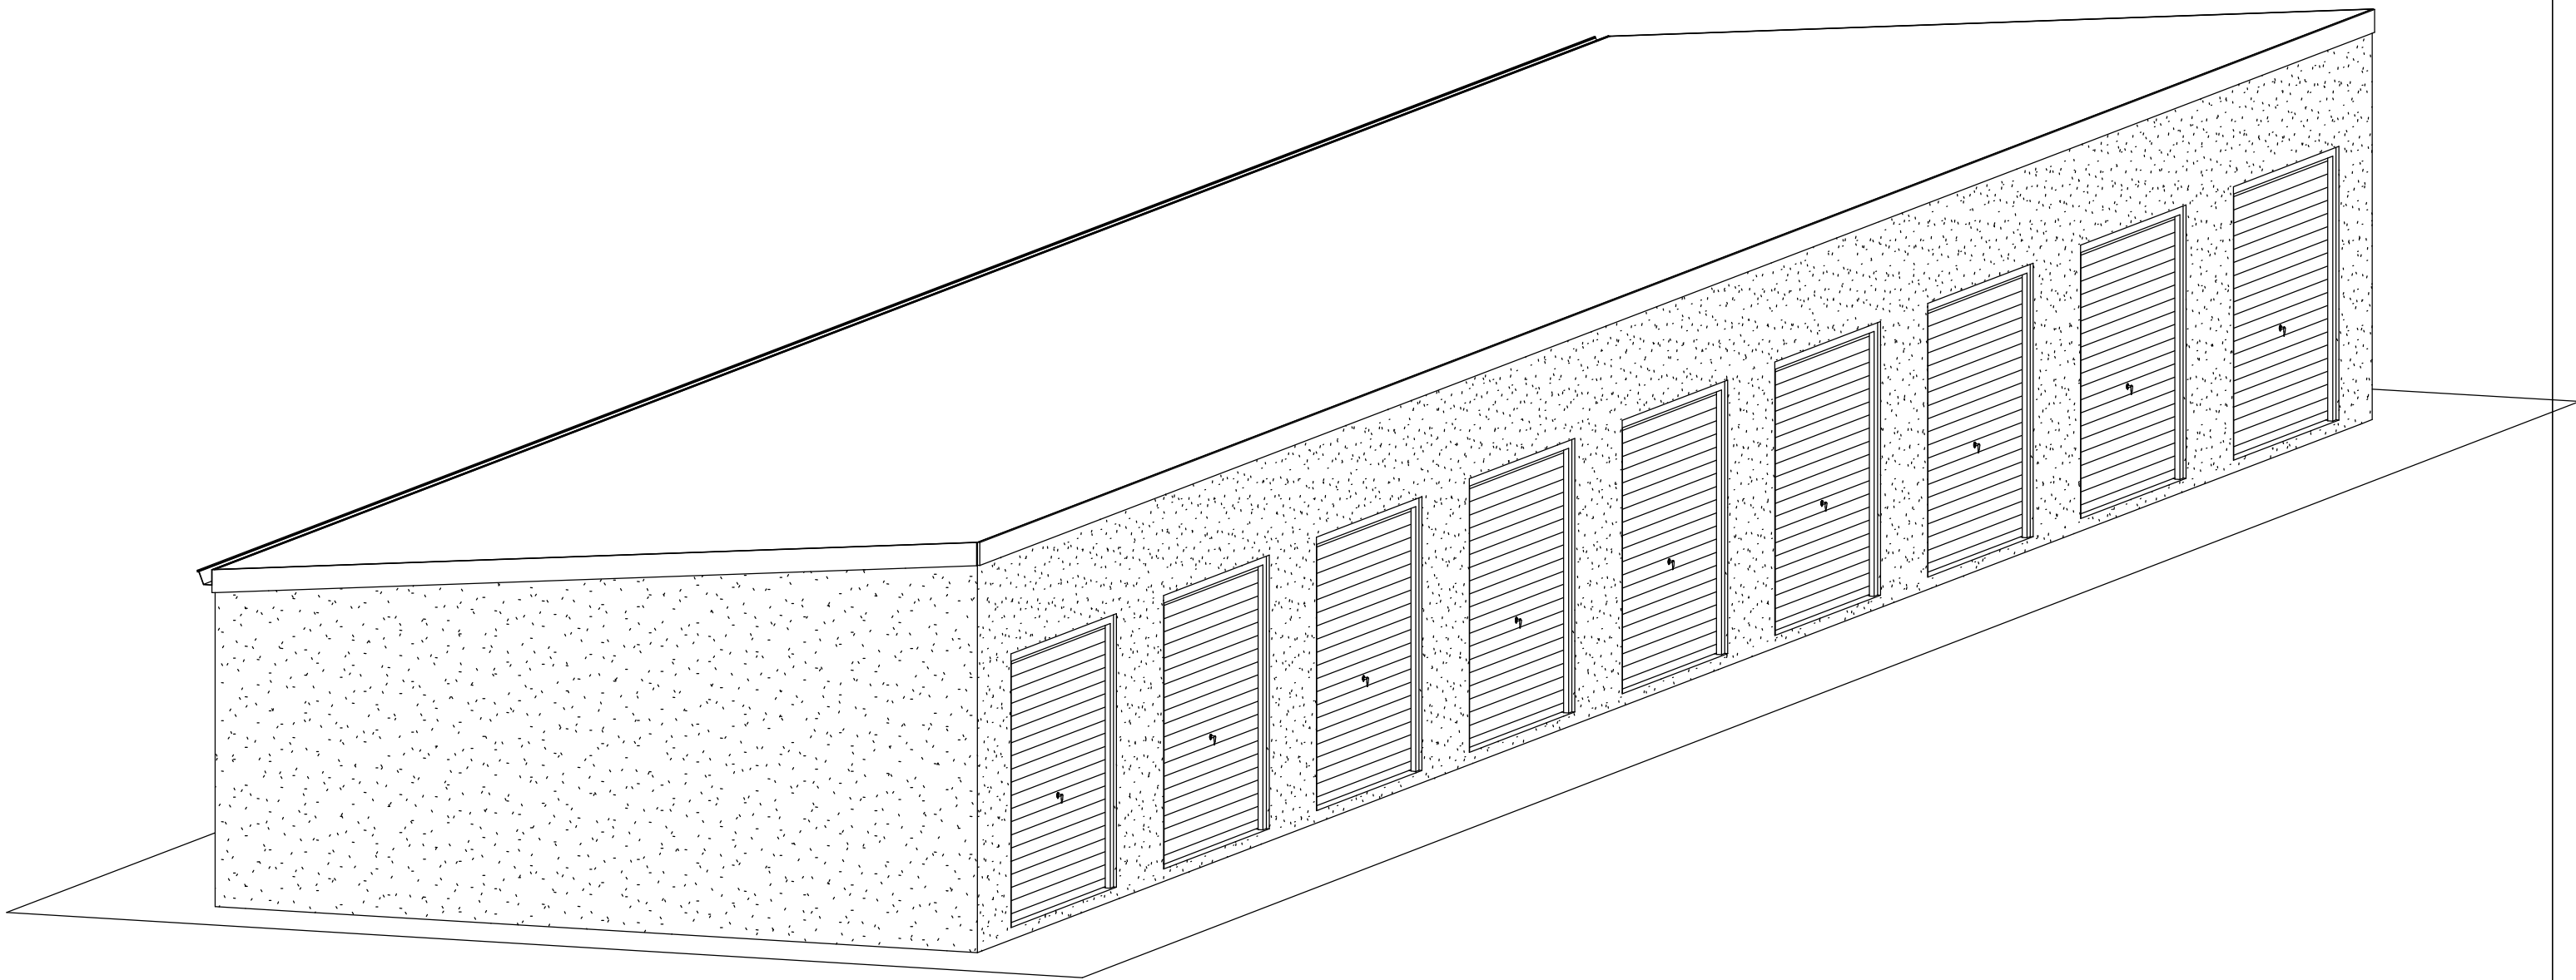

1 Pictorial

	No.	Description	Date	Proposed garaging at land off Church Street, Briton Ferry				PROJECT		CLIENT		
				CODE	STATUS	SUITABILITY DESCRIPTION	PURPOSE OF ISSUE Planning	Pictorial	Date	16/09/2020	Scale (@ A3)	
									Author	DRAWING NUMBER		REV
									Checked by	BF003		