


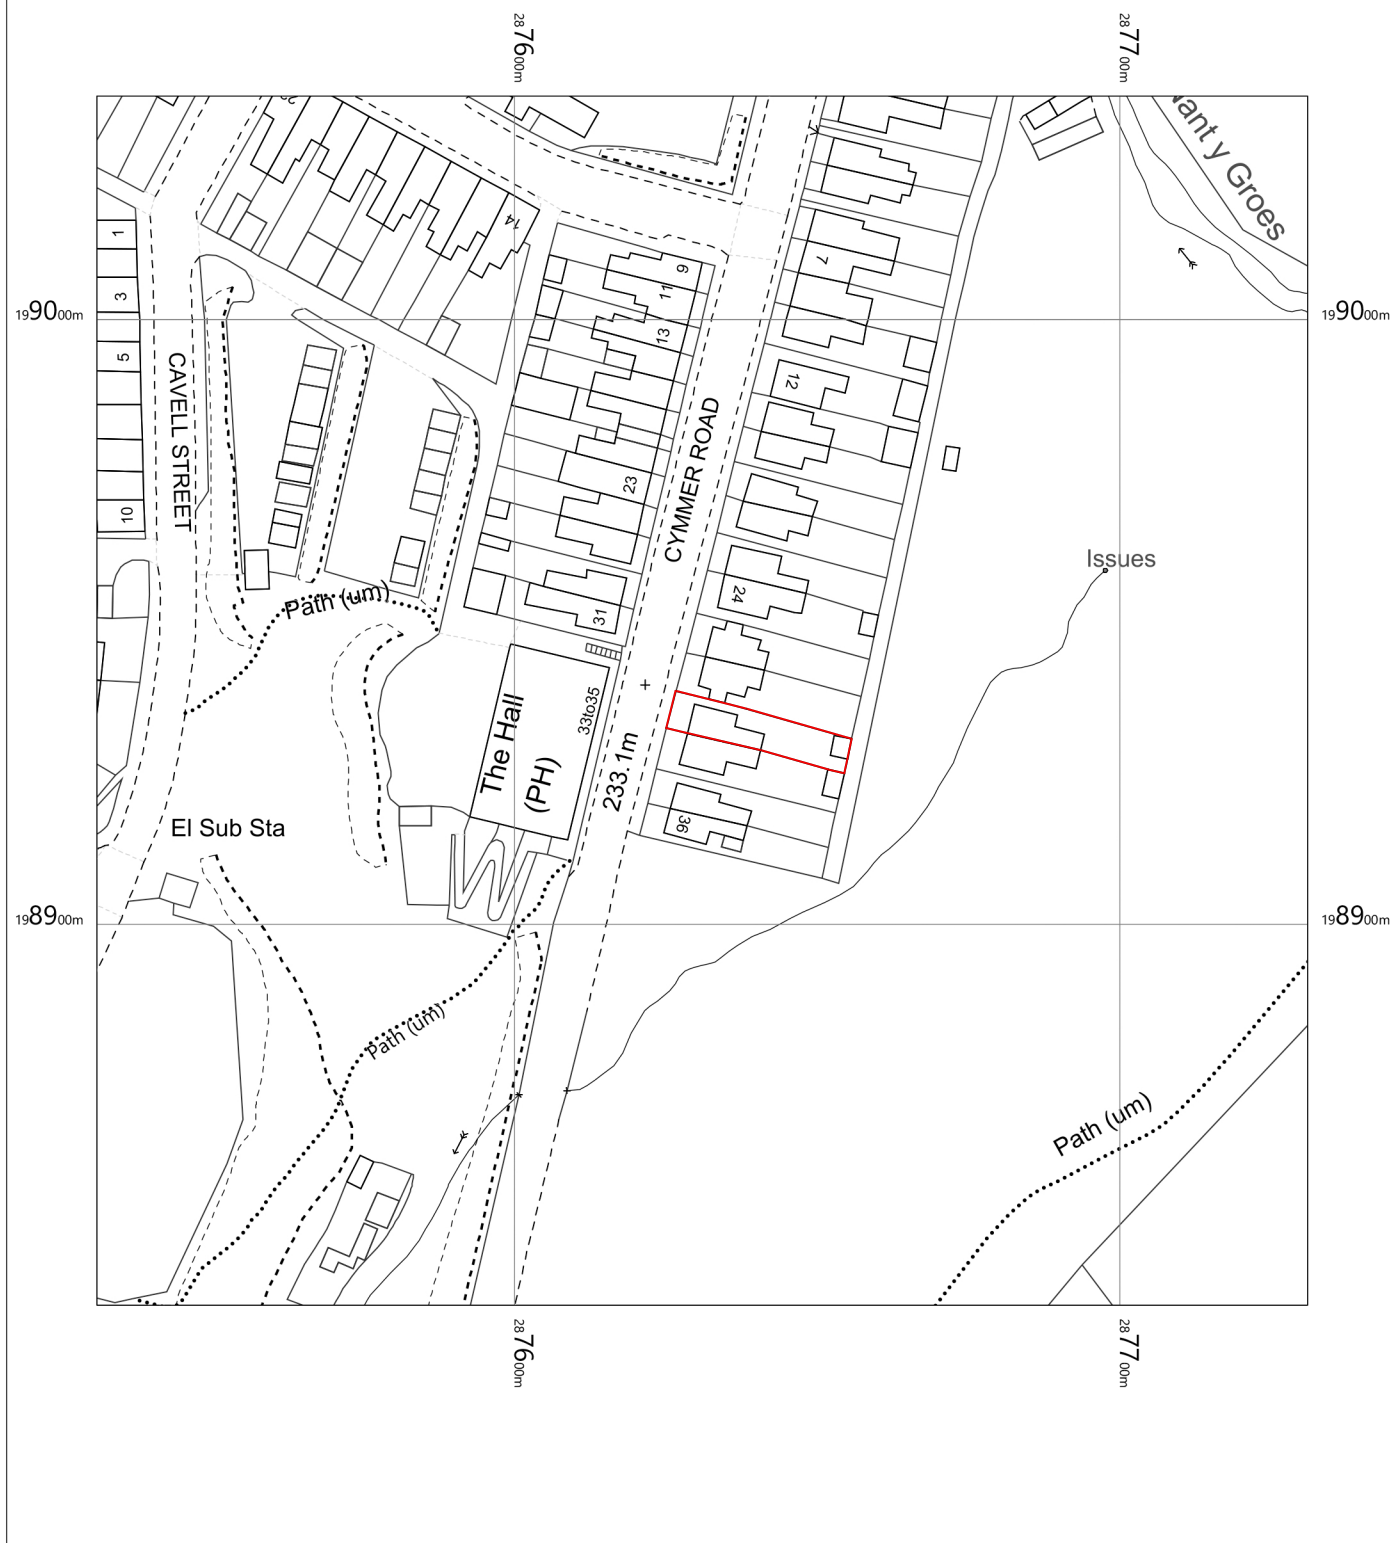

OS MasterMap 1250/2500/10000 scale
 Friday, February 12, 2021, ID: CMMPM-00938213
www.myplanningmap.co.uk

1:1250 scale print at A4, Centre: 287631 E, 198937 N

©Crown Copyright Ordnance Survey. Licence no. 100019980

