



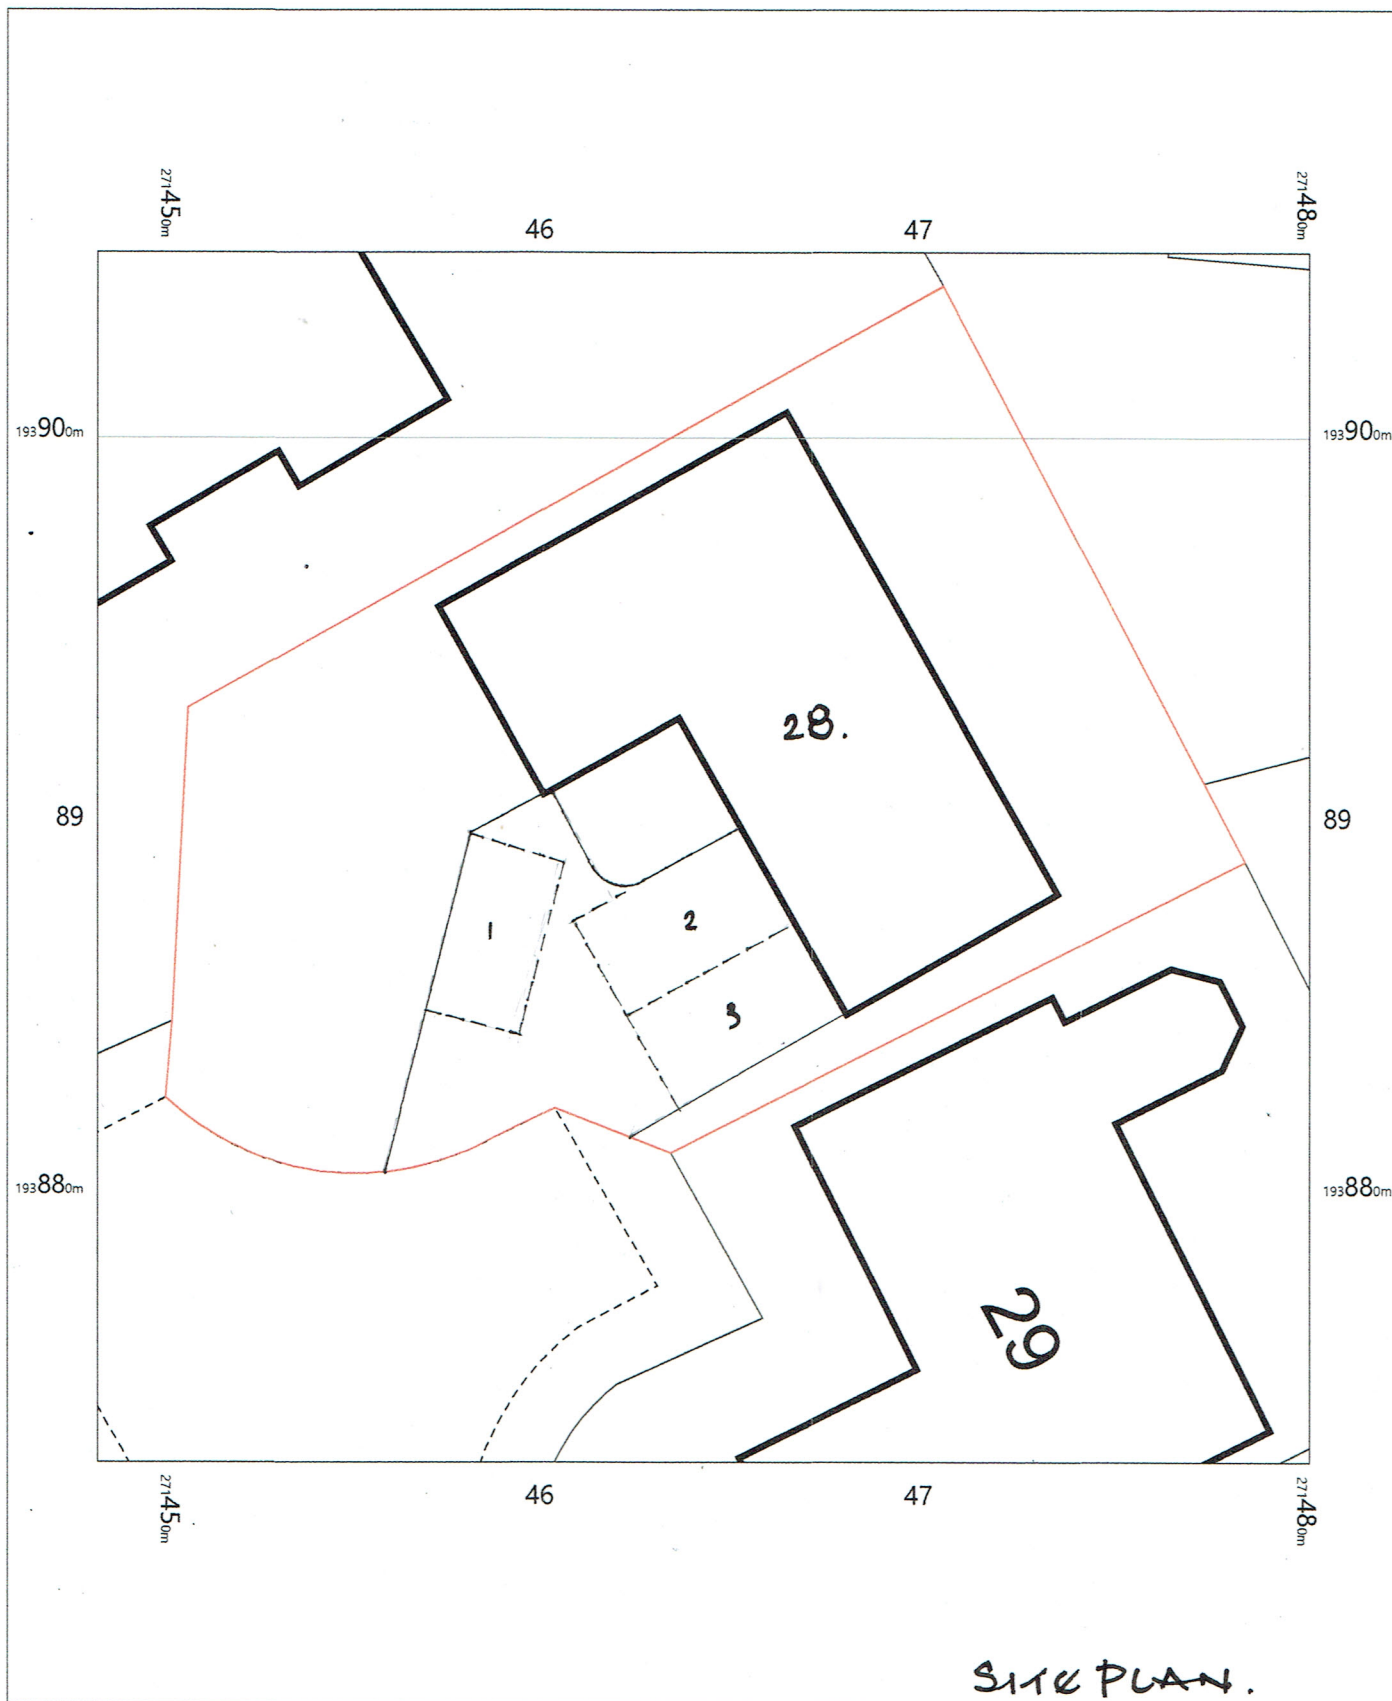

SITE PLAN.

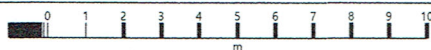

28 Ocean View,
Neath,
Jersey Marine,
Neath Port Talbot
SA10 6HR

OS MasterMap 1250/2500/10000 scale
Sunday, February 14, 2021, ID: MPMBW-00938400
www.blackwellmapping.co.uk

1:200 scale print at A4, Centre: 271464 E, 193889 N

©Crown Copyright Ordnance Survey. Licence no. 100041041



BLACKWELL'S
MAPPING SERVICES
PERSONAL & PROFESSIONAL MAPPING
www.blackwellmapping.co.uk

TEL: 0800 151 2612
maps@blackwell.co.uk