



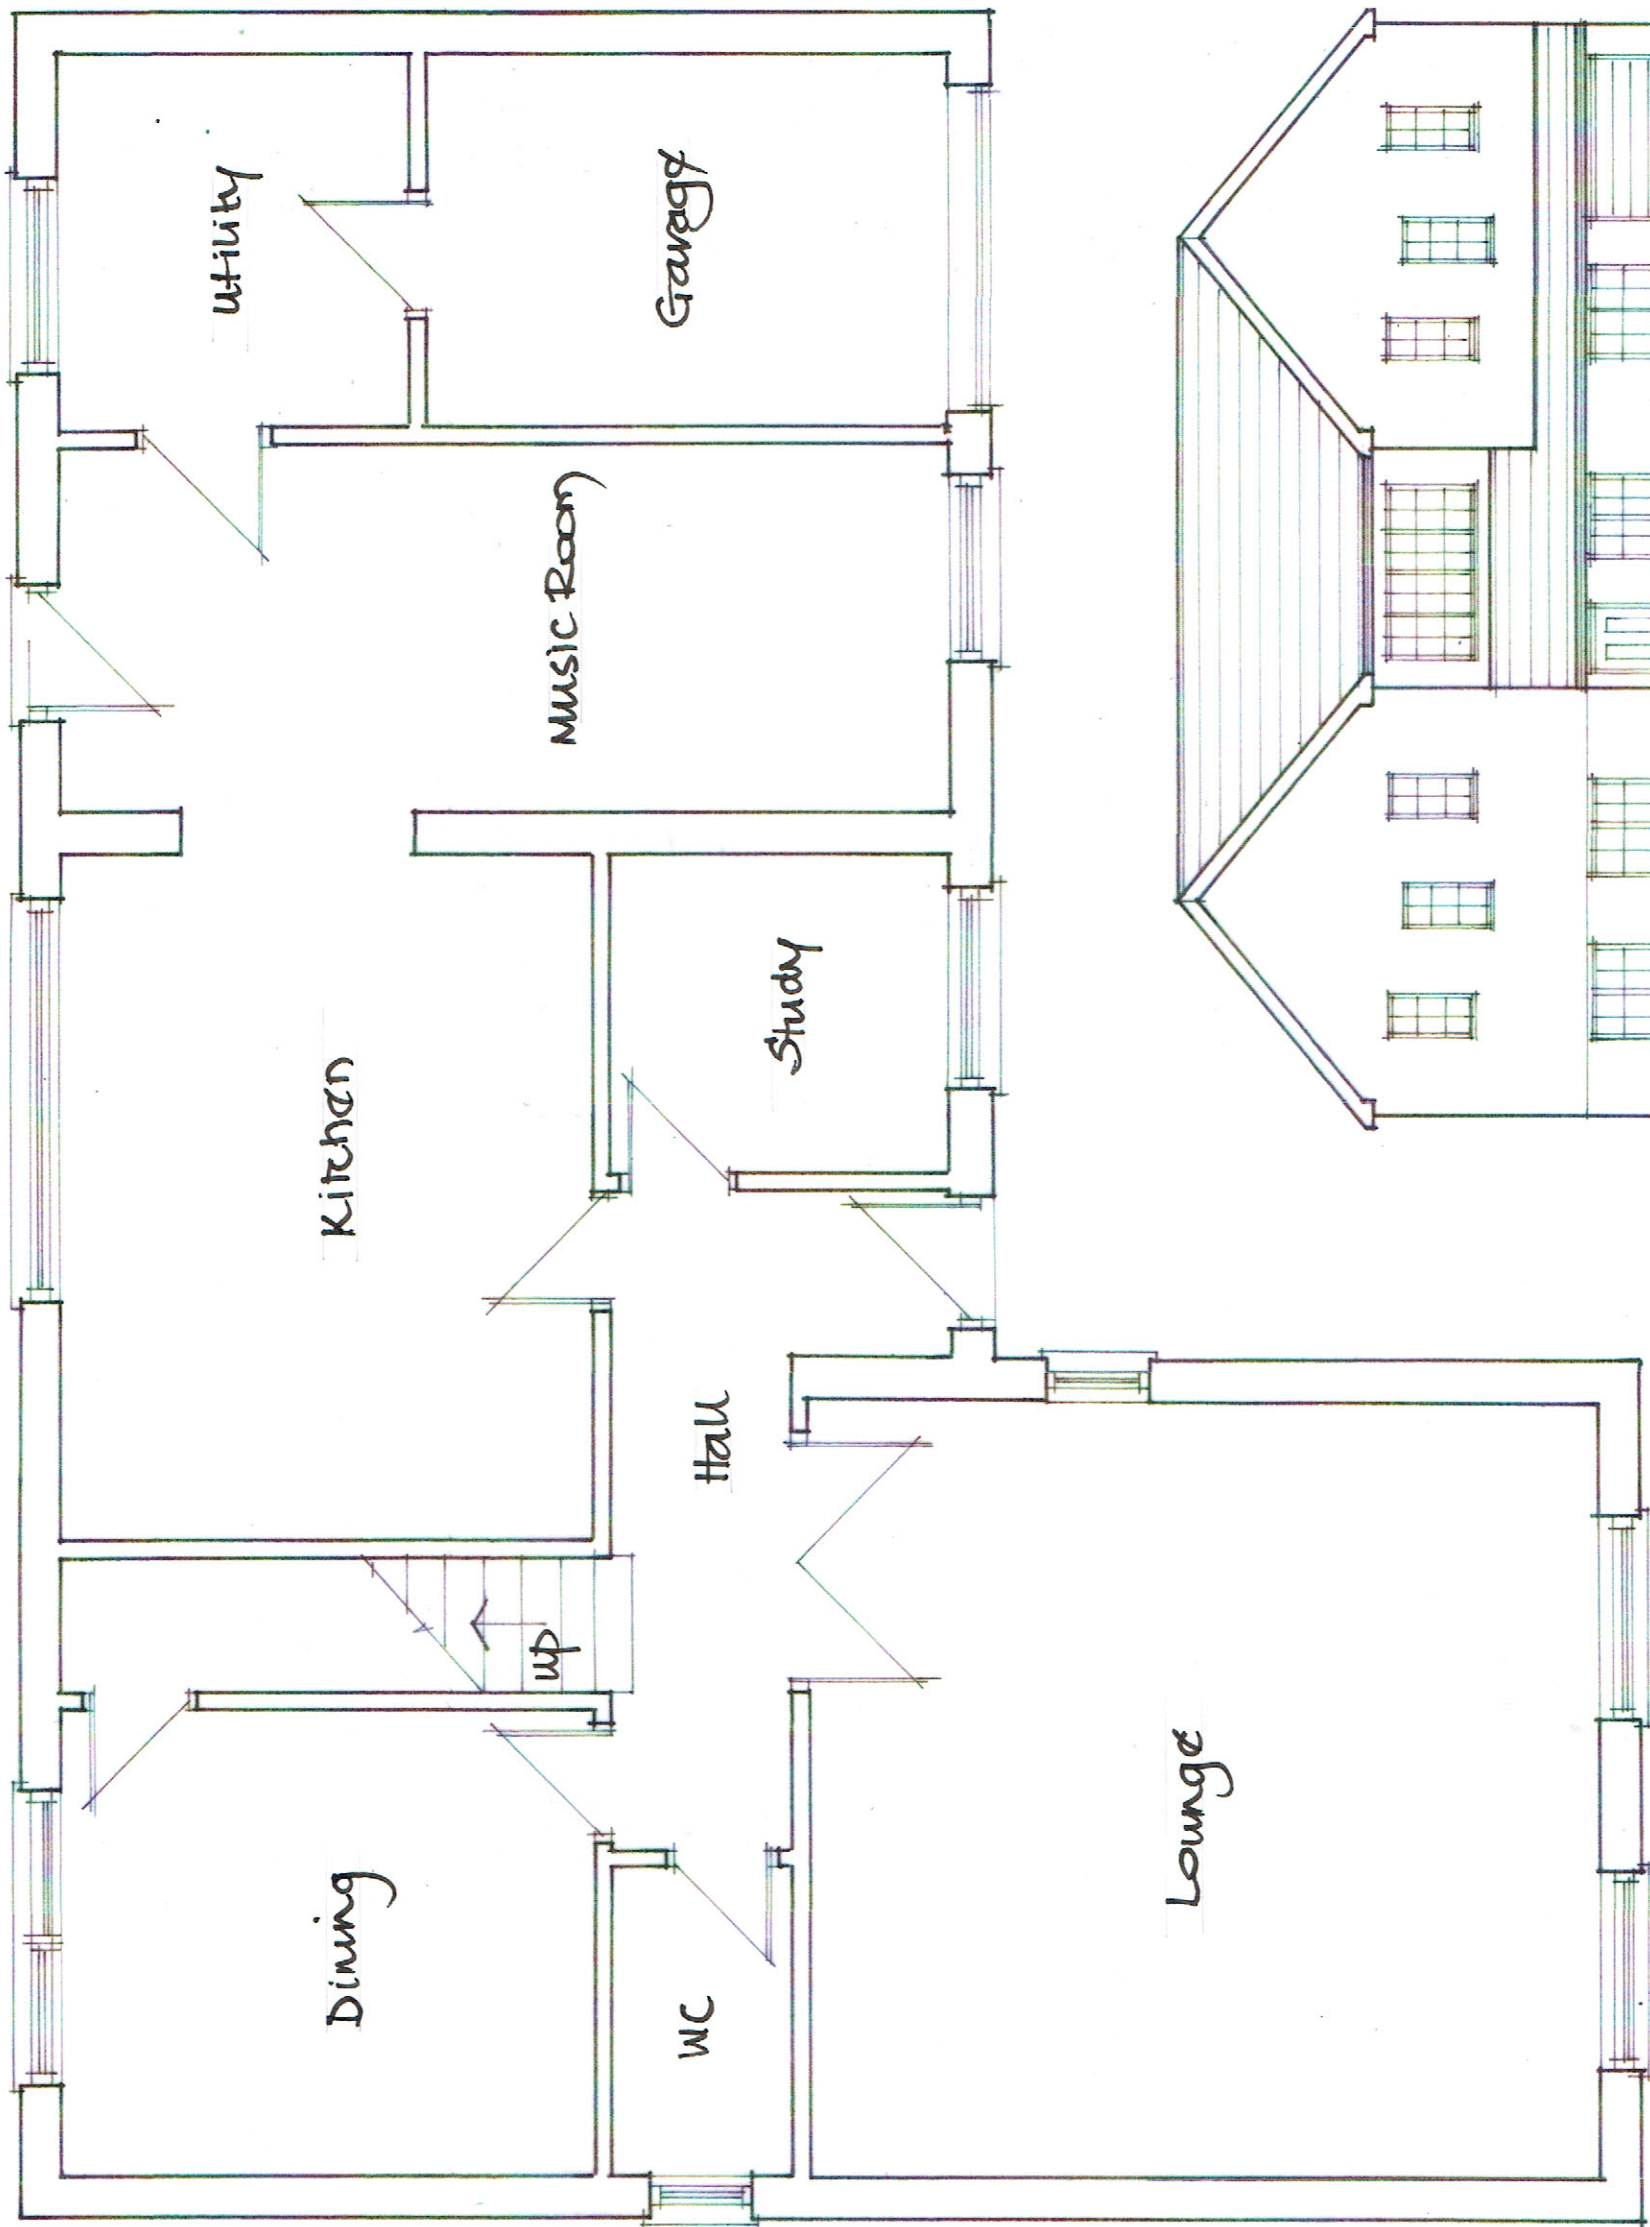

Existing Ground Floor
(Scale 1/50)

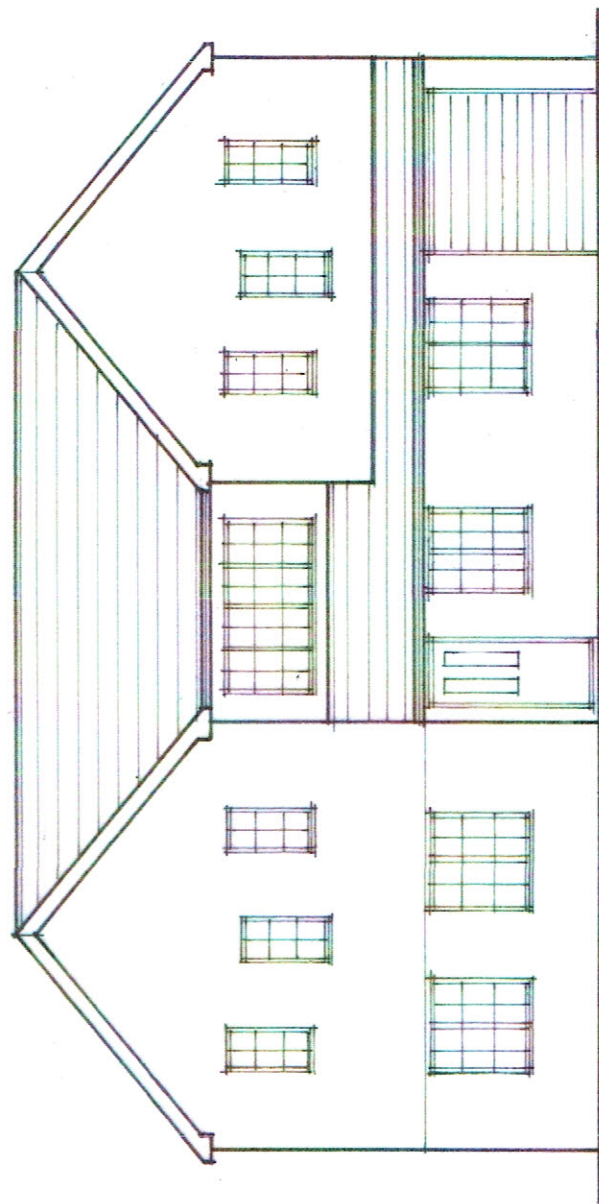

Existing Front Elevation
(Scale 1/100)