



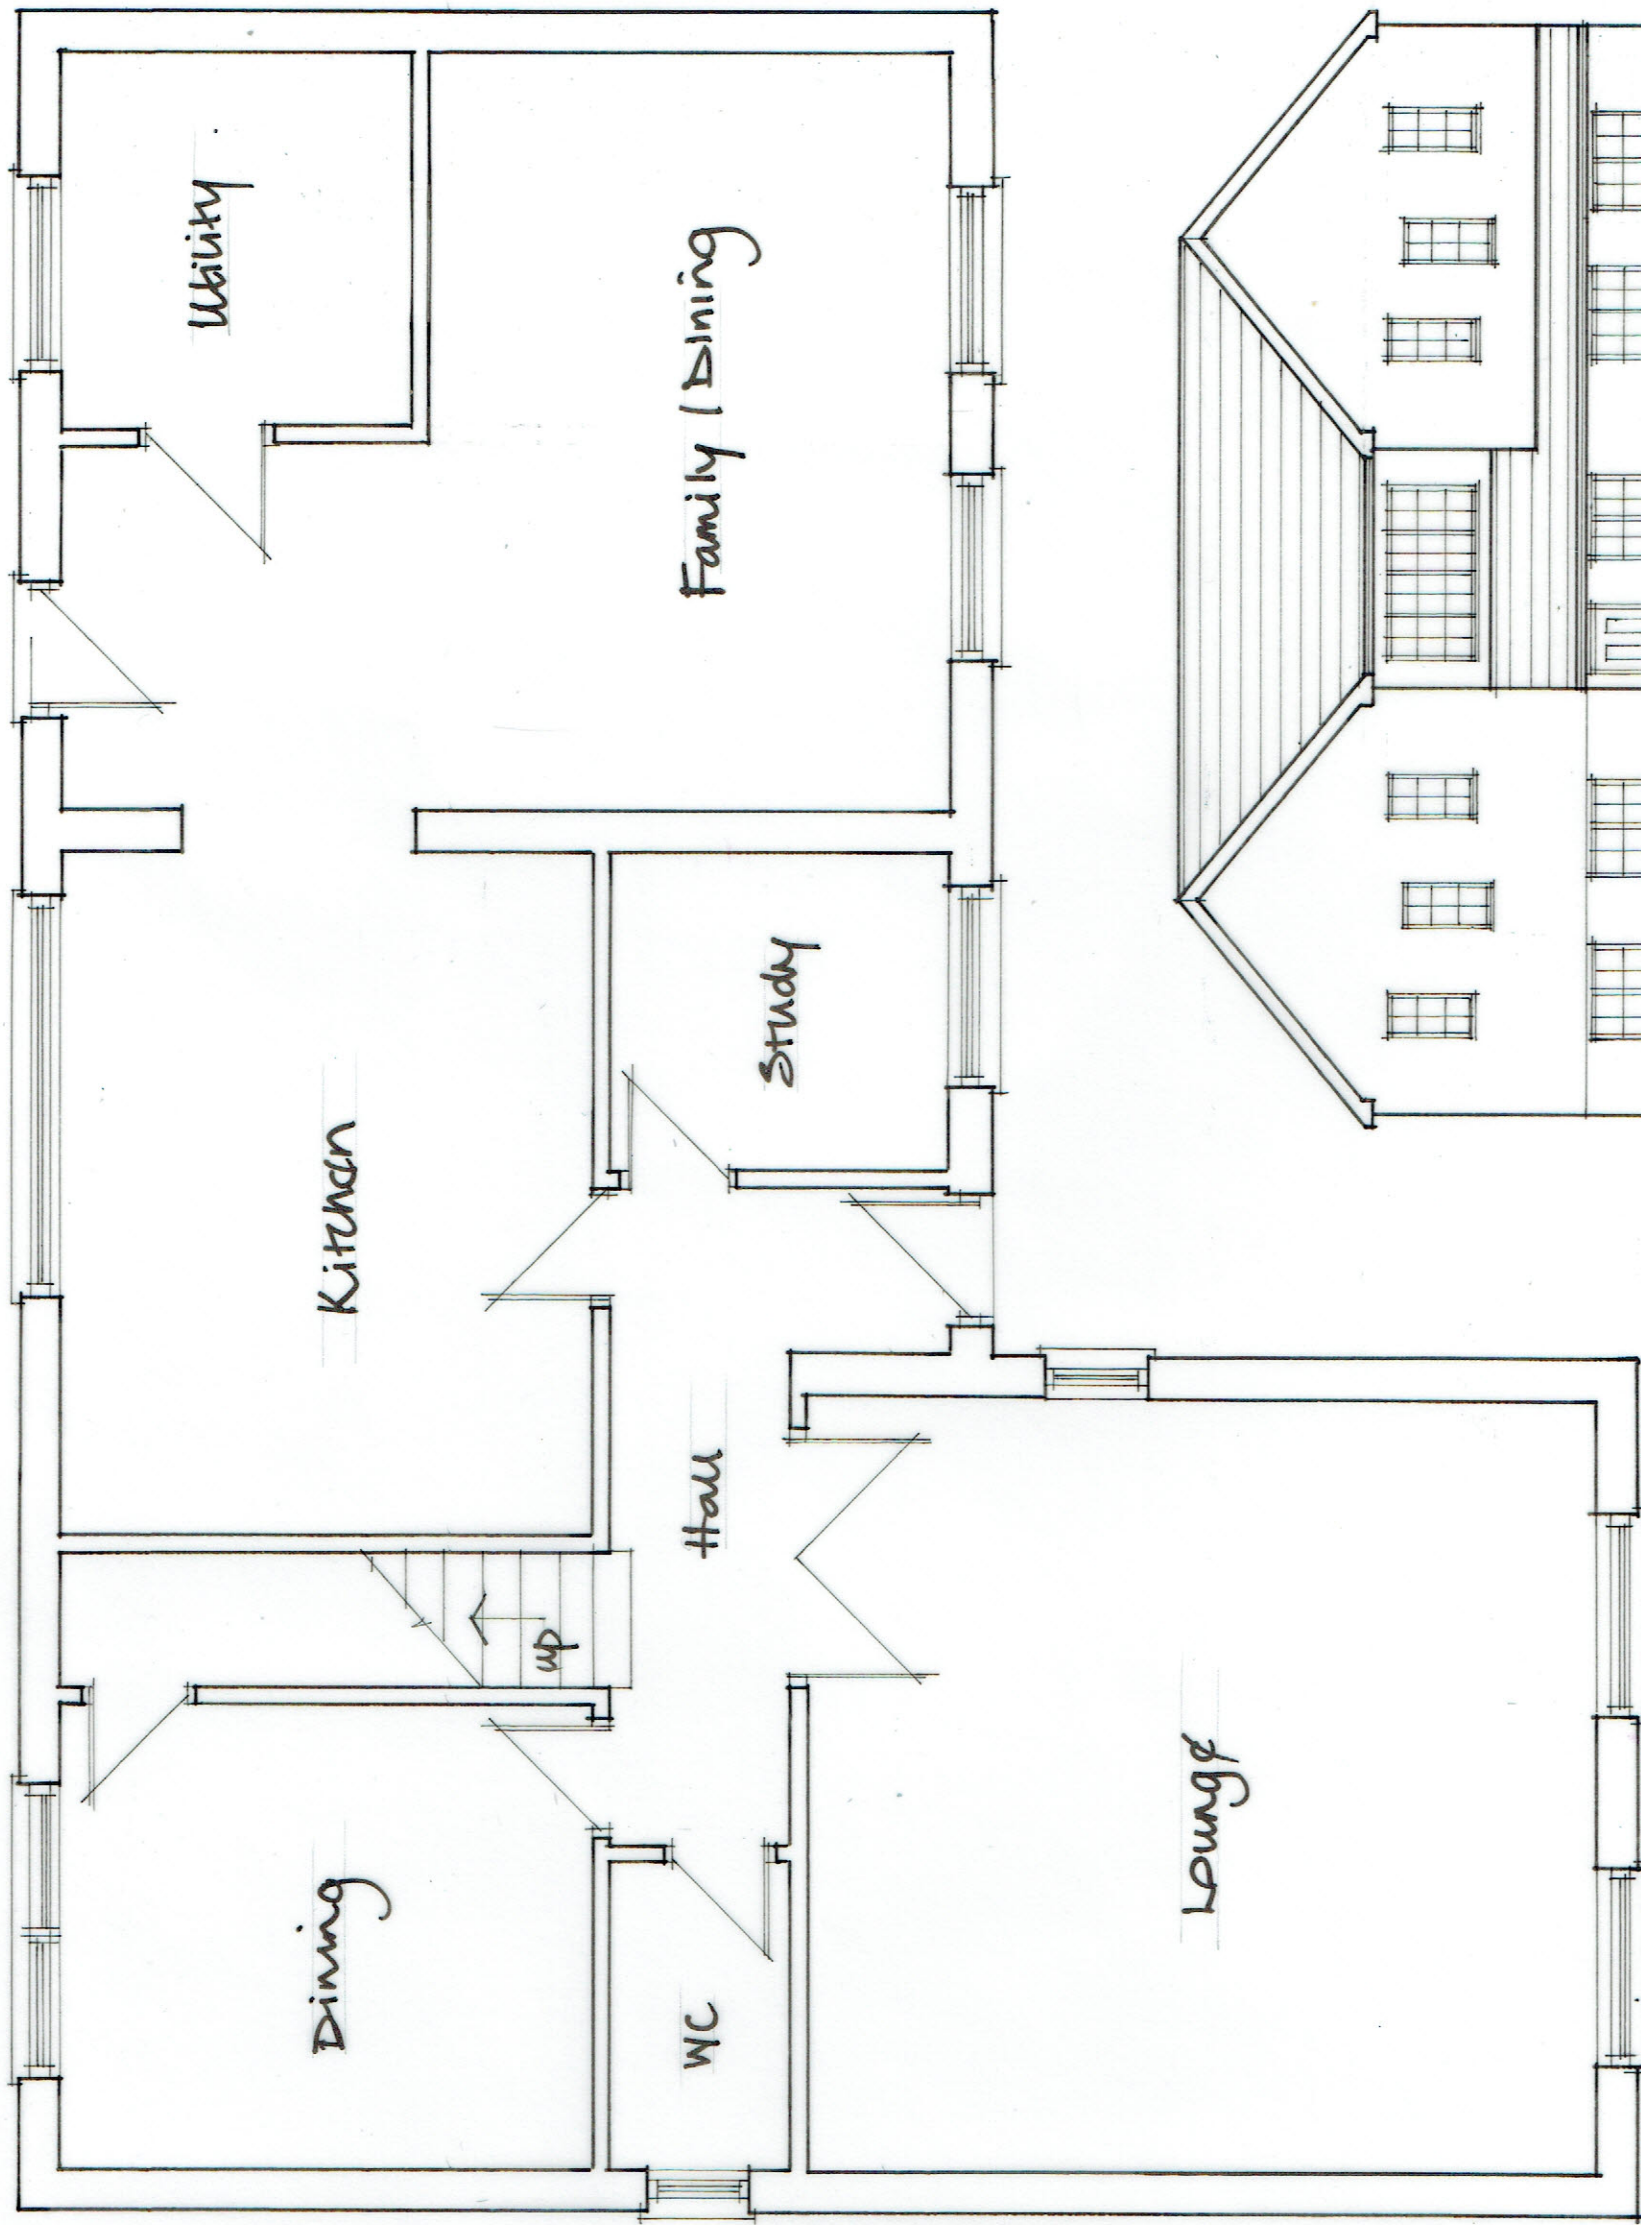

Proposed Ground Floor
(Scale 1/50)

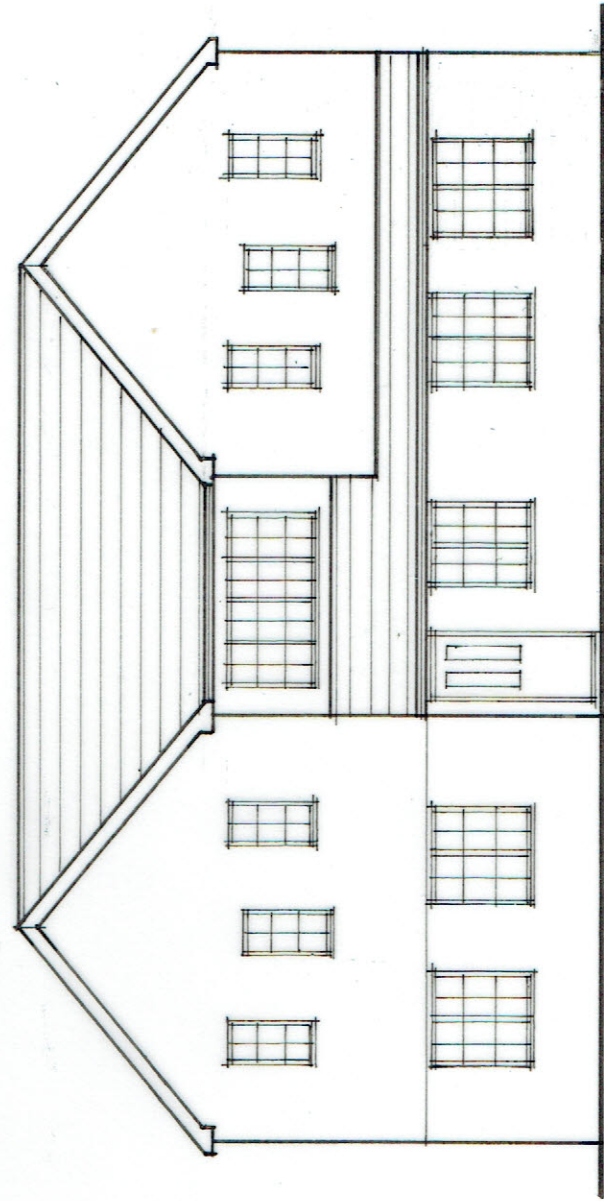

Proposed Front Elevation
(Scale 1/100)