

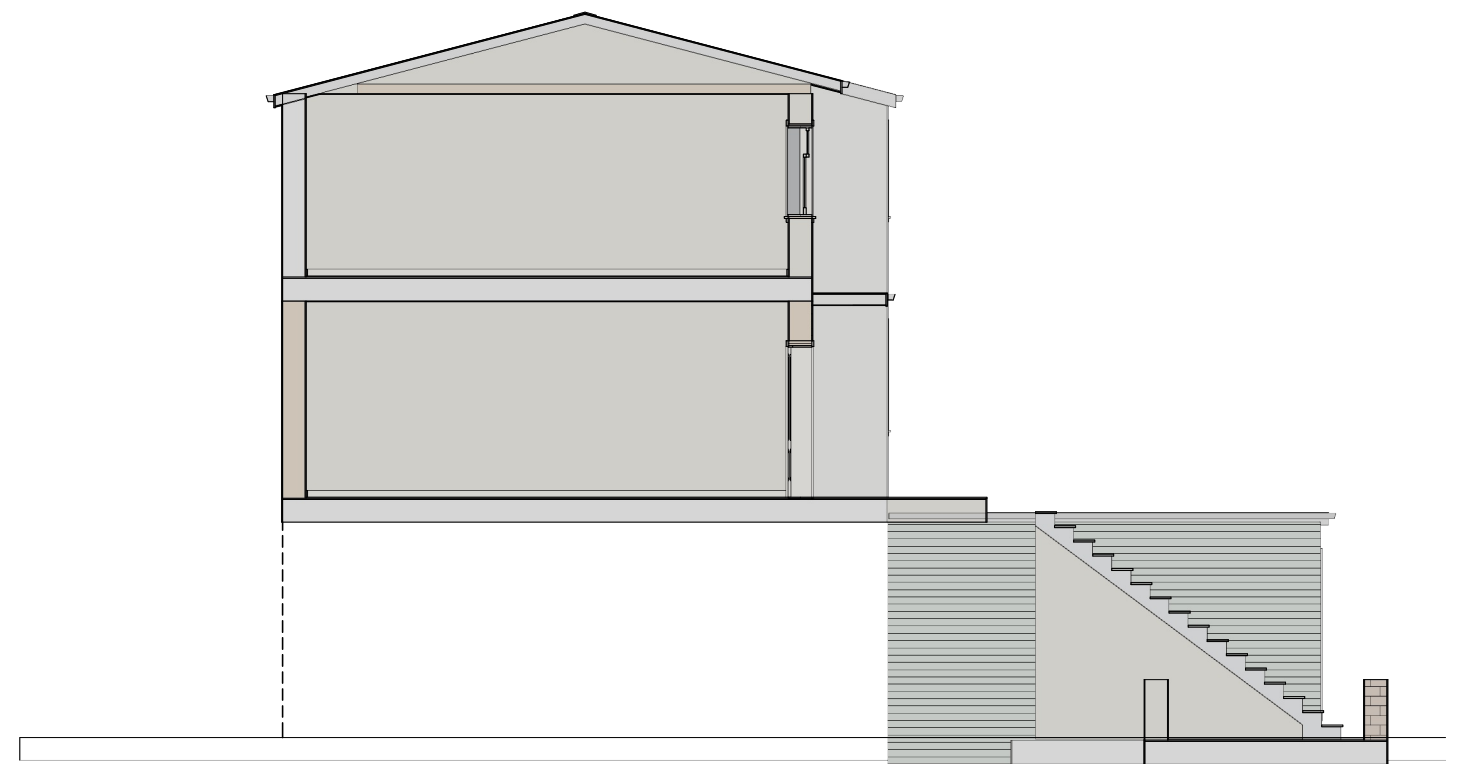
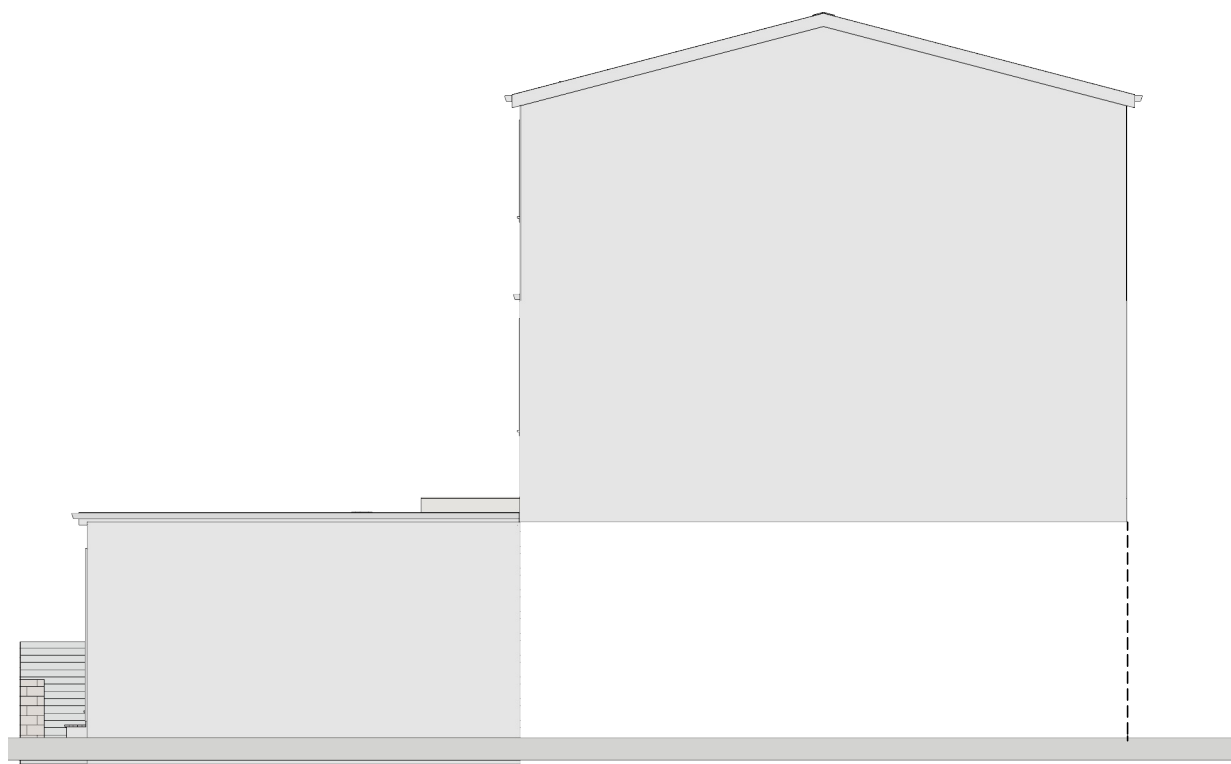


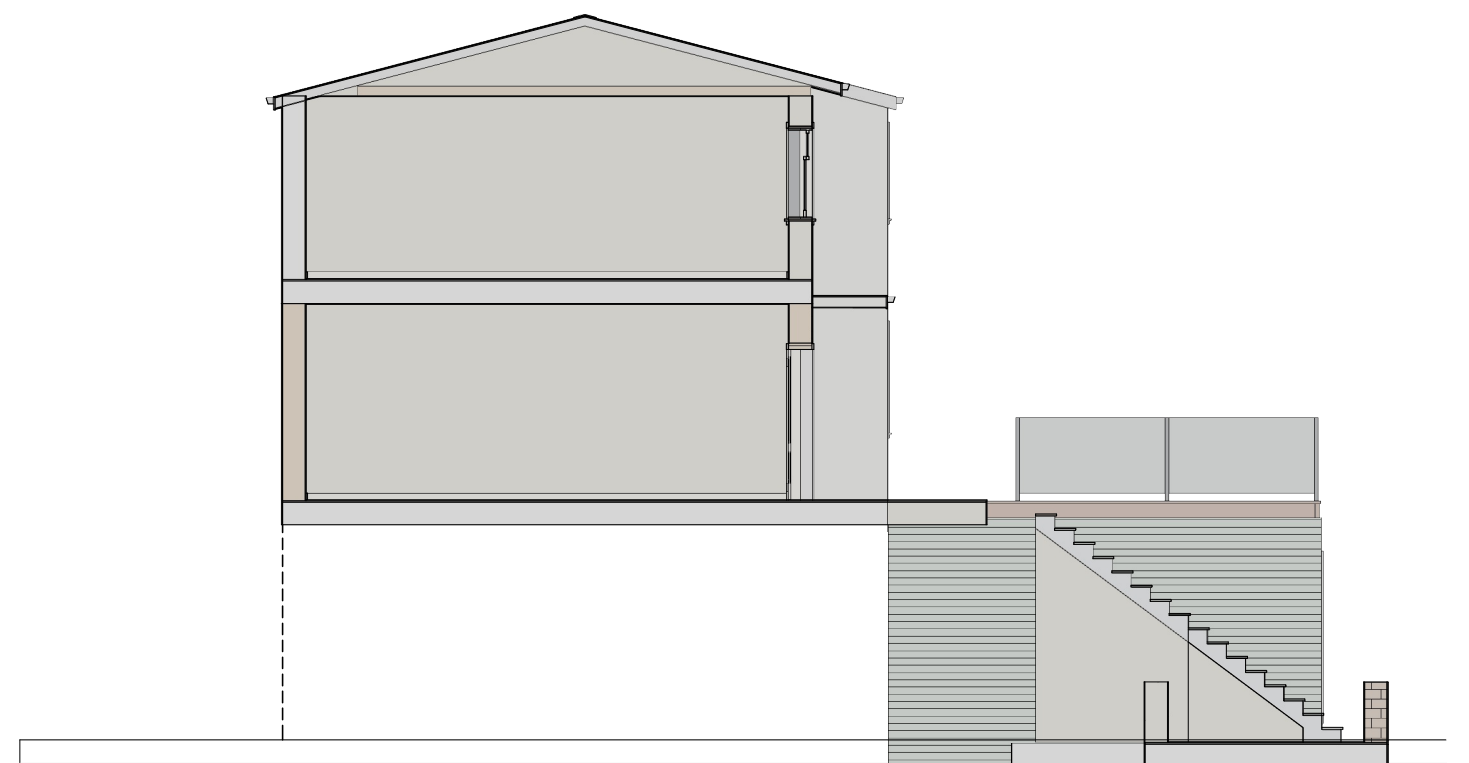

EXISTING ELEVATIONS

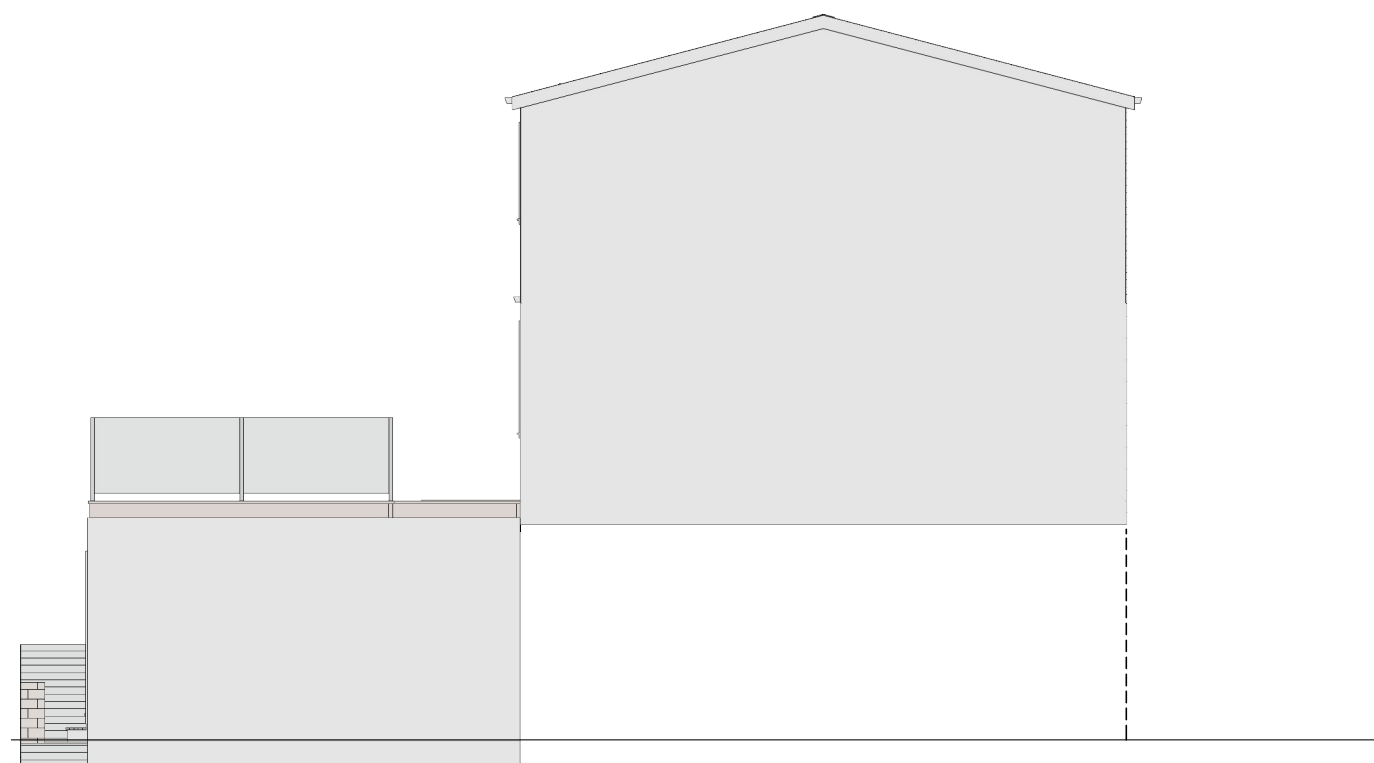

PROPOSED ELEVATIONS