



Existing First Floor
Scale 1:50@A3



Existing ground floor (Units 3&4)
Scale 1:50@A3

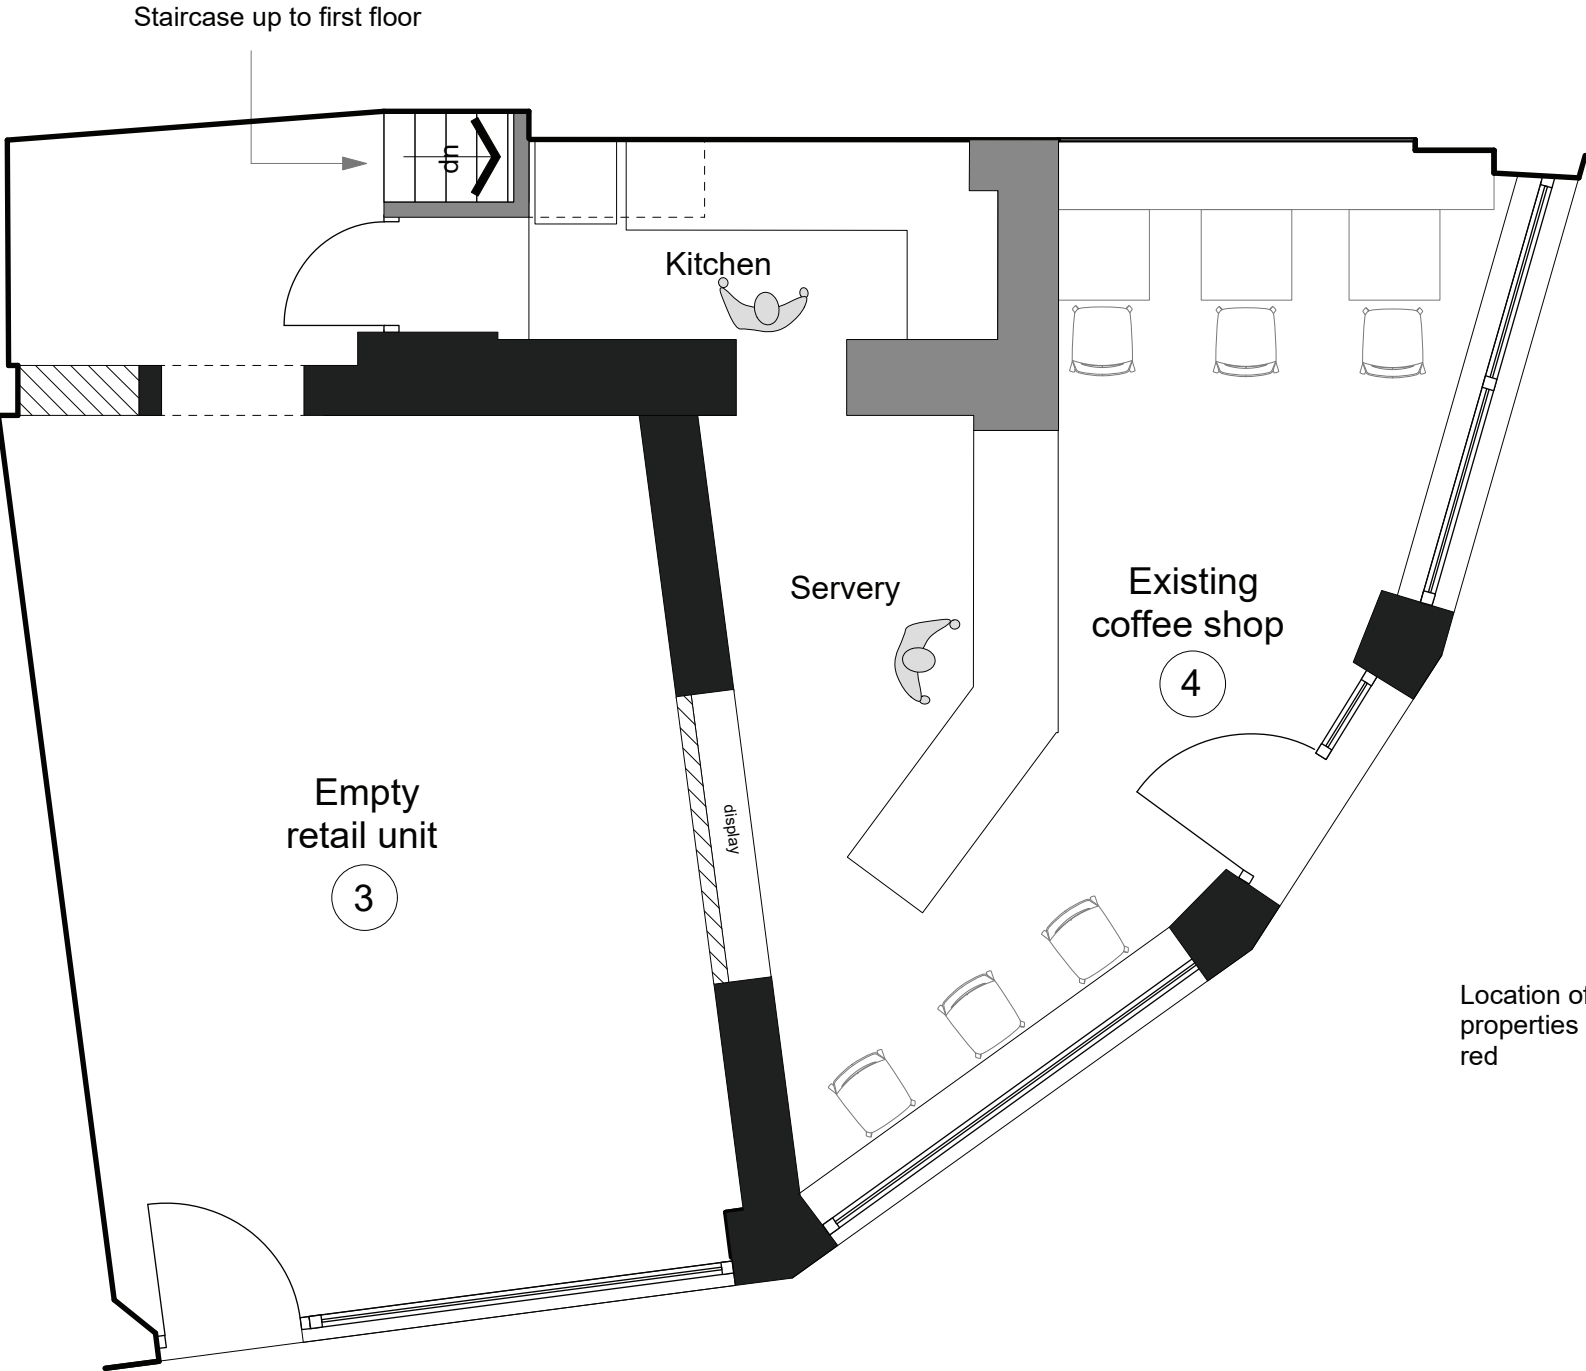

Existing Photos

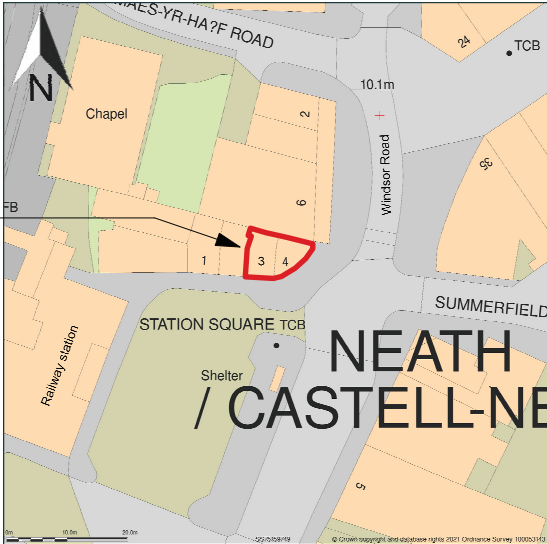

OS Location Plan
Scale 1:1250@A3

Notes-

1. Do not scale off this drawing- Use Figured dimensions only. Contractor to carry out detailed survey on site prior to any works commencing or ordering materials. Contractor to liase with Client when setting out extension on site.

BANKHEADDESIGN

amendments	
client	Samantha Jones
project	3 & 4 Station Square, Neath, SA11 1BY
title	Existing Plans & OS Map
scale	1.50& 1.1250 @A3
dwg by	
date	Jan 2021
dwg no	Sam-01
rev	

Dimensions to be verified on site. Figured dimensions to be taken in preference to those scaled.

This drawing is the property of Bankhead Design, copyright is reserved by them and the drawing is issued on the condition that it is not copied, reproduced, retained or disclosed to any unauthorised person, either wholly or in part without the consent in writing from Bankhead Design

Bankhead Design
20 Beechwood Avenue, Neath
SA11 3TE
Tel: 0781 8086740
email: info@bankheaddesign.co.uk