


Note: New toilet & kitchen to be linked into existing drainage system. Contractor to advise on all details.

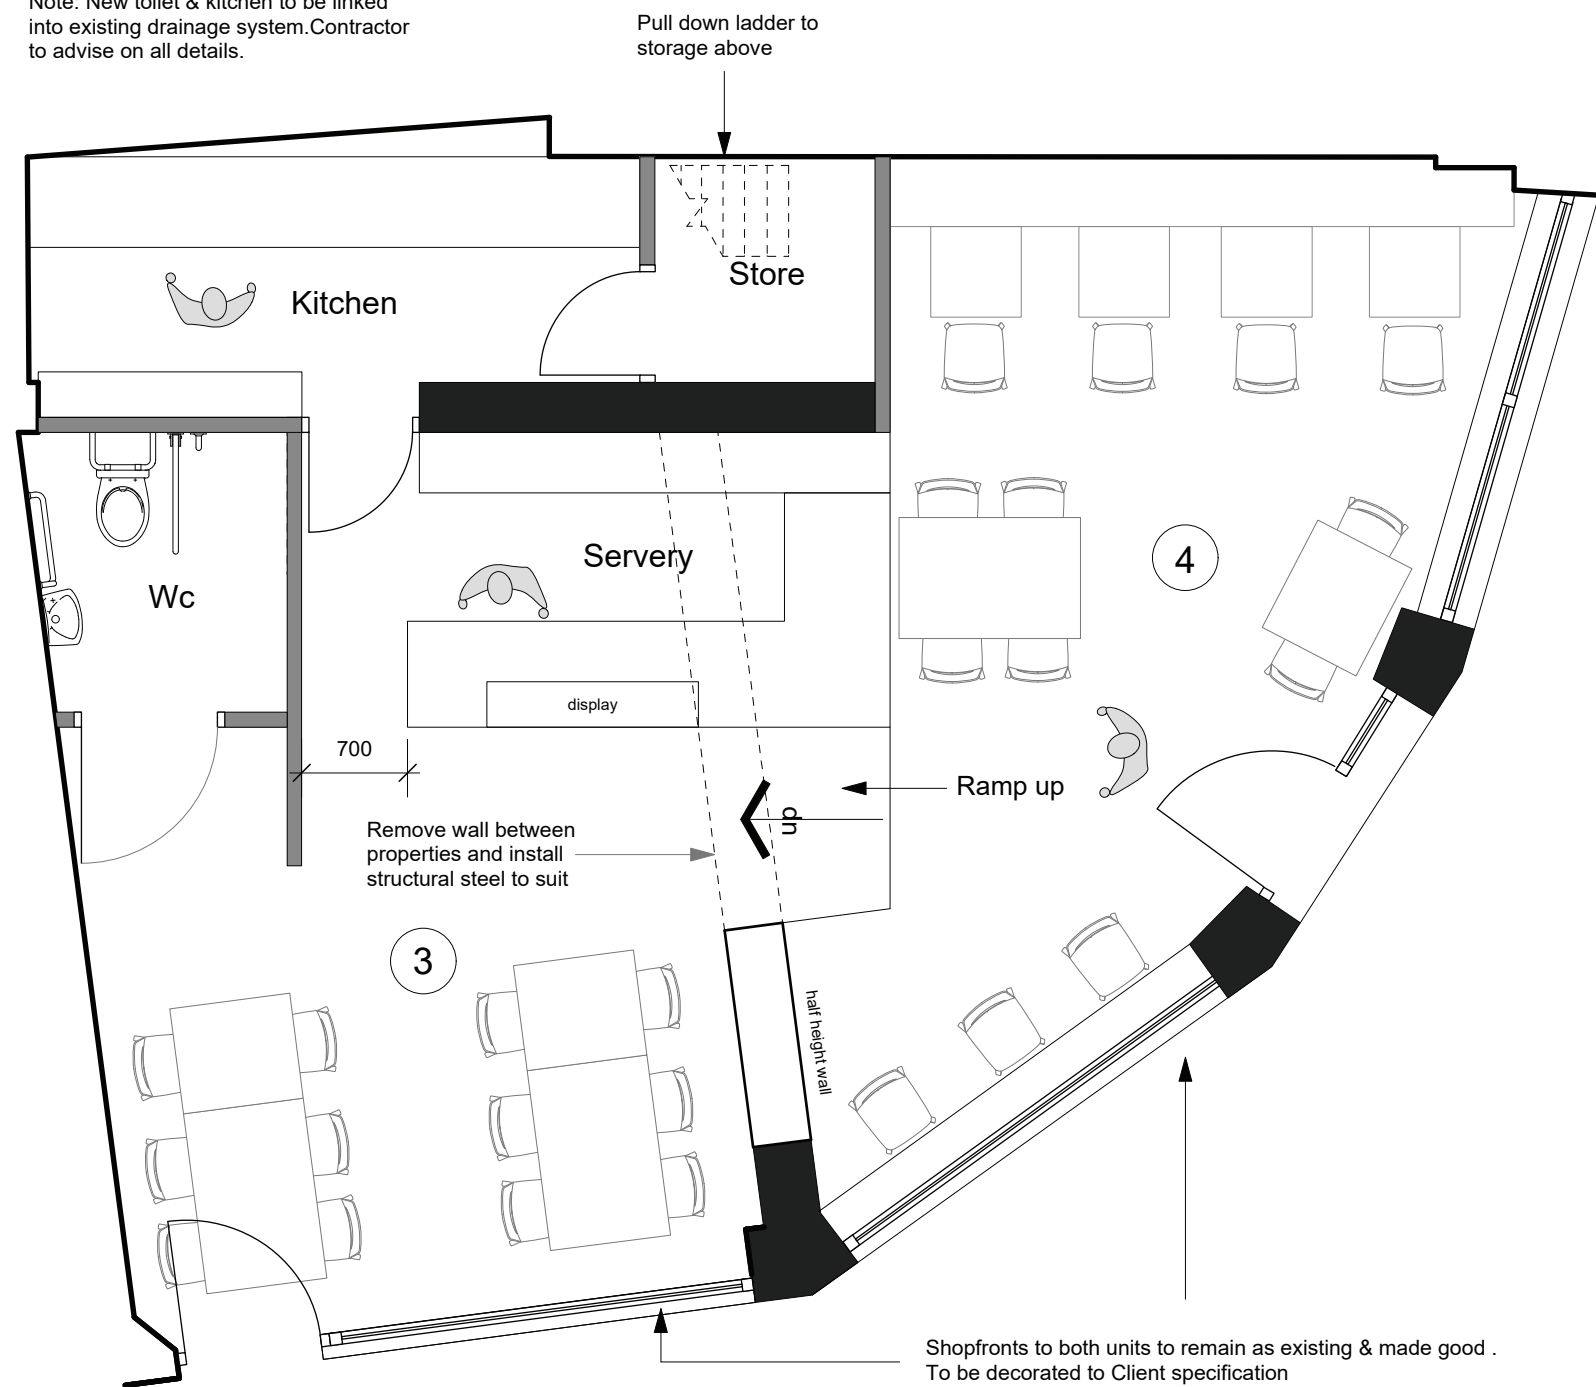

Proposed Ground Floor
Scale 1:50@A3

Notes-

1. Do not scale off this drawing- Use Figured dimensions only. Contractor to carry out detailed survey on site prior to any works commencing or ordering materials. Contractor to liaise with Client when setting out extension on site.

BANKHEADDESIGN

amendments

client Samantha Jones

project 3 & 4 Station Square, Neath, SA11 1BY

title Proposed Plans - Enlarged Coffee shop

scale 1:50 @A3

dwg by

date Jan 2021

dwg no Sam-02 _____rev _____

Dimensions to be verified on site. Figured dimensions to be taken in preference to those scaled.

This drawing is the property of Bankhead Design, copyright is reserved by them and the drawing is issued on the condition that it is not copied, reproduced, retained or disclosed to any unauthorised person, either wholly or in part without the consent in writing from Bankhead Design

Bankhead Design
20 Beechwood Avenue, Neath
SA11 3TE
Tel: 0781 8086740
email: info@bankheaddesign.co.uk