



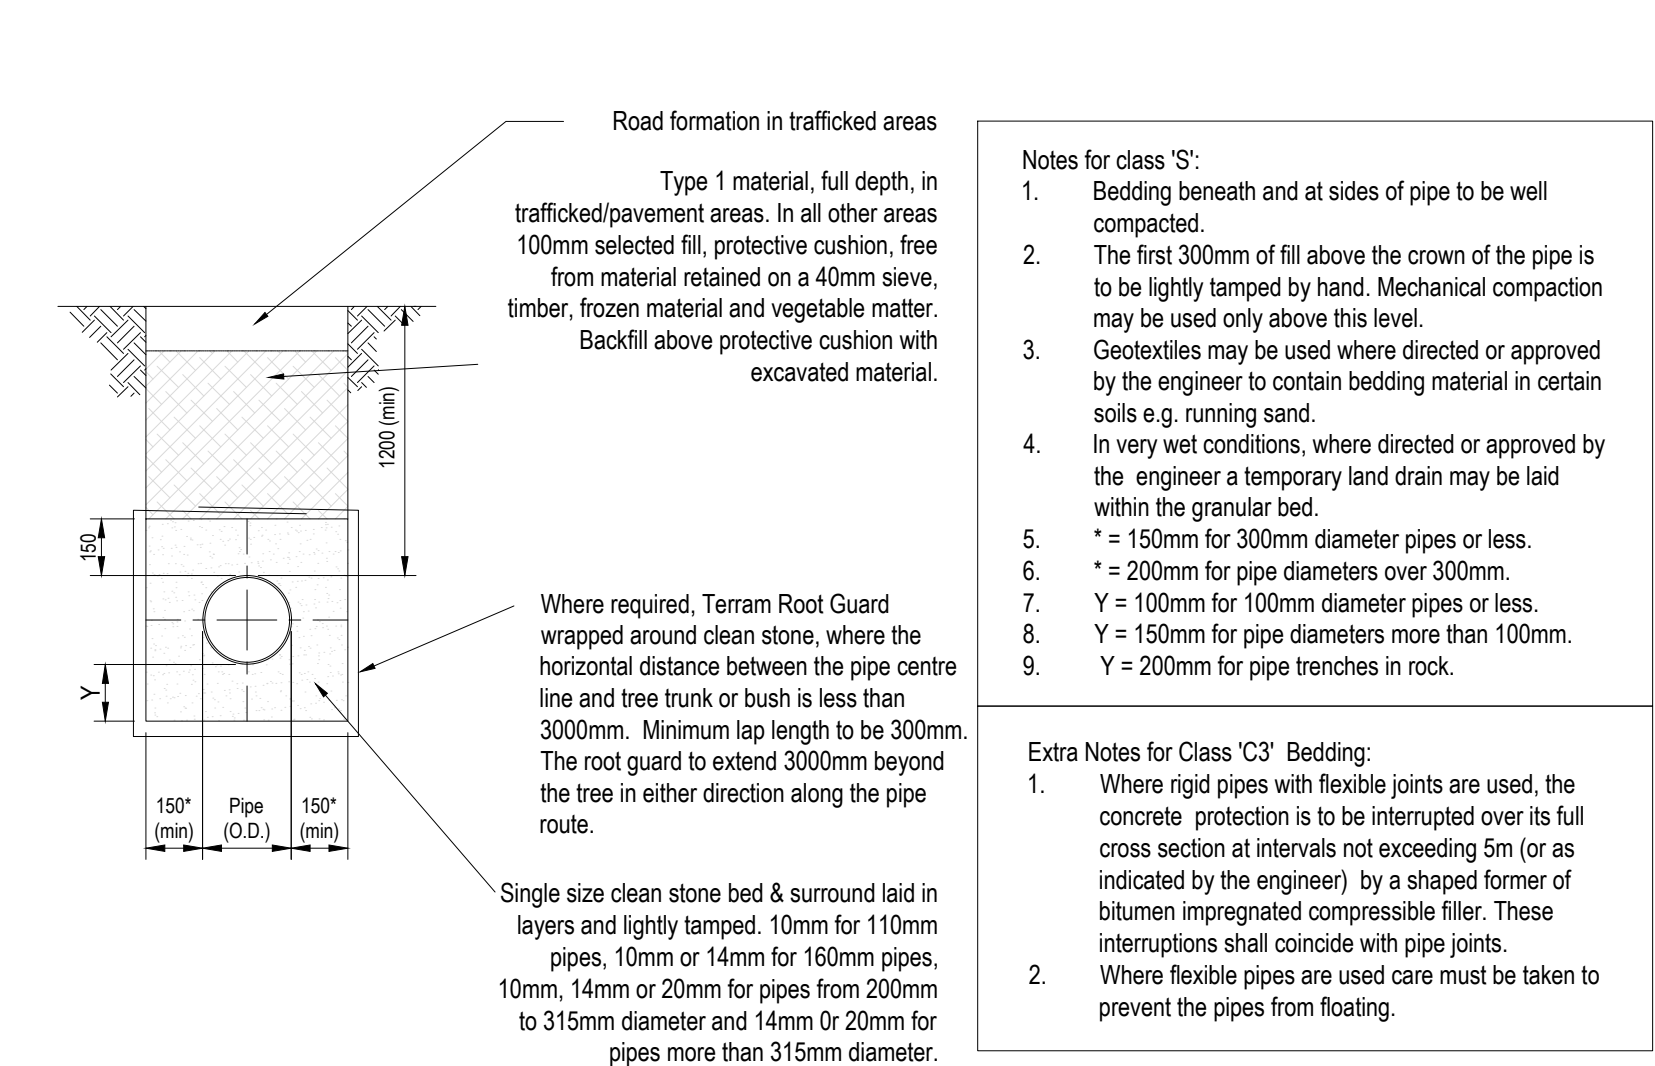


CLASS S BEDDING FOR DRAINS (WHERE COVER TO SOFFIT IS MORE THAN 1200mm IN TRAFFICKED AREAS OR 600mm ELSEWHERE)

Scale 1:20

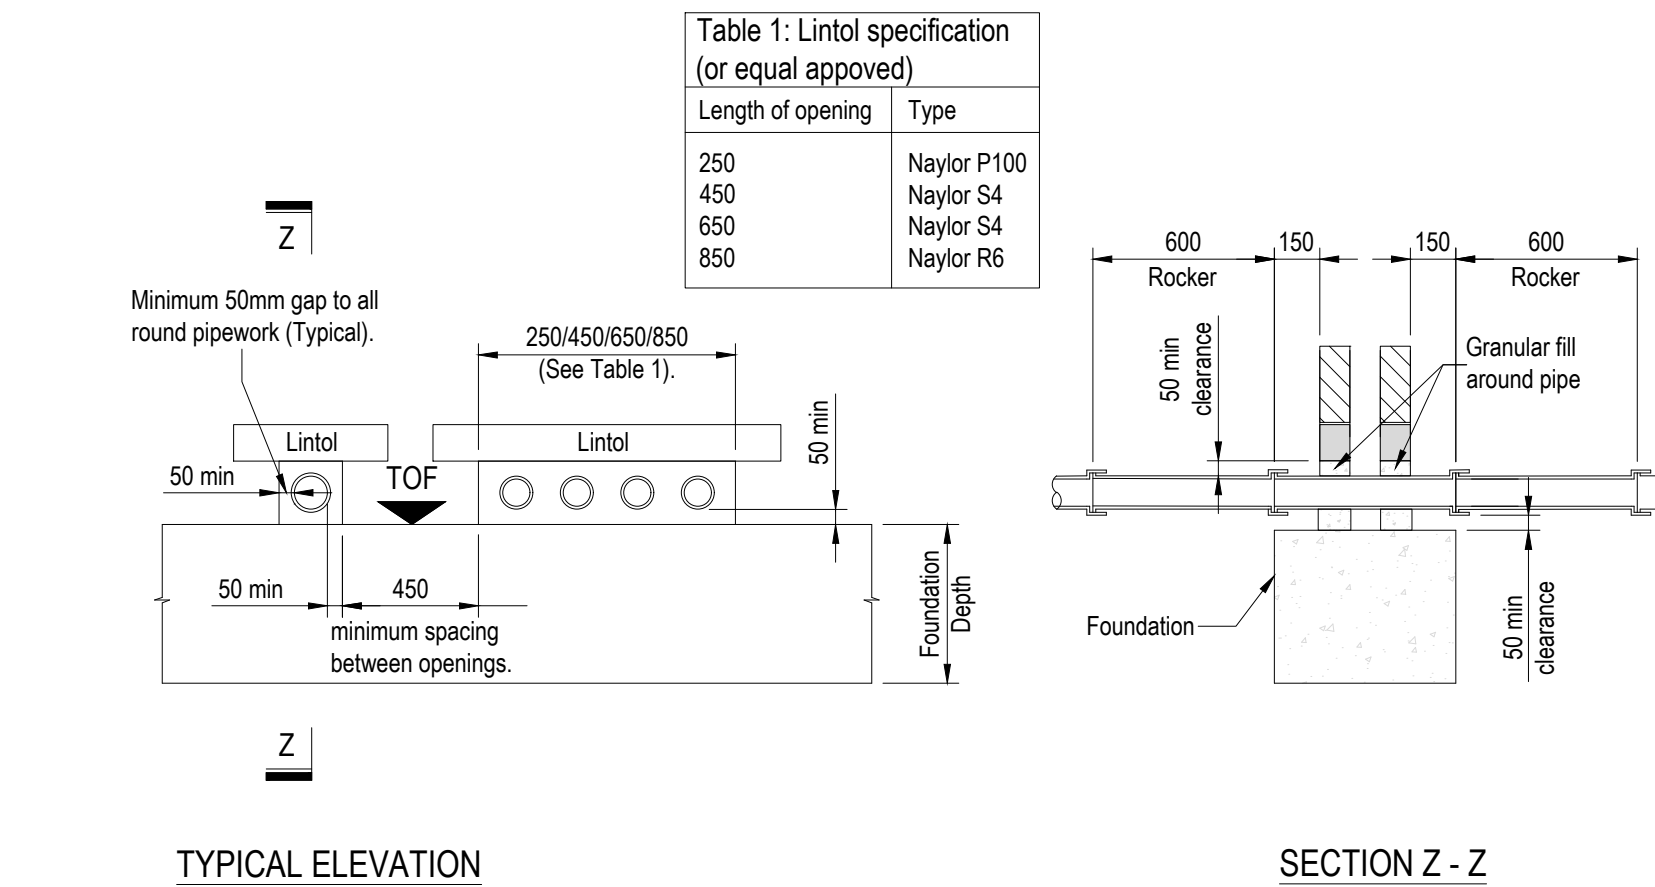


DRAINAGE CROSSING DETAIL THROUGH MASONRY SUB-FLOOR WALLS

Scale 1:25

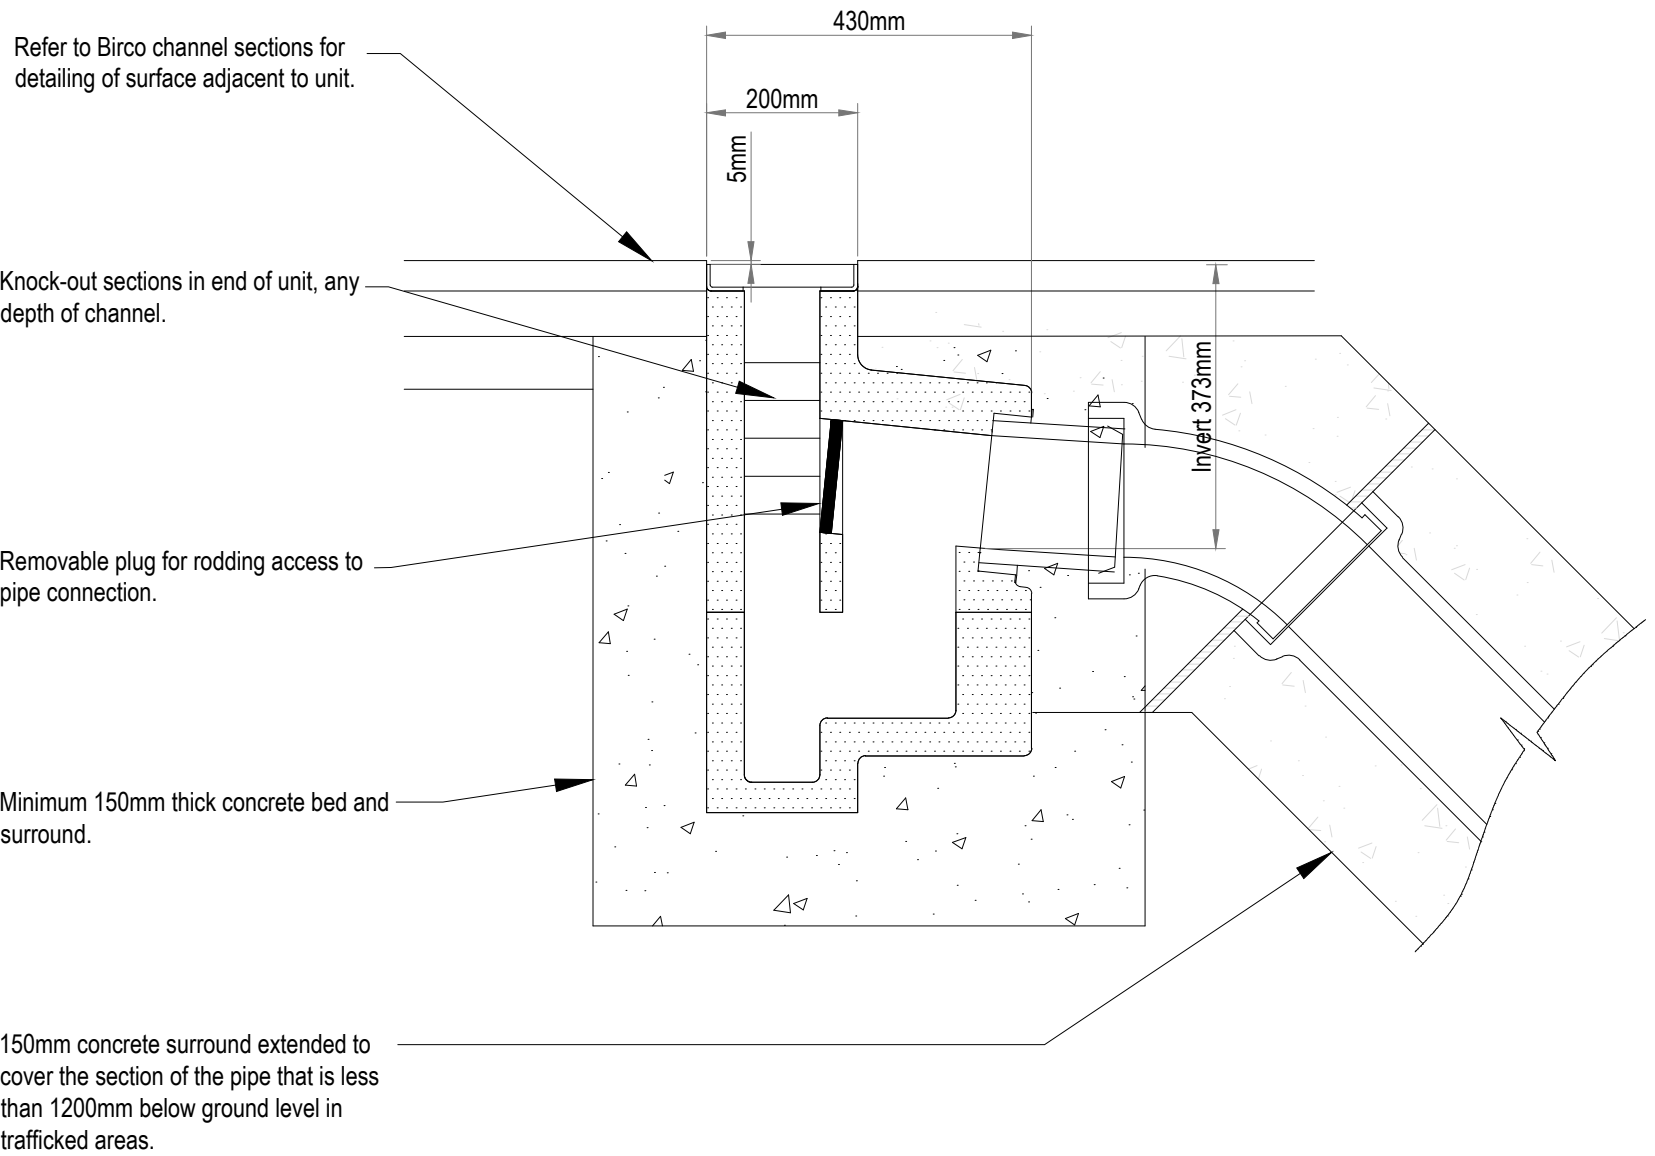


BIRCO 100 -INLINE SIDE OUTFALL DETAIL

Scale 1:10

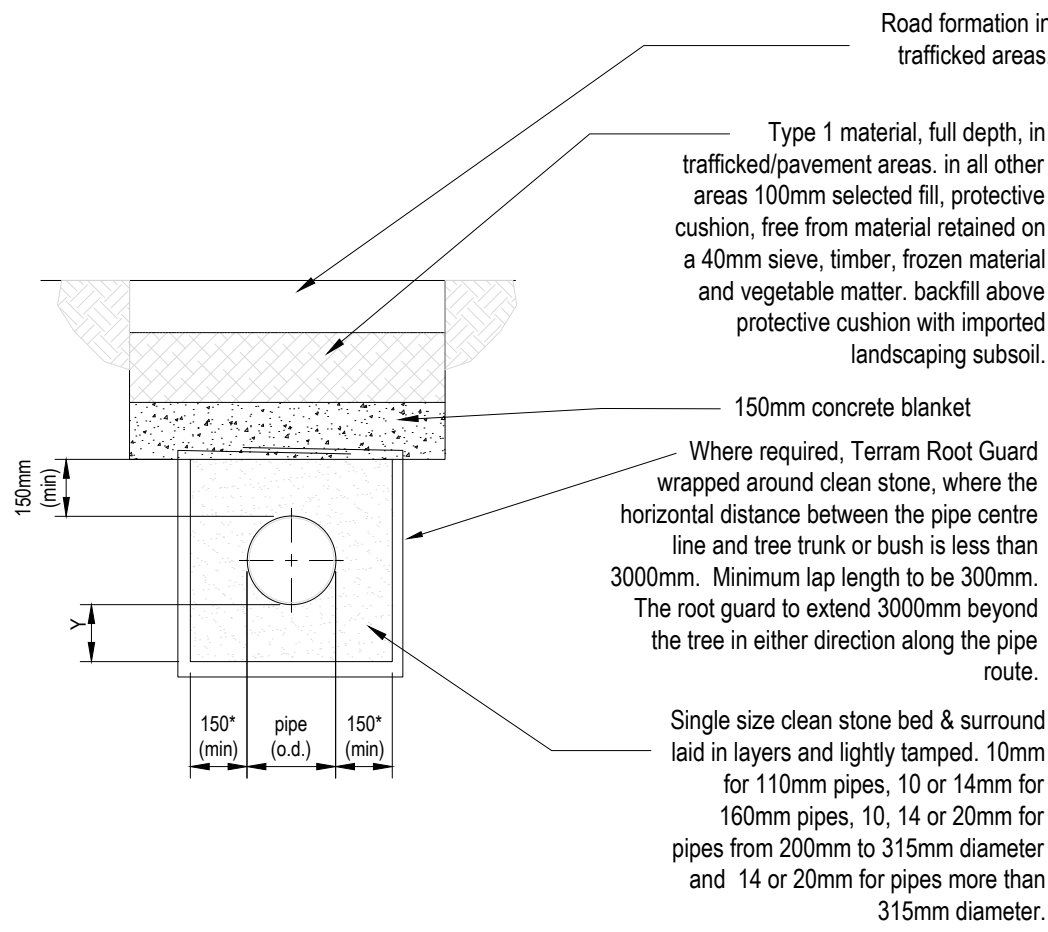


BEDDING CLASS C3 CONCRETE SLAB PROTECTION BEDDING FOR PROTECTION TO FLEXIBLE PIPES WITHIN TRAFFICKED AREAS. BEDDING FACTOR 2.6

Scale 1:20

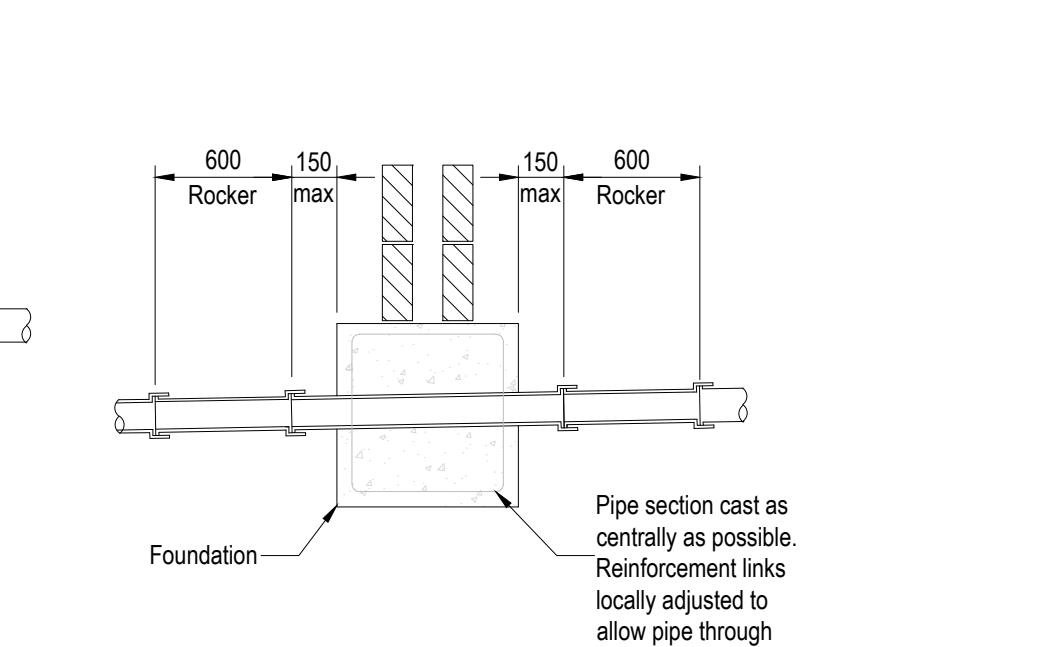


PIPE PASSING THROUGH FOUNDATION

Scale 1:20

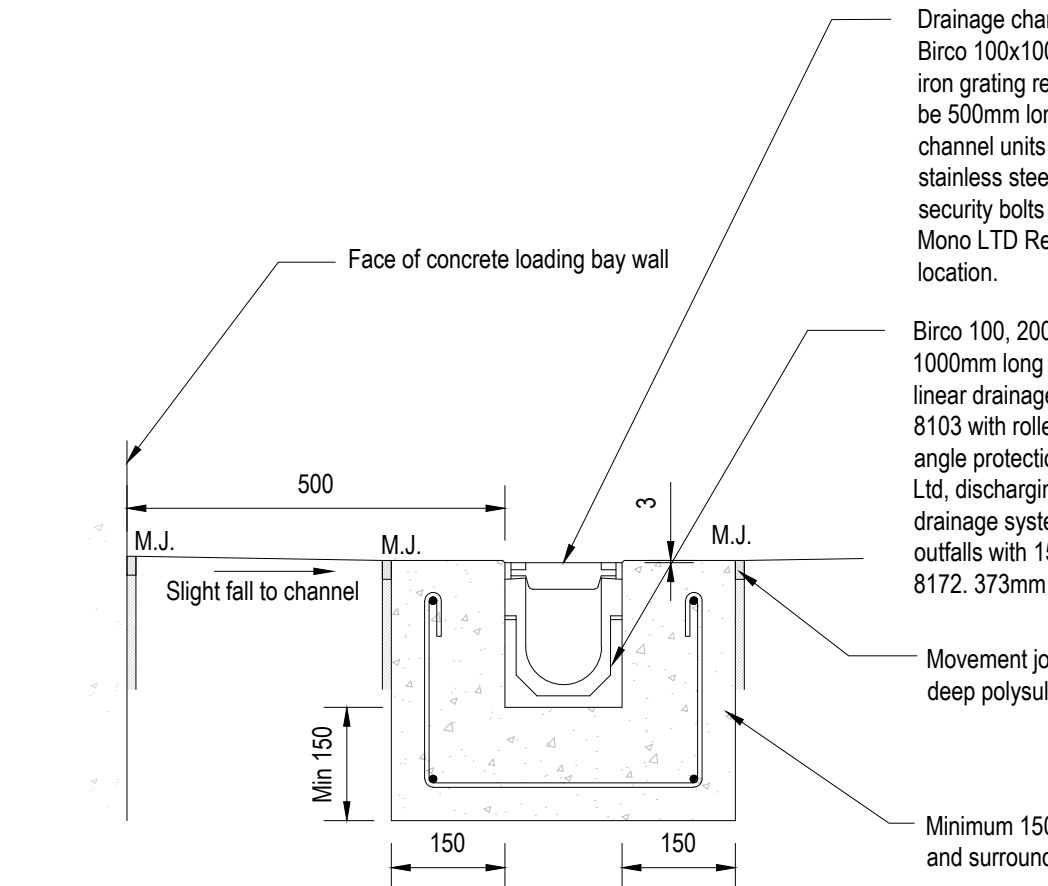


LOADING BAY RAMP DRAINAGE CHANNEL

Scale 1:10

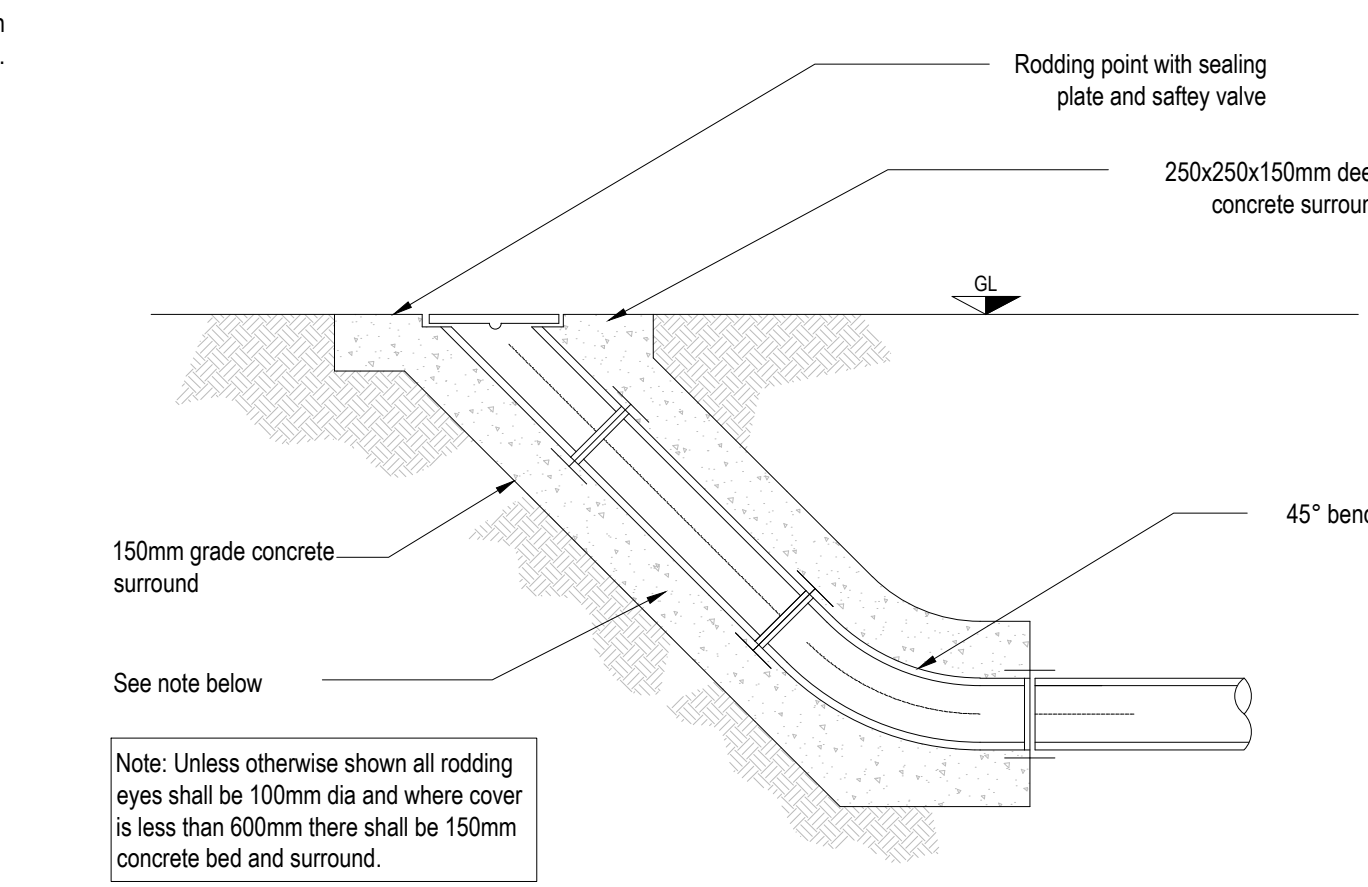


TYPICAL RODDING EYE DETAIL

Scale 1:20

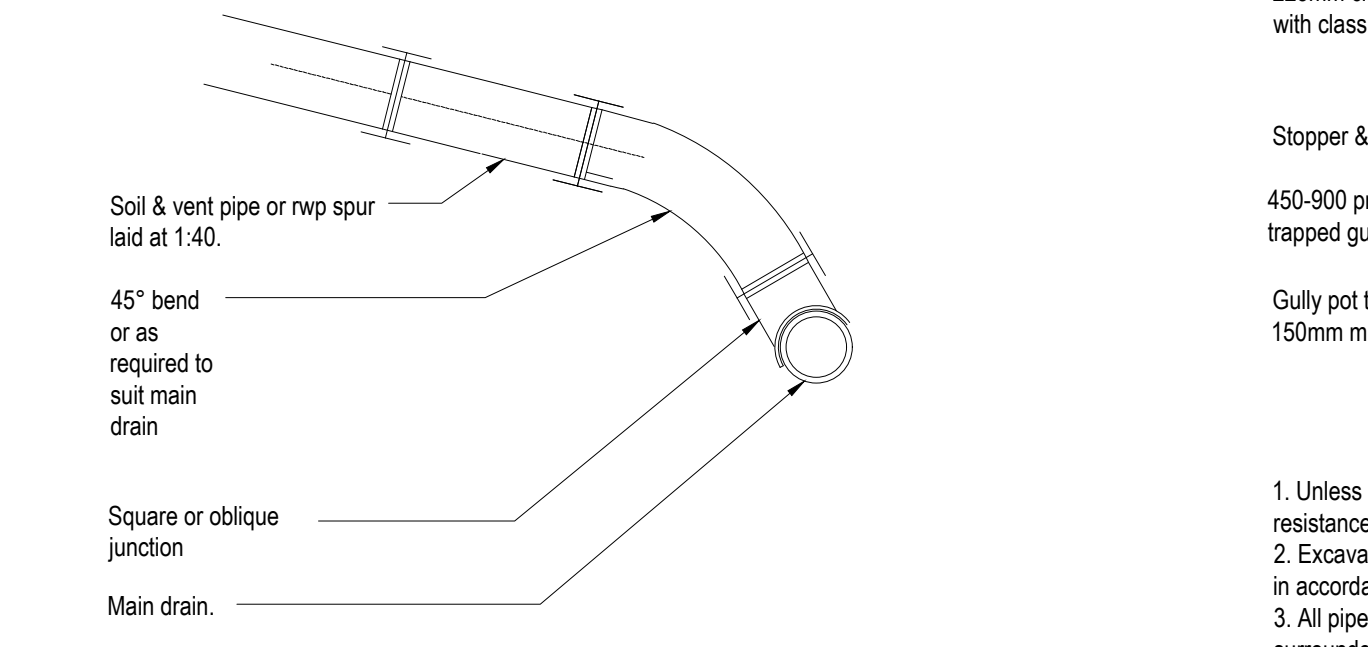


TYPICAL JUNCTION CONNECTION DETAIL

Scale 1:20

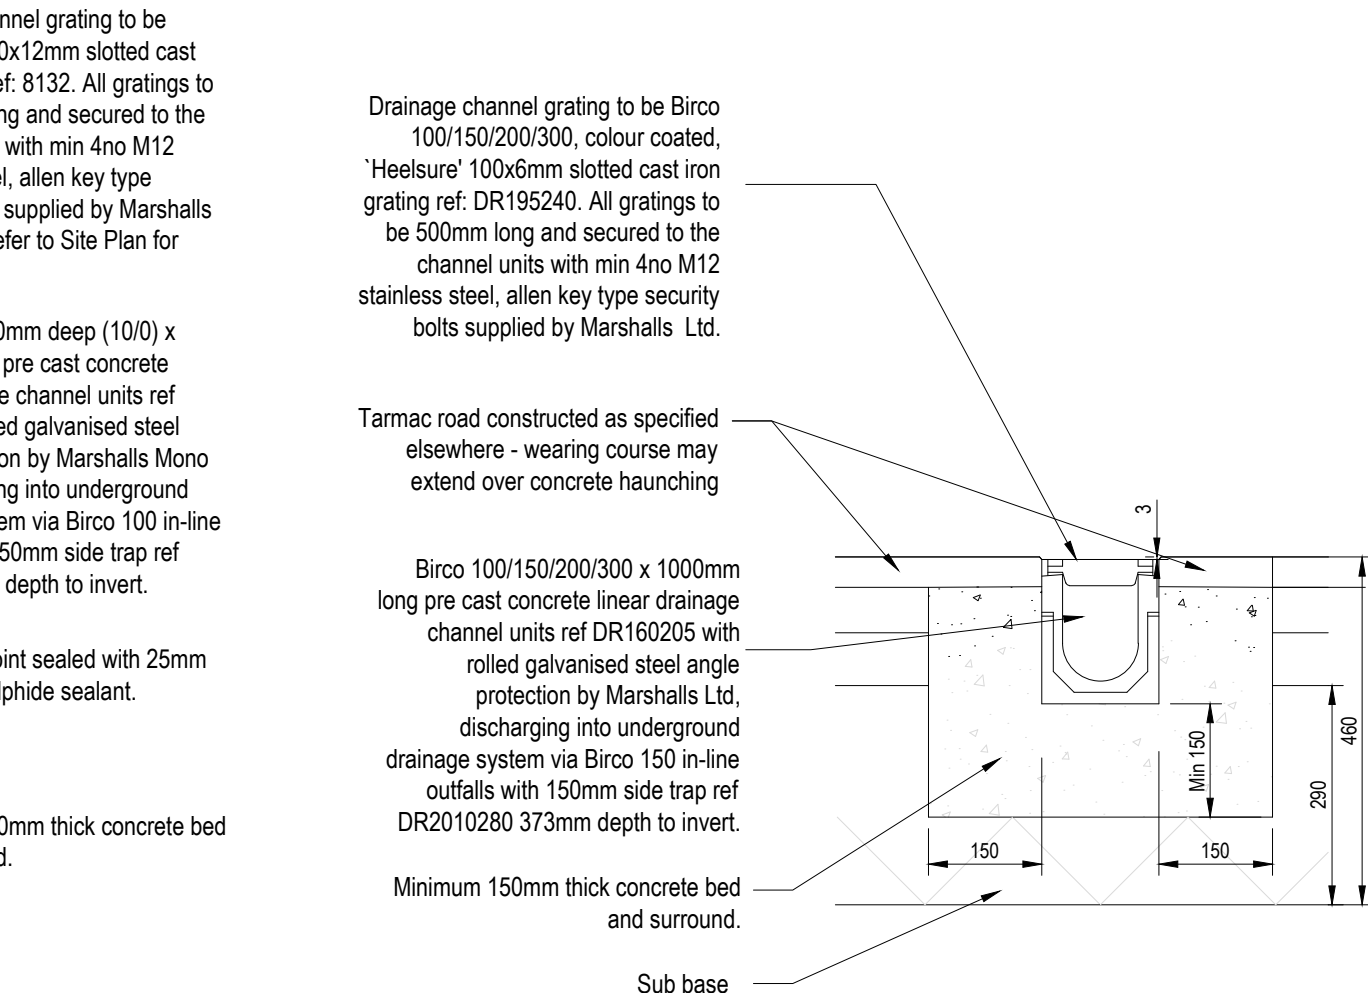


CAR PARK DRAINAGE CHANNEL

Scale 1:10

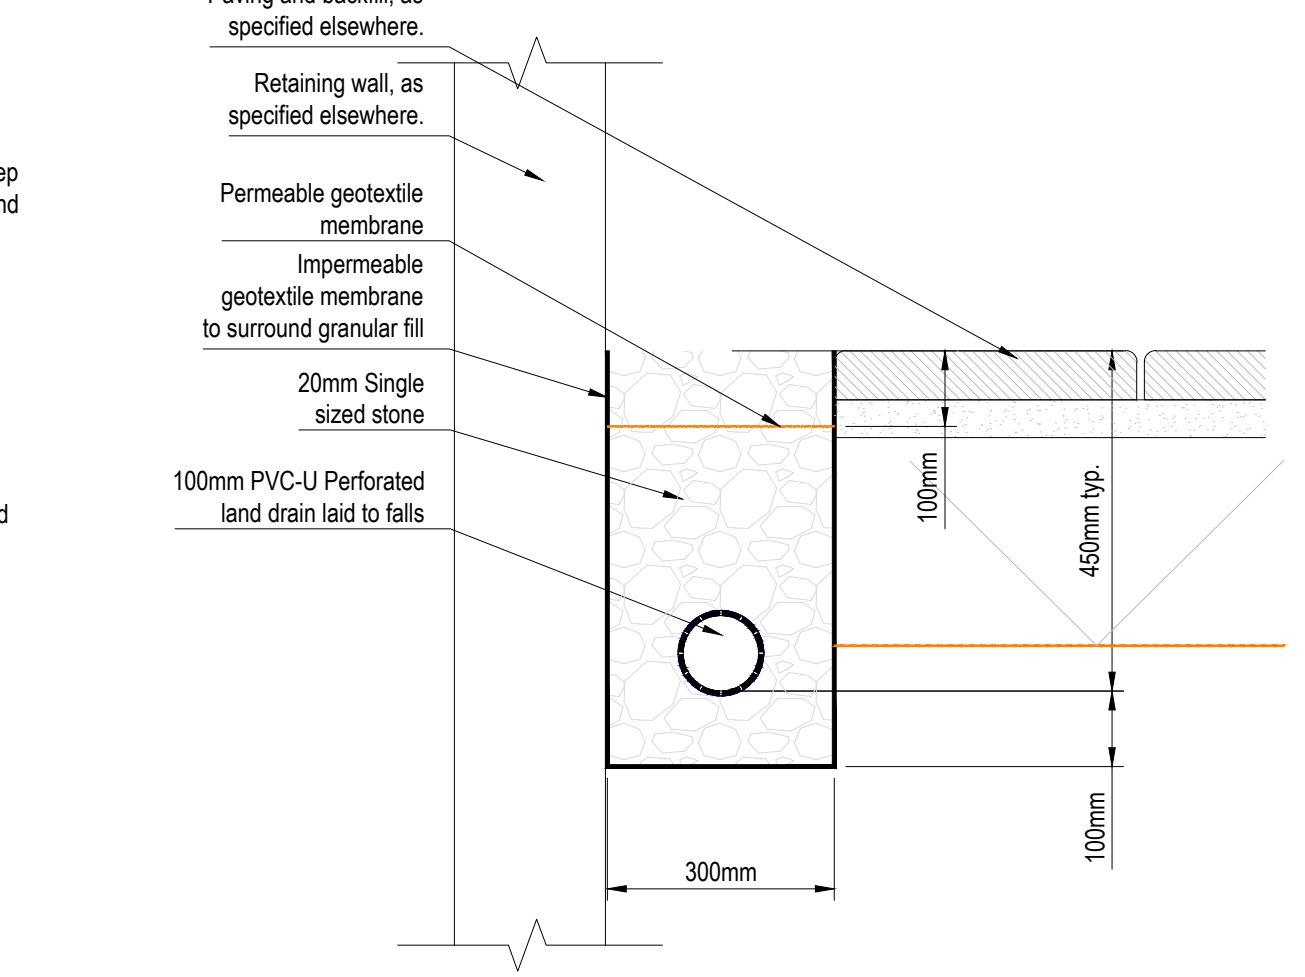


LAND DRAIN DETAIL

Scale 1:10

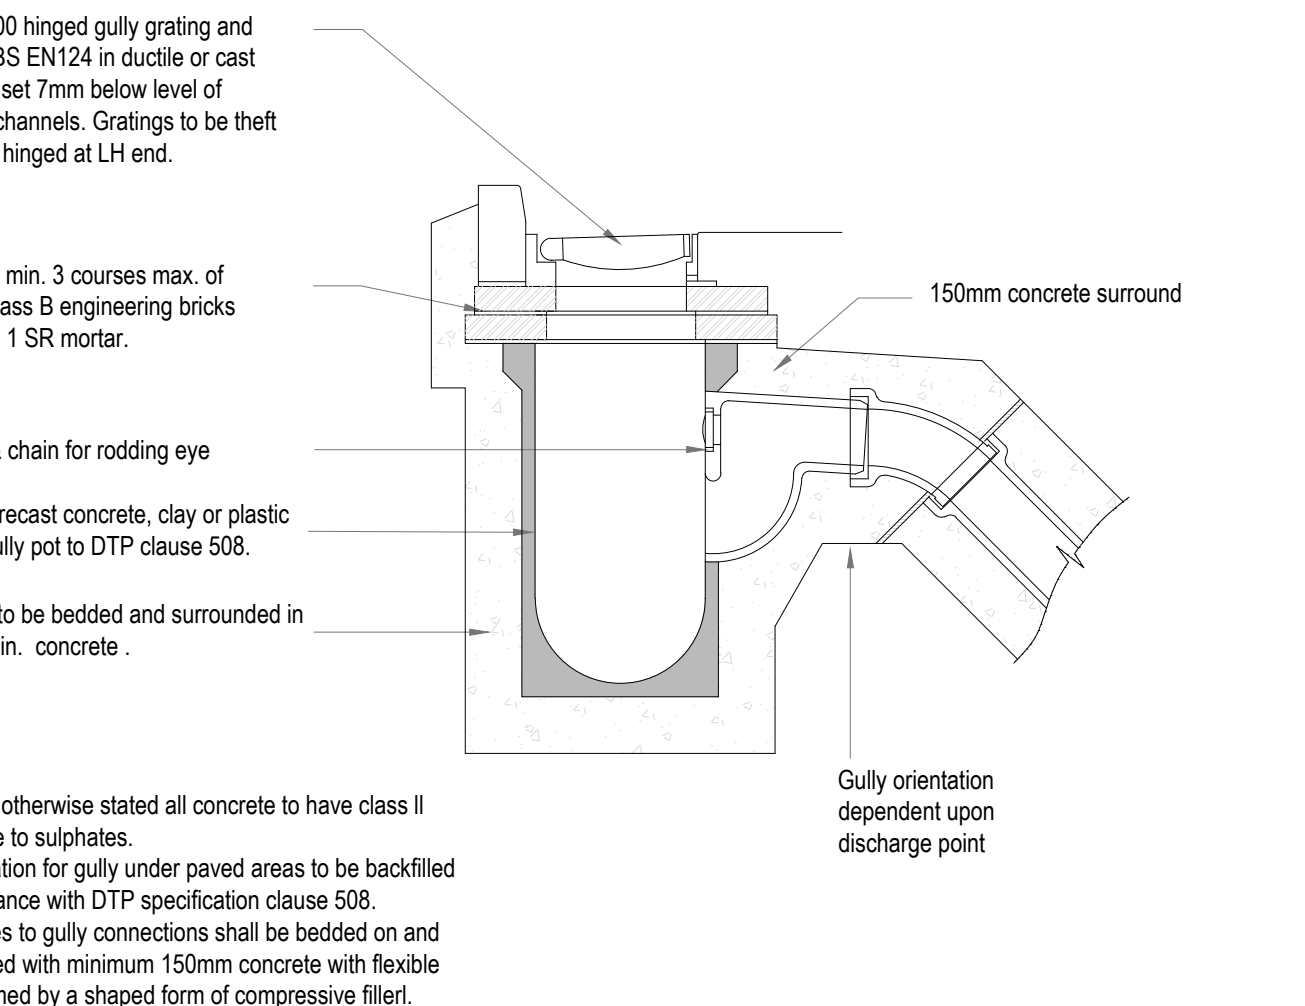

TRAPPED ROAD GULLY

Scale 1:20

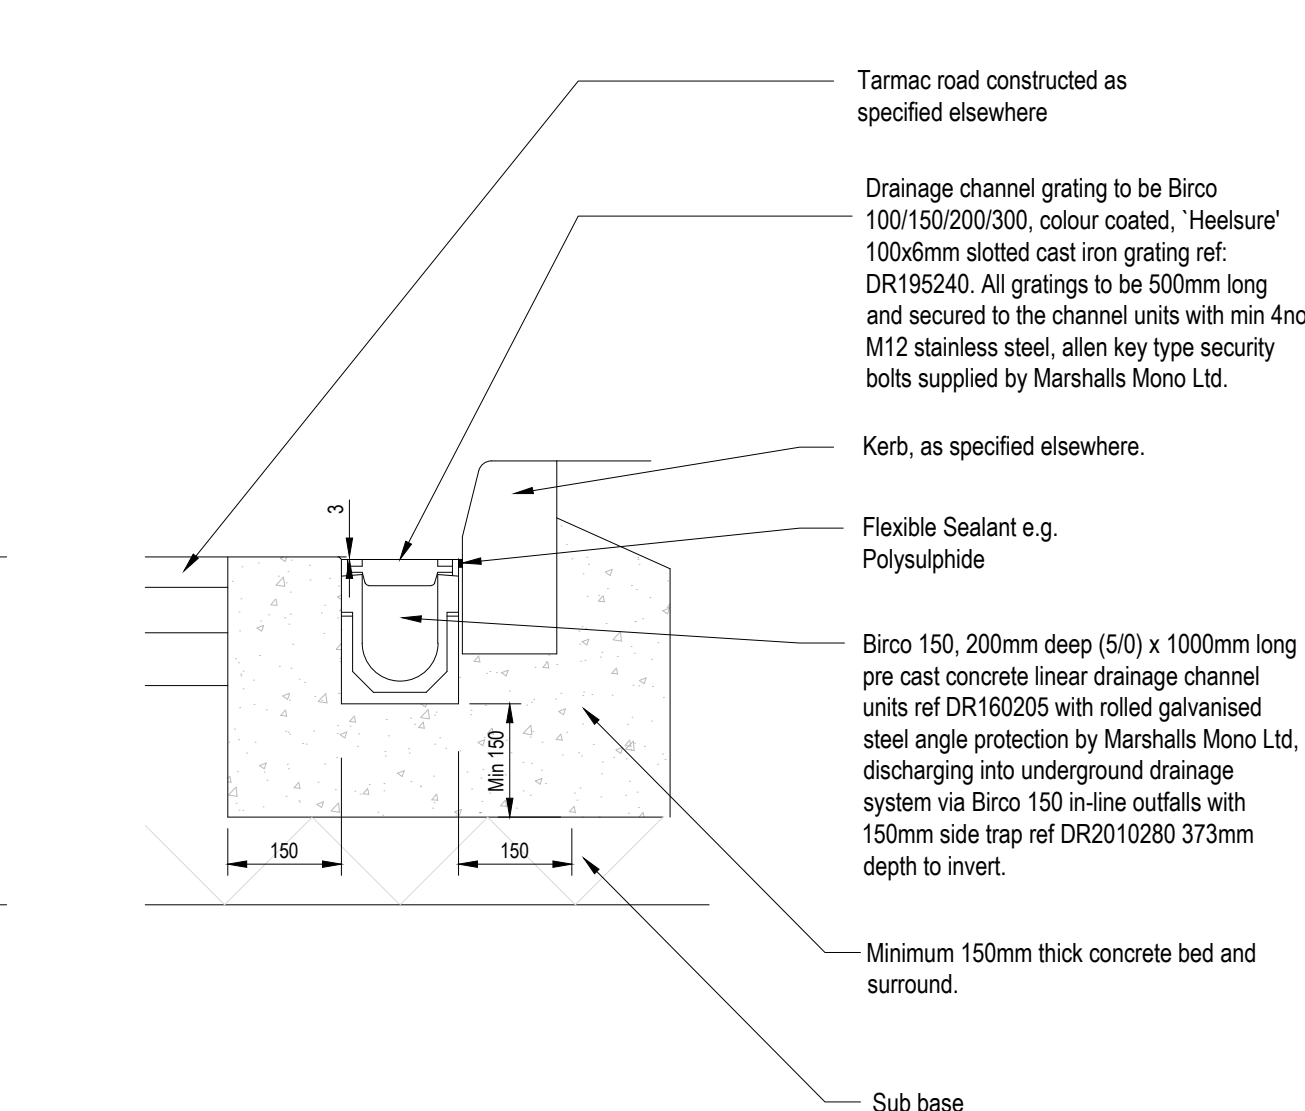

KERB-SIDE DRAINAGE CHANNEL

Scale 1:10

FOR CONCRETE MIX REQUIREMENTS, REFER TO SECTION E10.106 OF THE PROJECT SPECIFICATION

IF YOU HAVE A QUERY CALL US

SCALING FROM THIS DRAWING OR OBTAINING DIMENSIONS ELECTRONICALLY MAY NOT PROVIDE ACCURATE INFORMATION AND SHOULD BE AVOIDED. WORK ONLY FROM FIGURED DIMENSIONS.

GENERAL NOTES

Refer to drawing 7899-0050.

C D M : SIGNIFICANT HAZARDS

THE FOLLOWING HEALTH AND SAFETY HAZARDS ARE IDENTIFIED BY THE DESIGNER AS ABNORMAL IN PURSUANCE OF THE CURRENT CONSTRUCTION DESIGN AND MANAGEMENT REGULATIONS.

RISKS DURING CONSTRUCTION:

- Refer to drawing 7899-0050.

OPERATION / MAINTENANCE RISKS:

- Refer to drawing 7899-0050.

RISKS DURING DEMOLITION / DECOMMISSIONING / DISMANTLING / ALTERATIONS:

- Refer to drawing 7899-0050.

IT IS ASSUMED THAT ALL WORKS WILL BE CARRIED OUT BY COMPETENT & ADEQUATELY RESOURCED CONTRACTOR(S) WORKING TO SAFE SYSTEMS OF WORK.

A

TENDER ISSUE

WAH

11.03.20

REV

REVISION DETAILS

BY

DATE

CRADDYS

63 MACRAE ROAD, EDEN OFFICE PARK, HAM GREEN
BRISTOL, BS20 0DD

TEL : 01275 371 333
email : info@craddys.co.uk www.craddys.co.uk

PROJECT TITLE

ALDI STORE

NEATH ABBEY ROAD

NEATH

DRAWING TITLE

DRAINAGE DETAILS

SHEET 1 OF 3

CLIENT

ALDI STORES LTD

STATUS

TENDER

SCALE

NOTED

AT A1

WAH

RJH

APPROVED

RAG

DRG SIZE

DRAWING NUMBER

REV

A

ALDI