



NOTE:
FOR TREE REFERENCE NUMBERS,
SPECIES AND DETAILS REFER TO
'CW TREE CONSULTANCY' REPORT,
DATED 20/09/2016

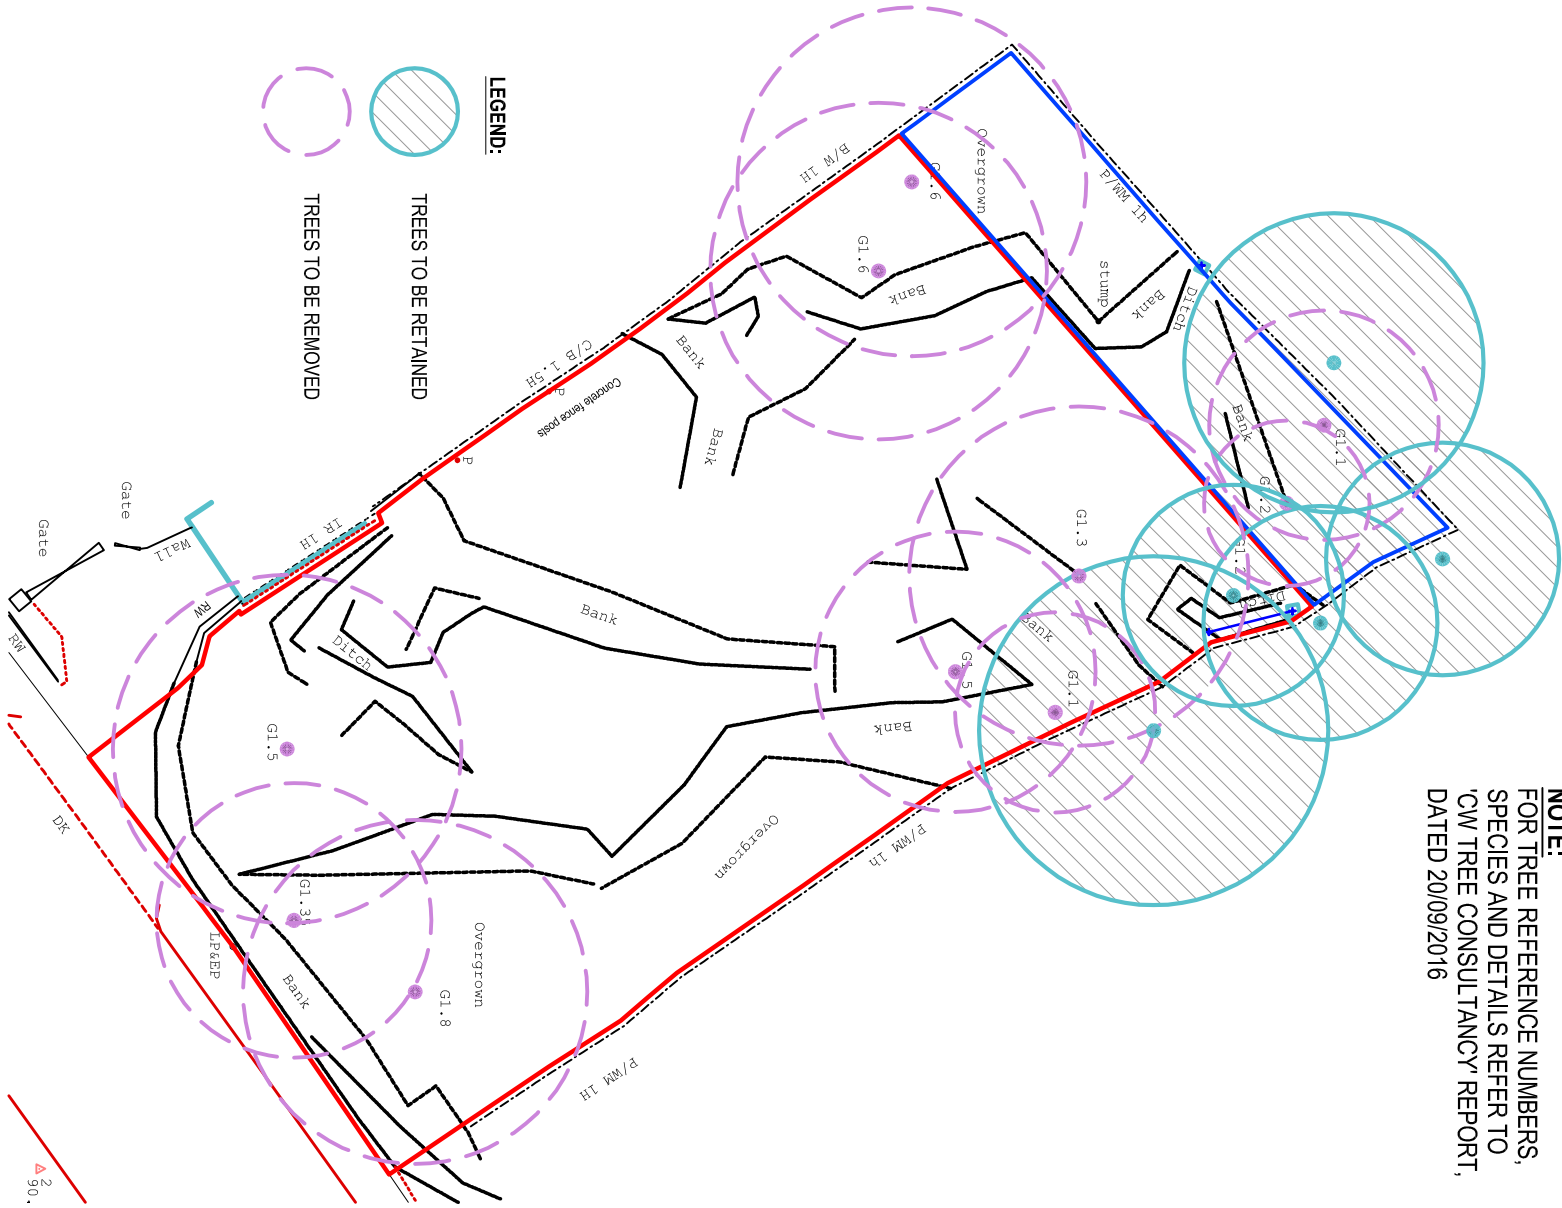

EXISTING TREE PLAN
Scale 1:250

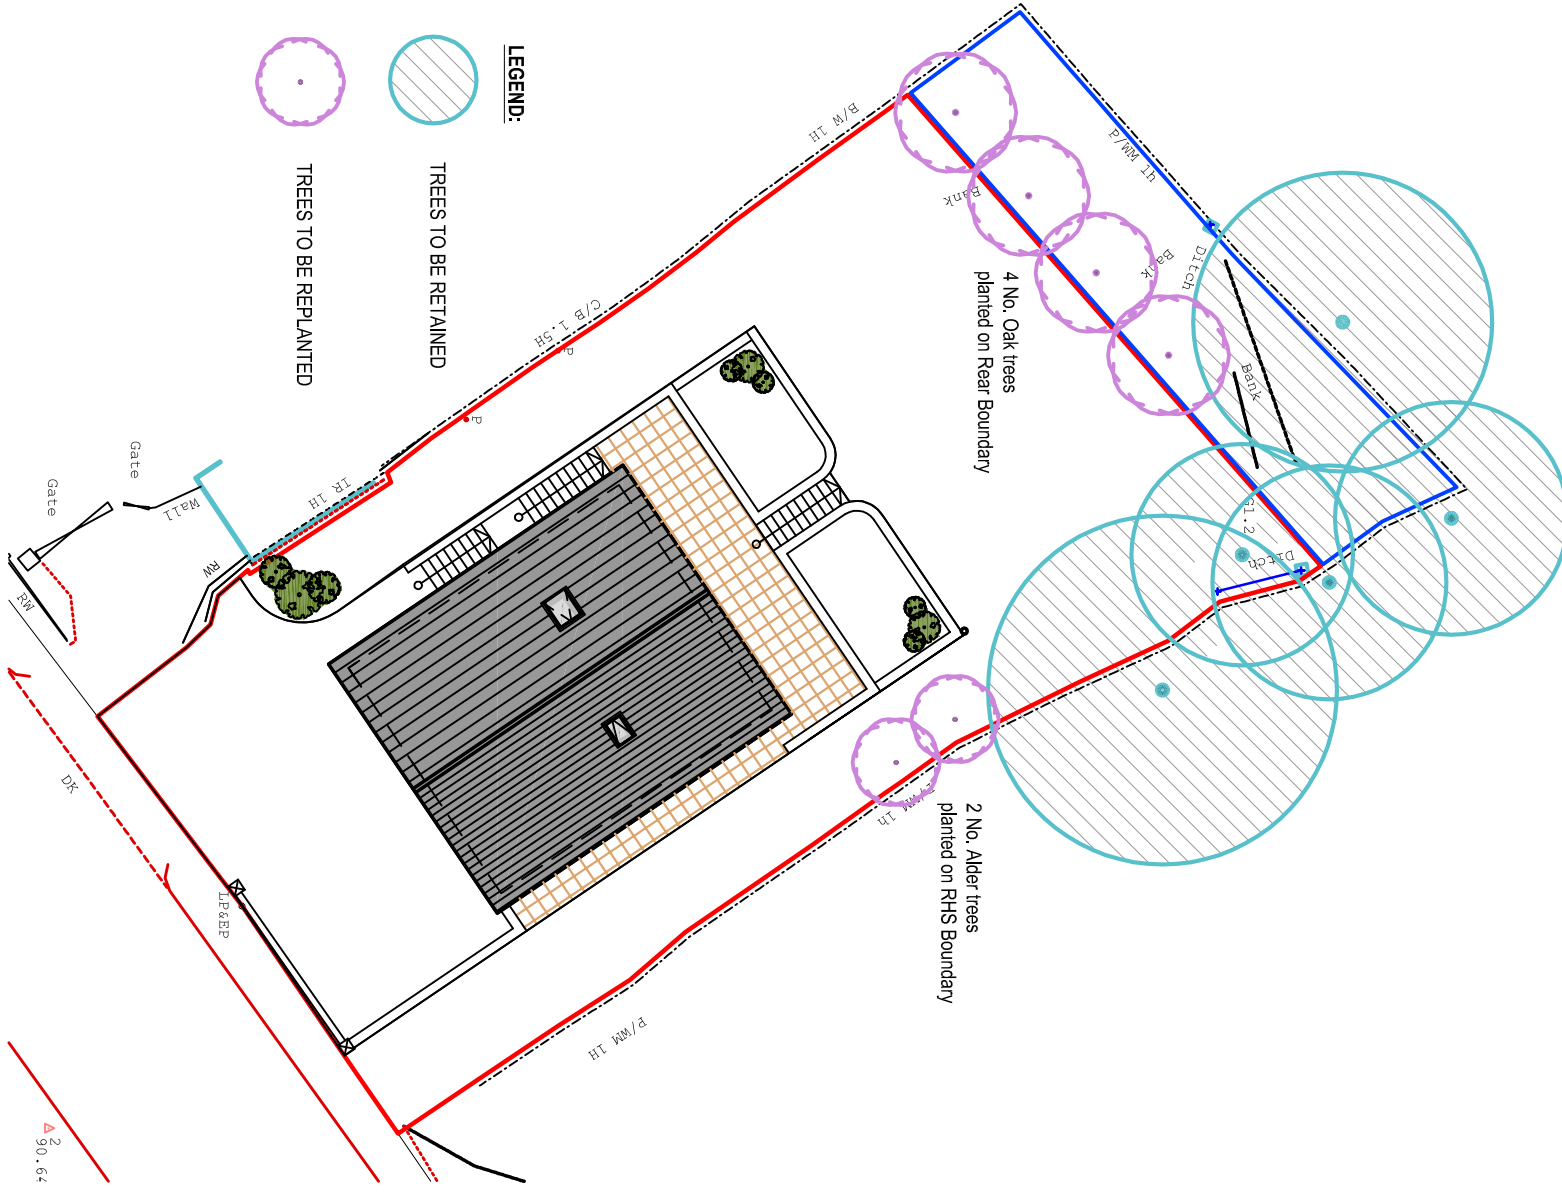

PROPOSED TREE PLAN
Scale 1:250

Client: Mr. & Mrs. H. Jones			
Project Title: PROPOSED DETACHED DWELLING on land adjacent to 261 Graig Road Godre'r Graig Swansea			
General Notes: 1. Do not scale from this drawing, take figured dimensions only. 2. Dimensions are in millimetres unless otherwise stated.			
Drawing Issue:			
PLANNING			
Drawing Title: PROPOSED TREE RETENTION PLAN			
Drawing No:	003	Revision:	D
Date:	01-08-2016	Revised:	02-05-2019
Scales:	1:200	Paper Size:	A3
 Cwm Planning & Design Ltd. (Civil, Structural & Architectural)			