



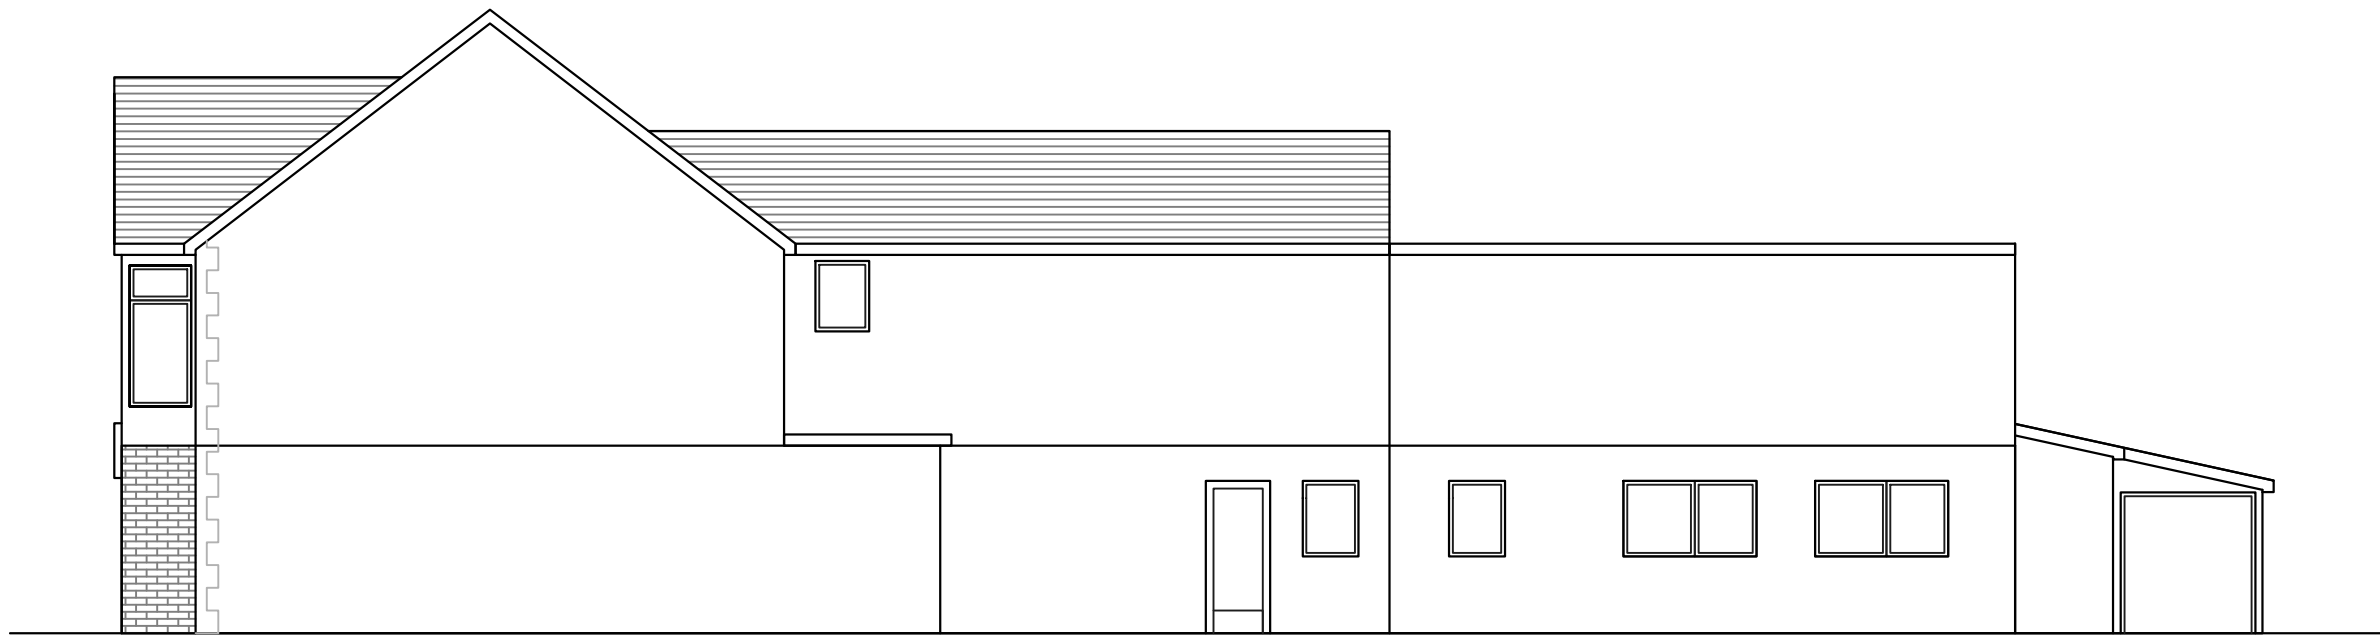

EXISTING RIGHT SIDE ELEVATION

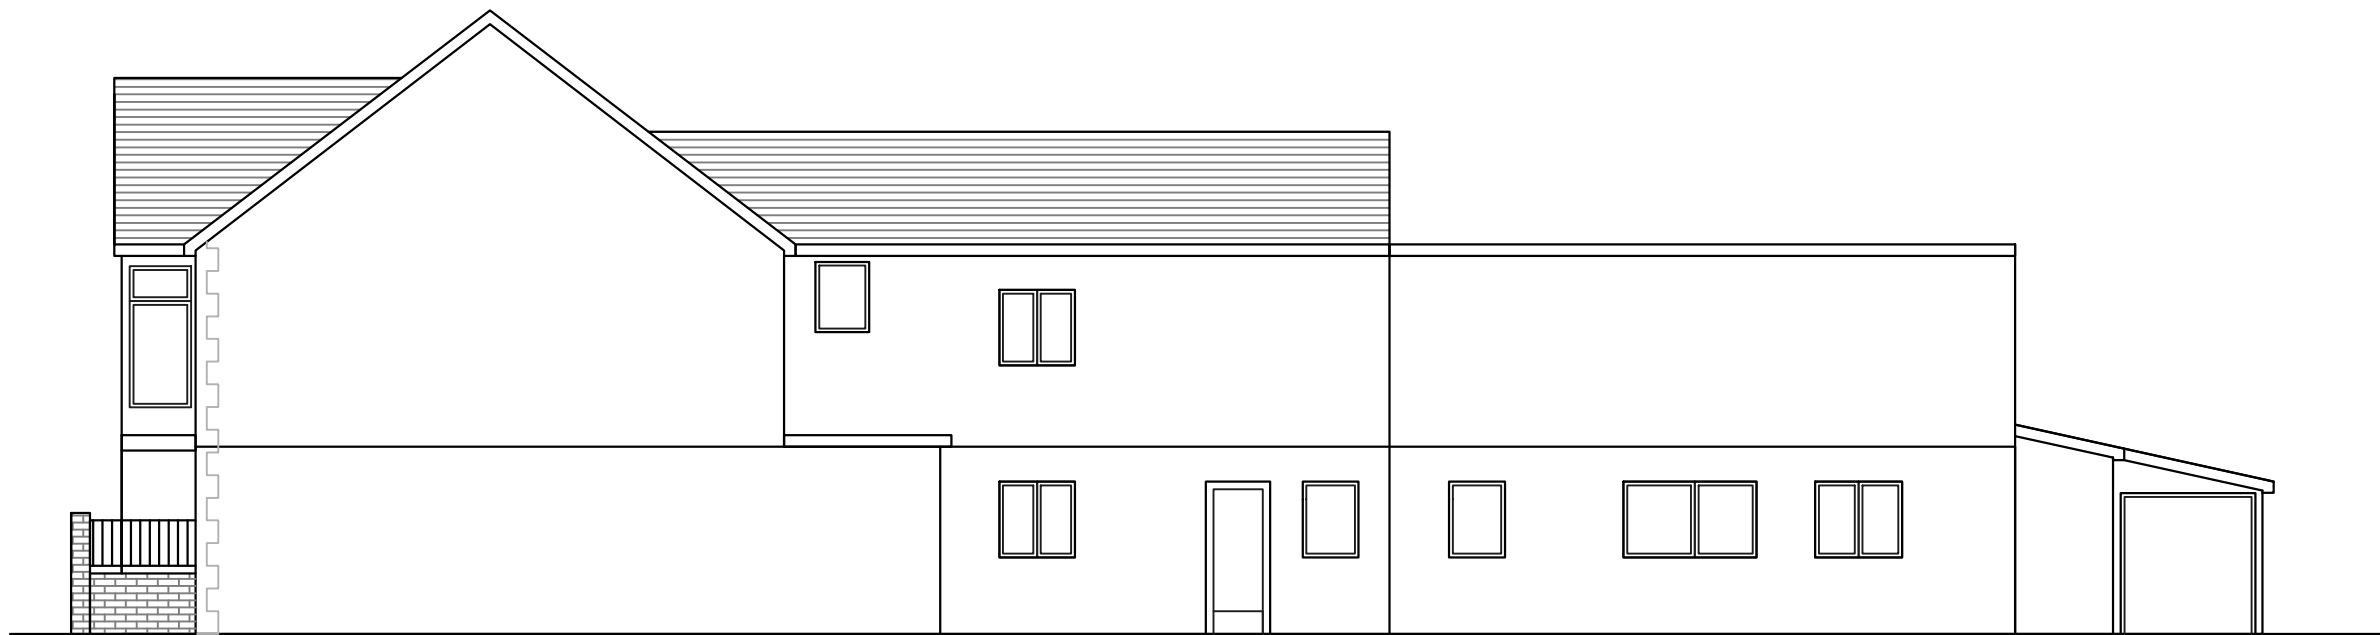

PROPOSED RIGHT SIDE ELEVATION

CAD it Tel: +381641577699
E-mail: mim161@gmail.com

Project: **45 VICTORIA ROAD**

Client: **Mr JAMES STEVENS**

Title: **Existing and Proposed Elevations**

Dwg.No: **U.2 /05** Rev:00

Scale: **1:100@A3**

Date: **JANUARY 2021.**

