


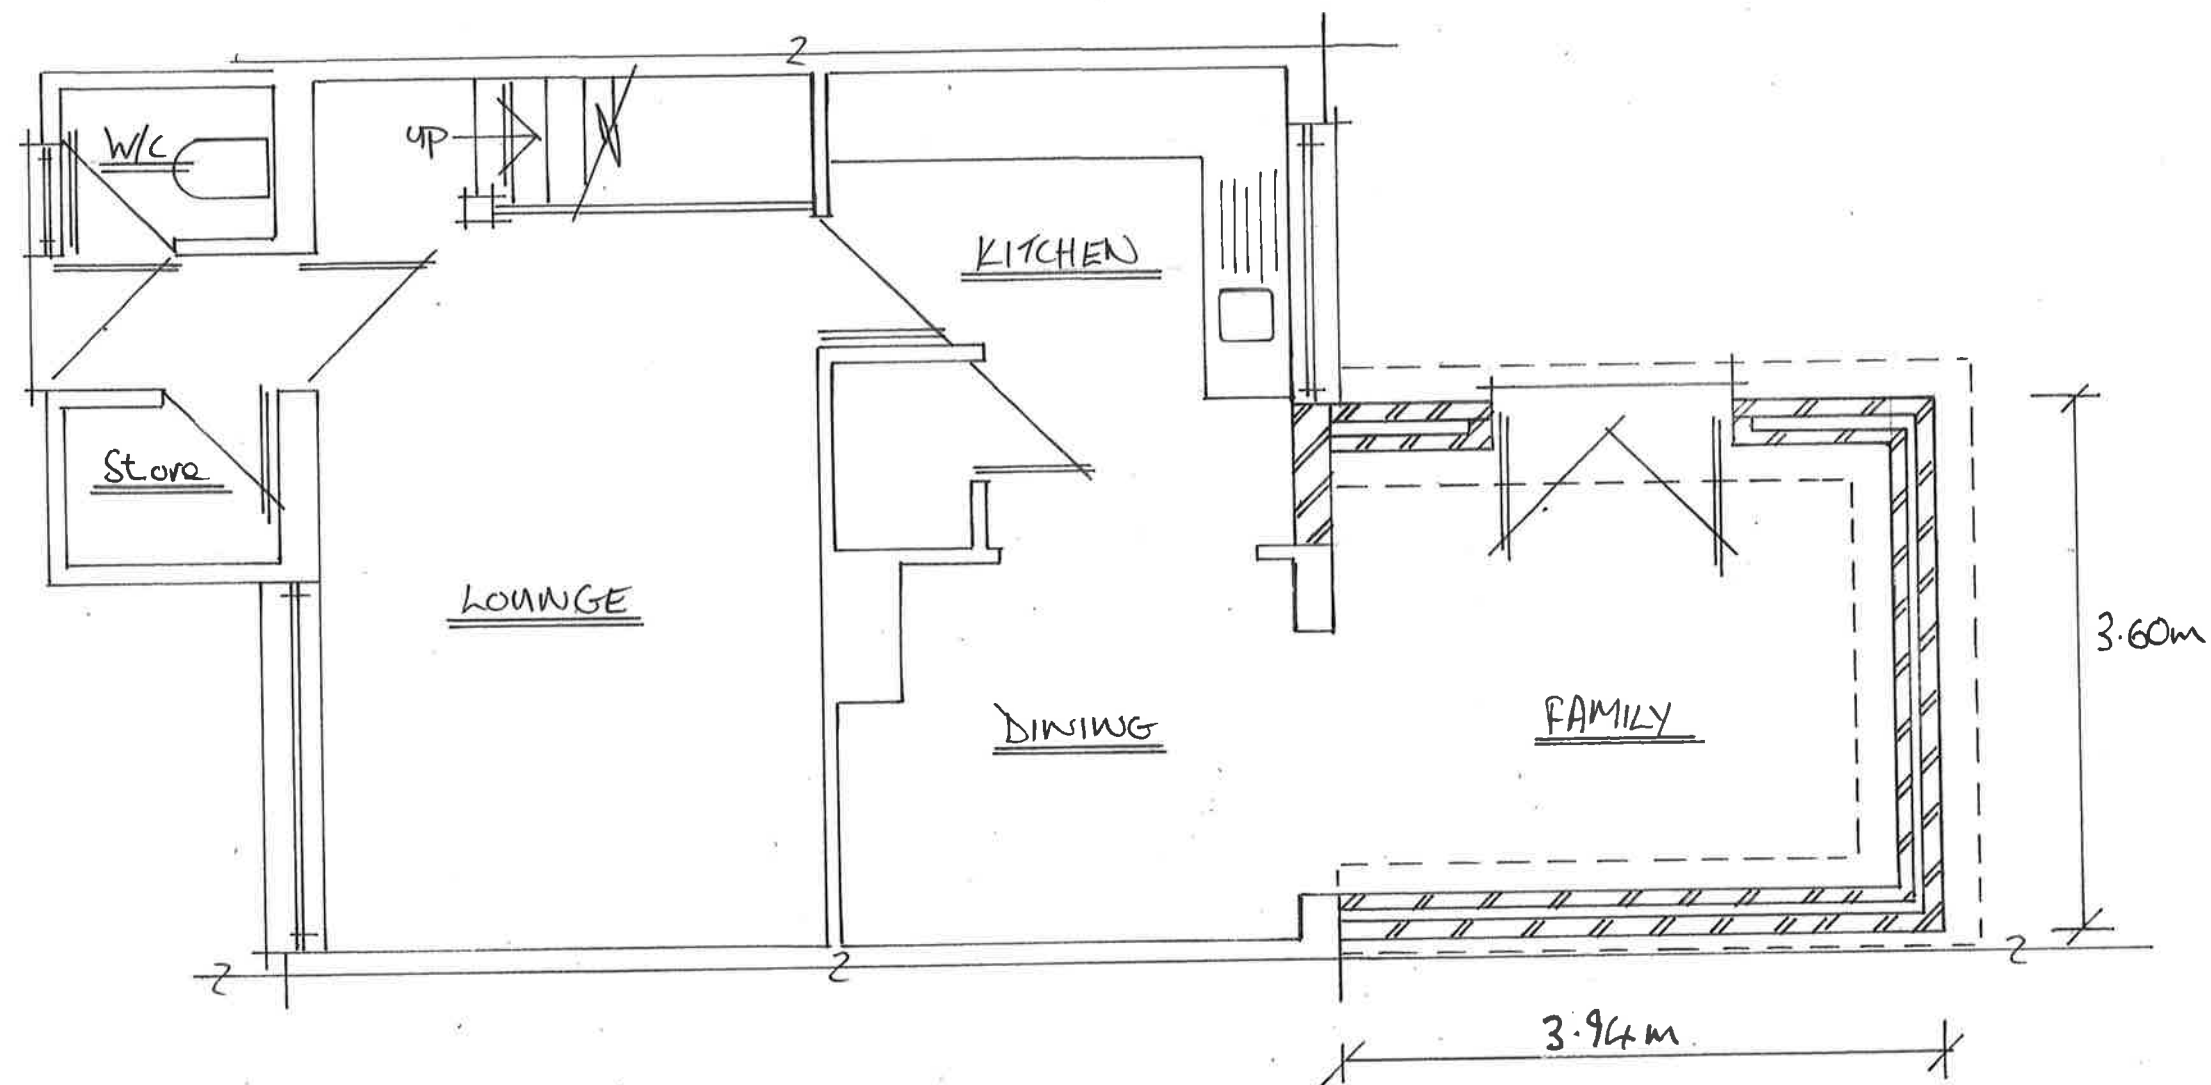

PROPOSED GROUND FLOOR

* AREA OF GARDEN 2.843m^2
 AREA OF PROPOSED EXTENSION 14.184m^2

NOTES:

All dimensions must be checked on site and not scaled from this drawing.

Client

Mr G BALL

Job Title

GROUND FLOOR REAR EXTENSION

Scale

1:50

Drawn by

Date

Drawing Title

Drg No.

Rev